
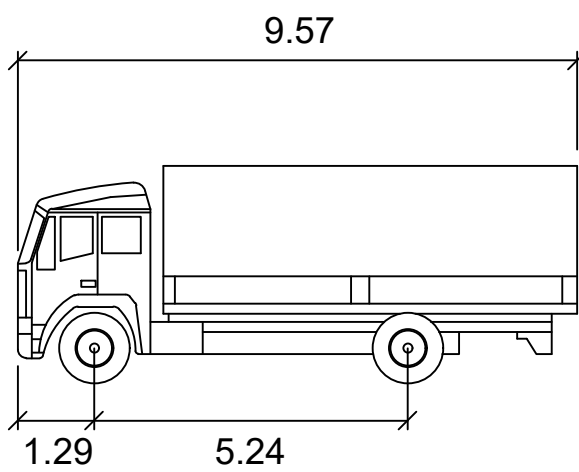
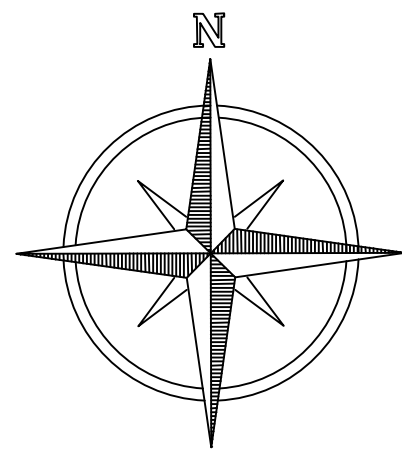
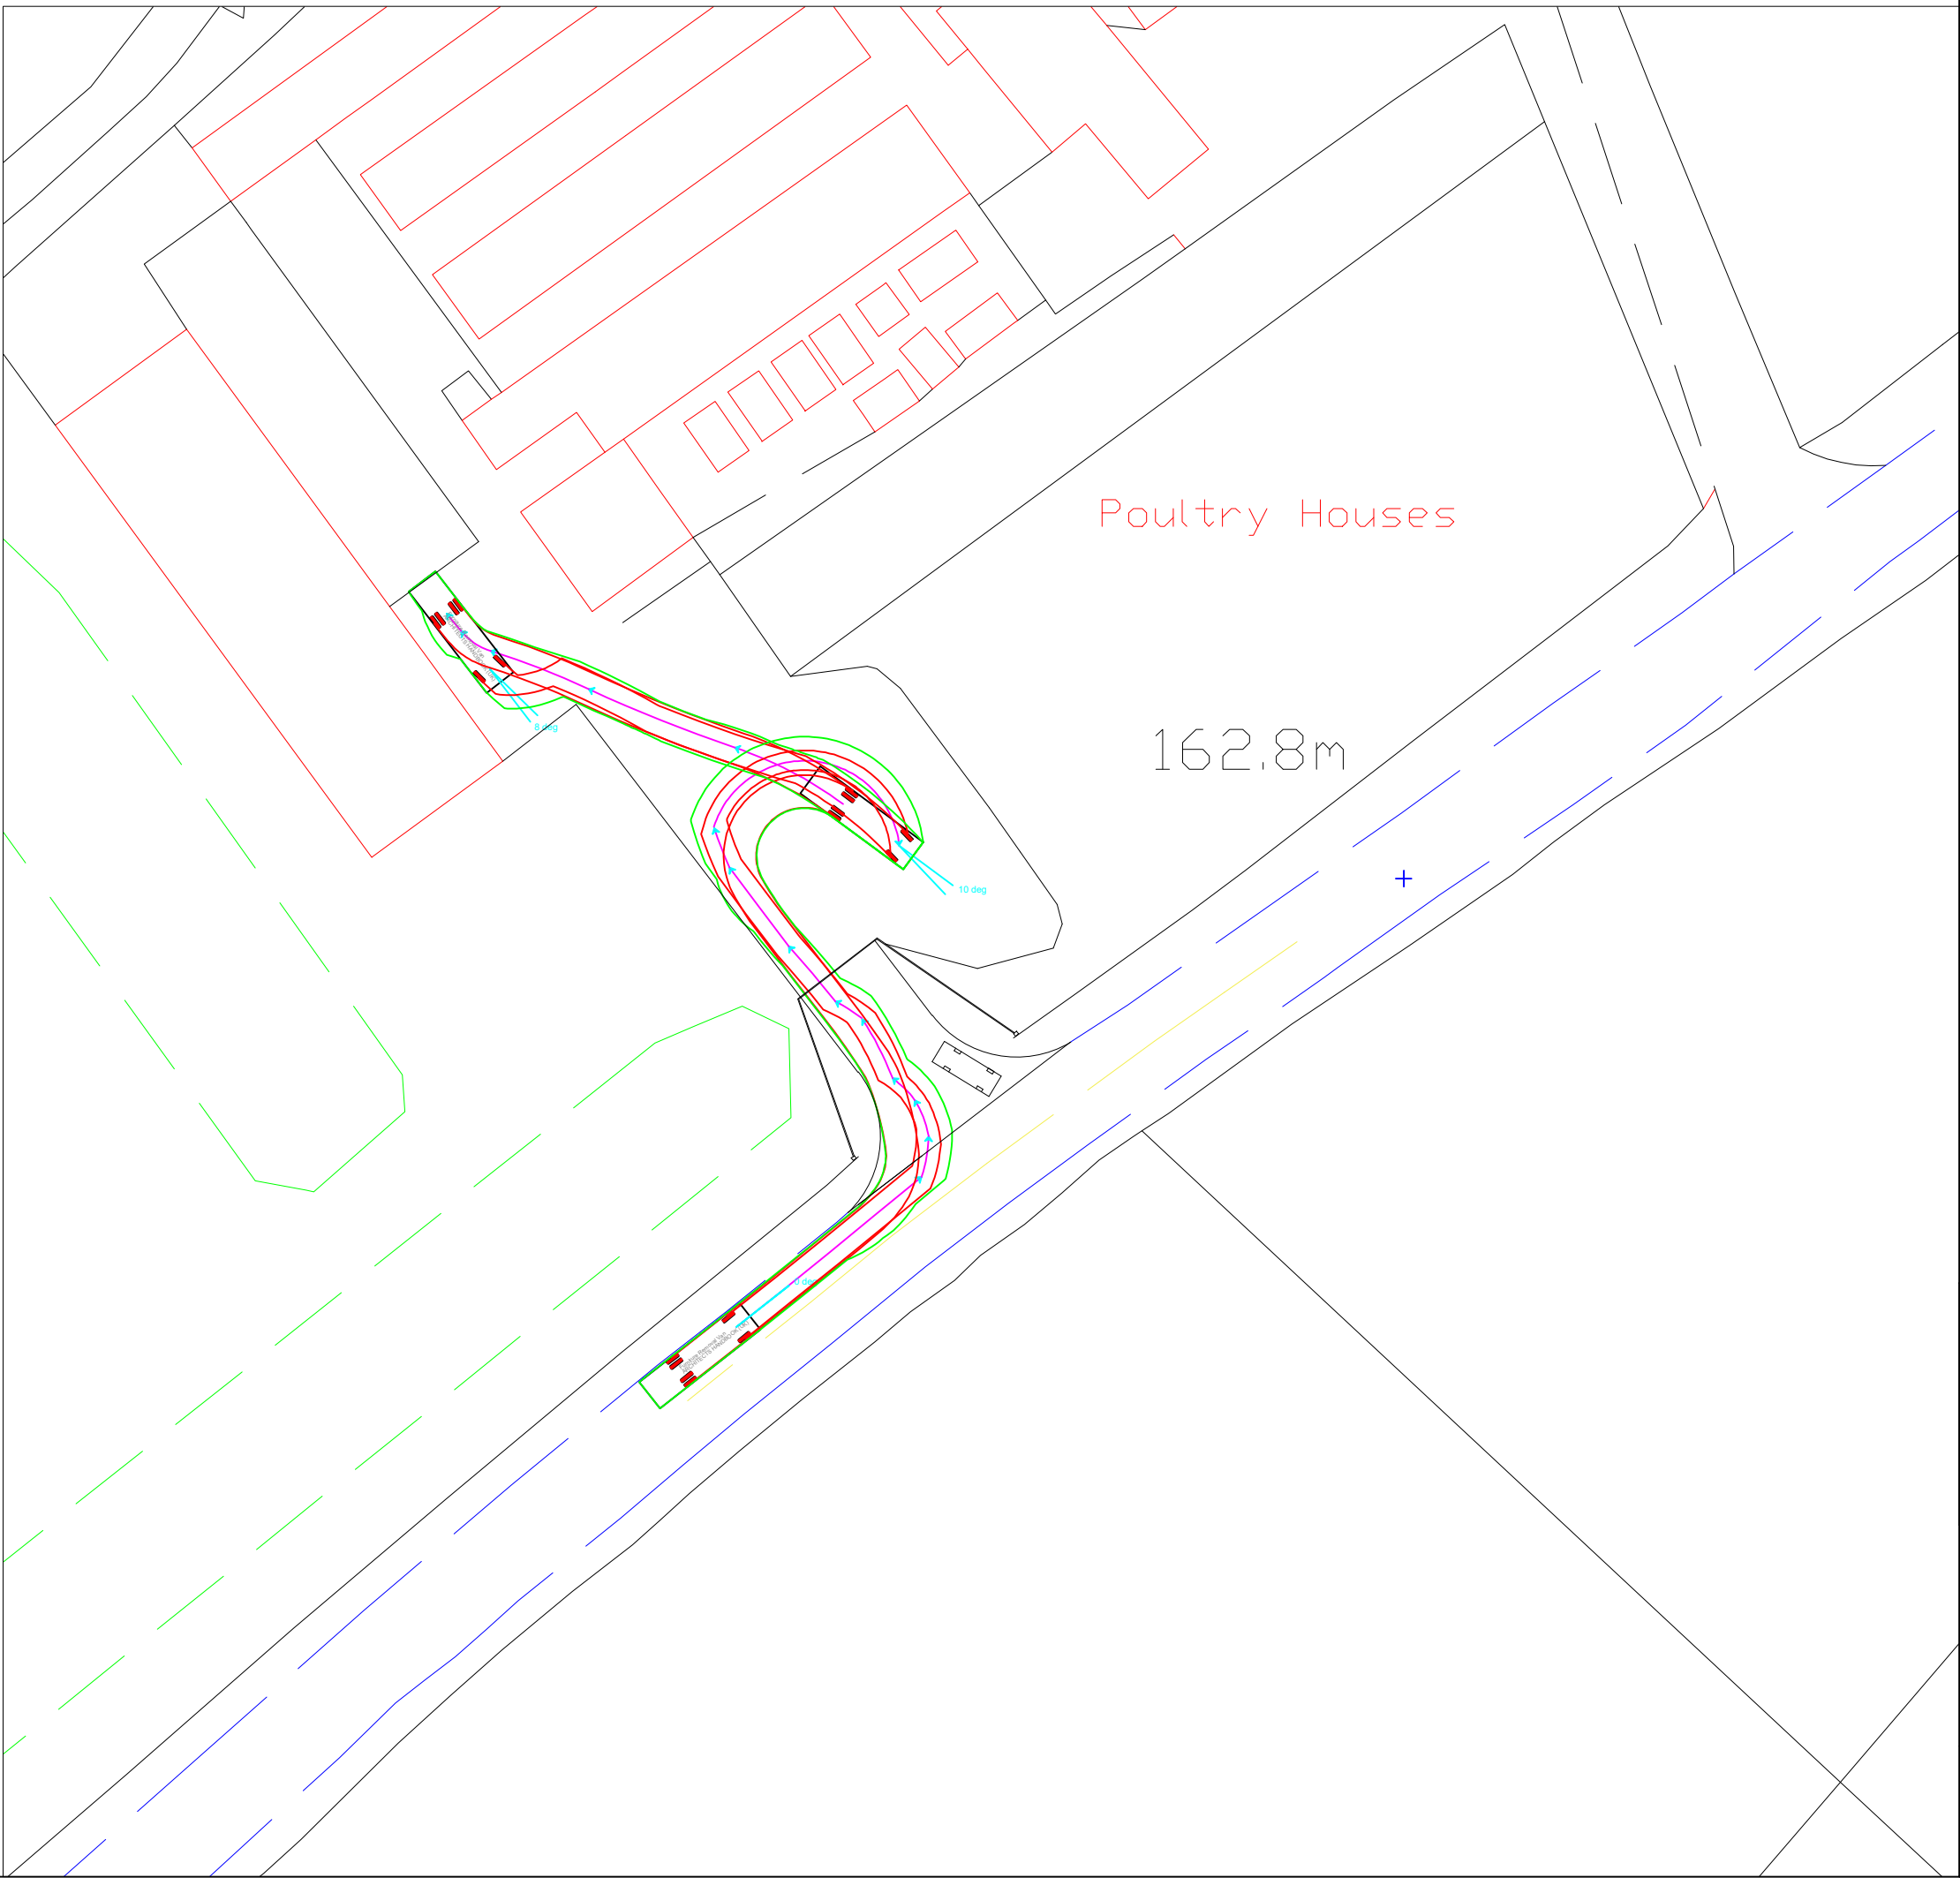
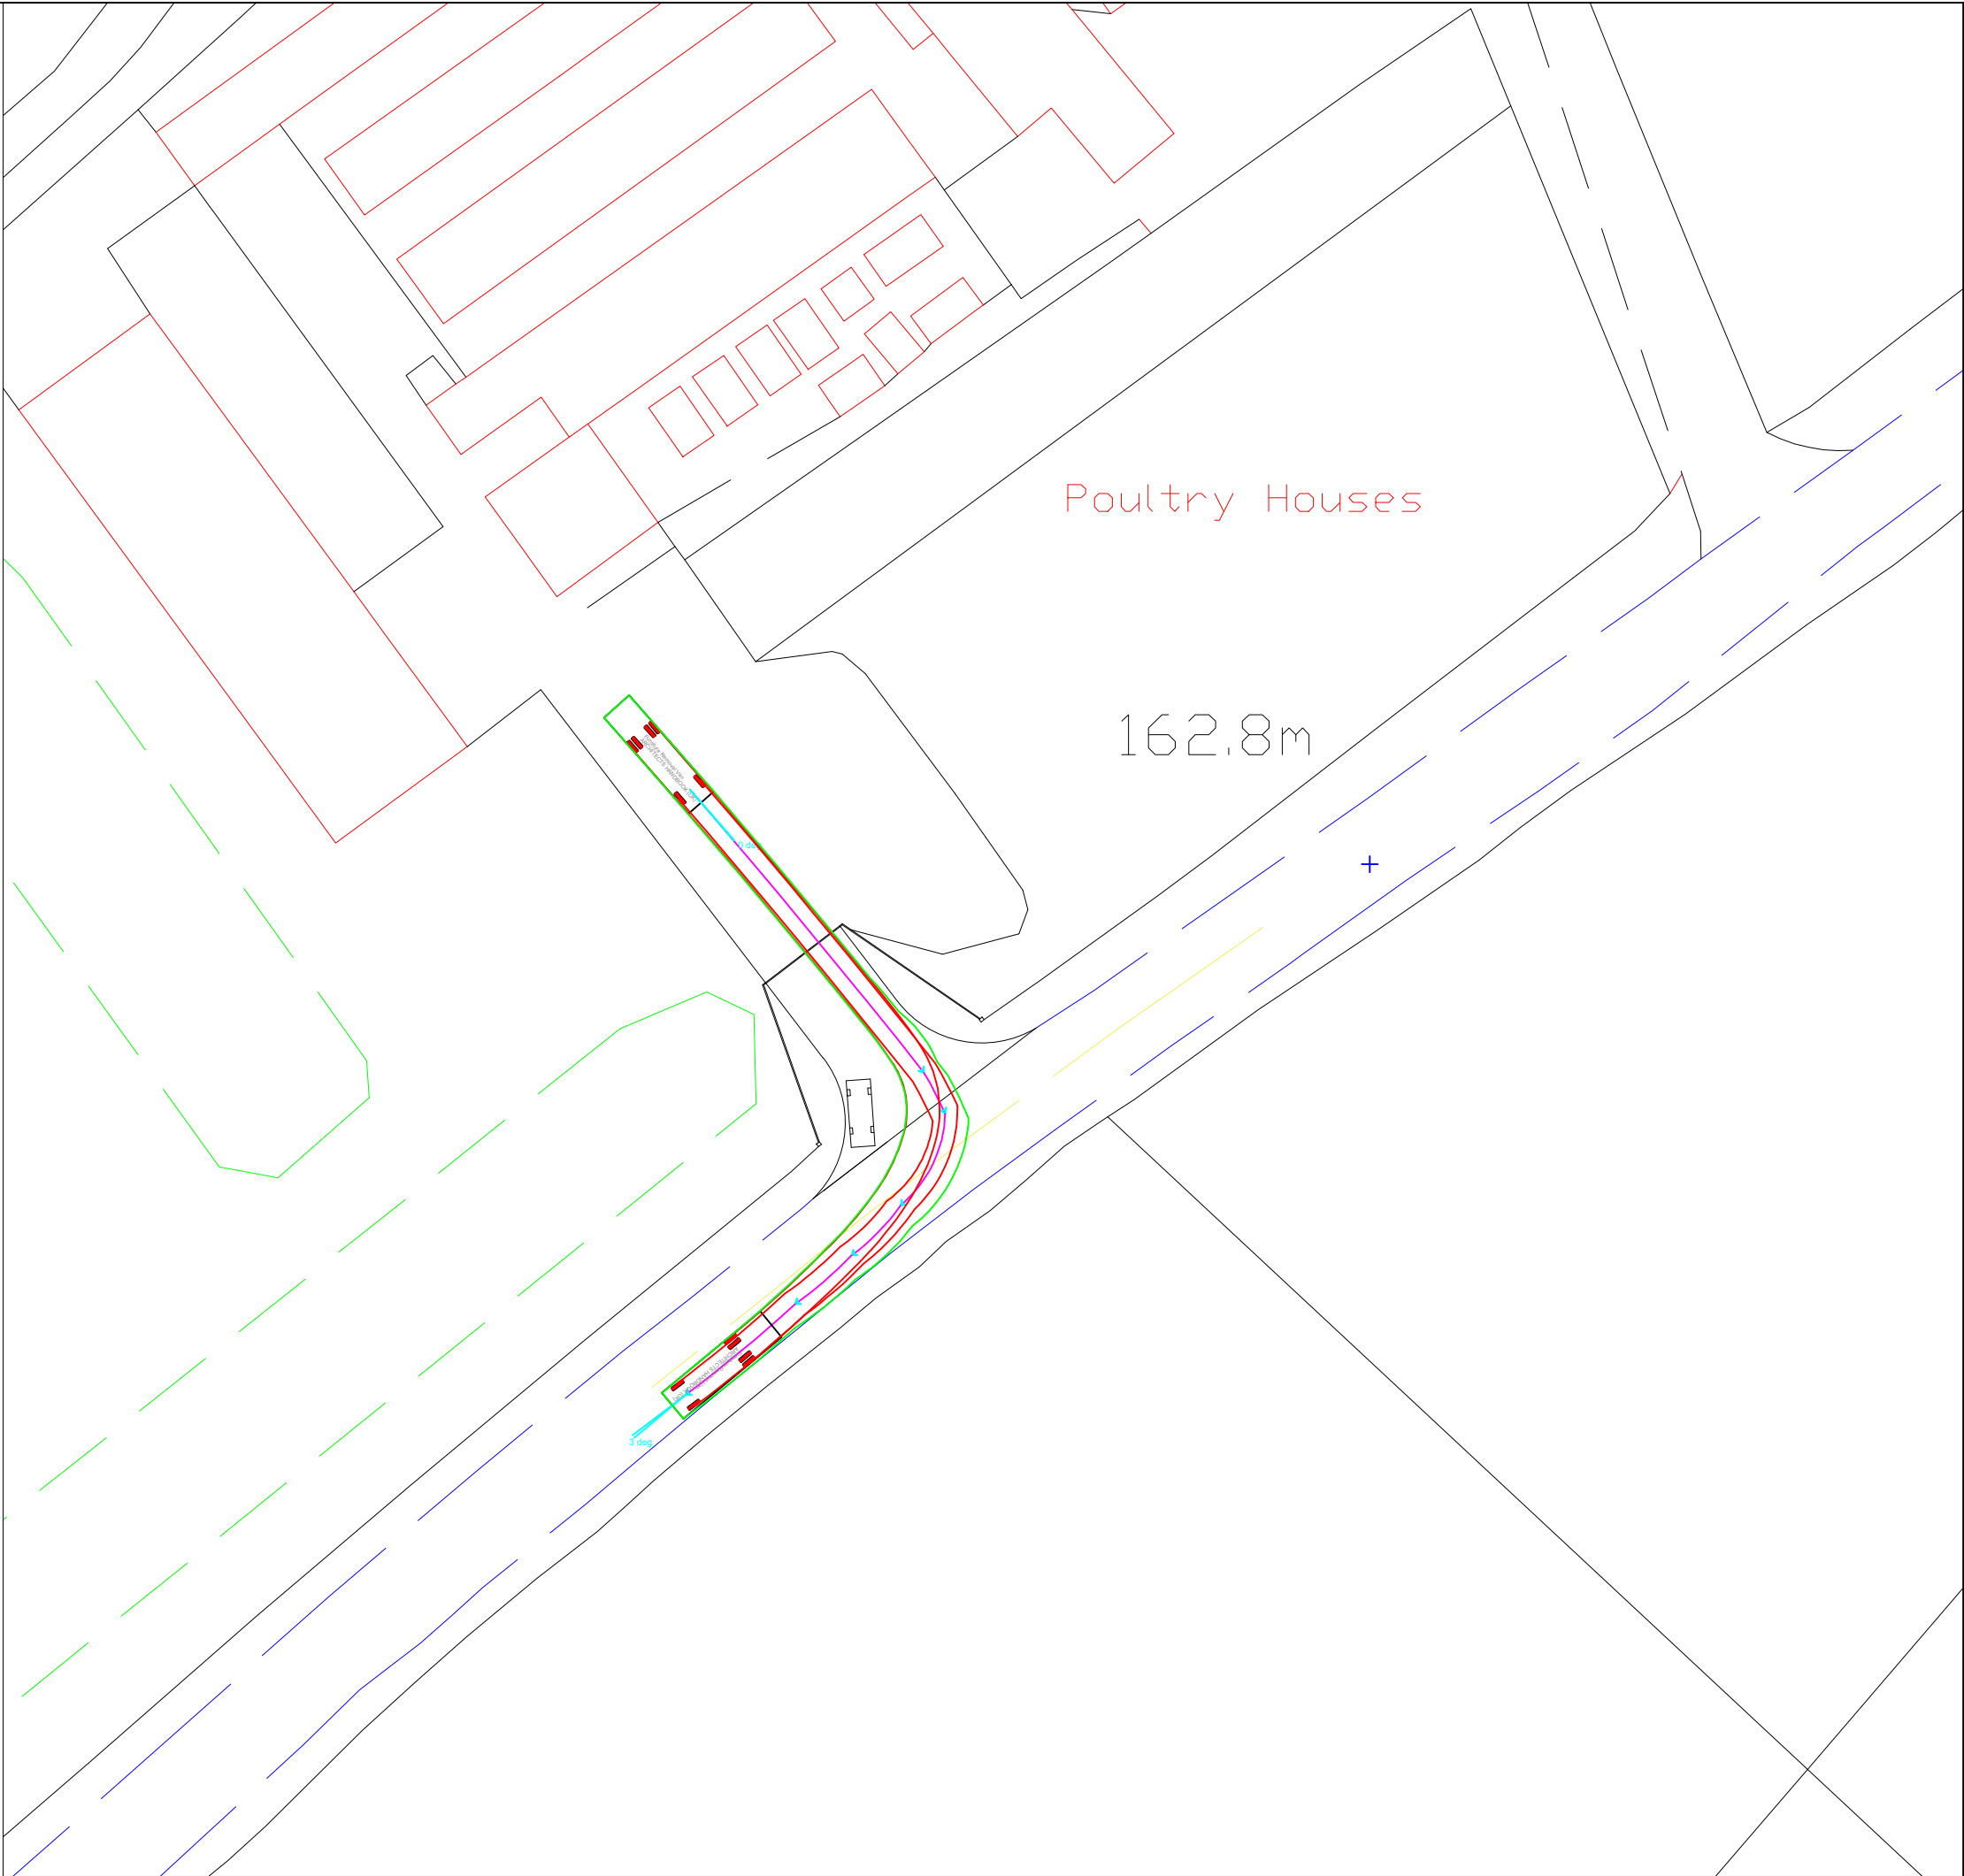
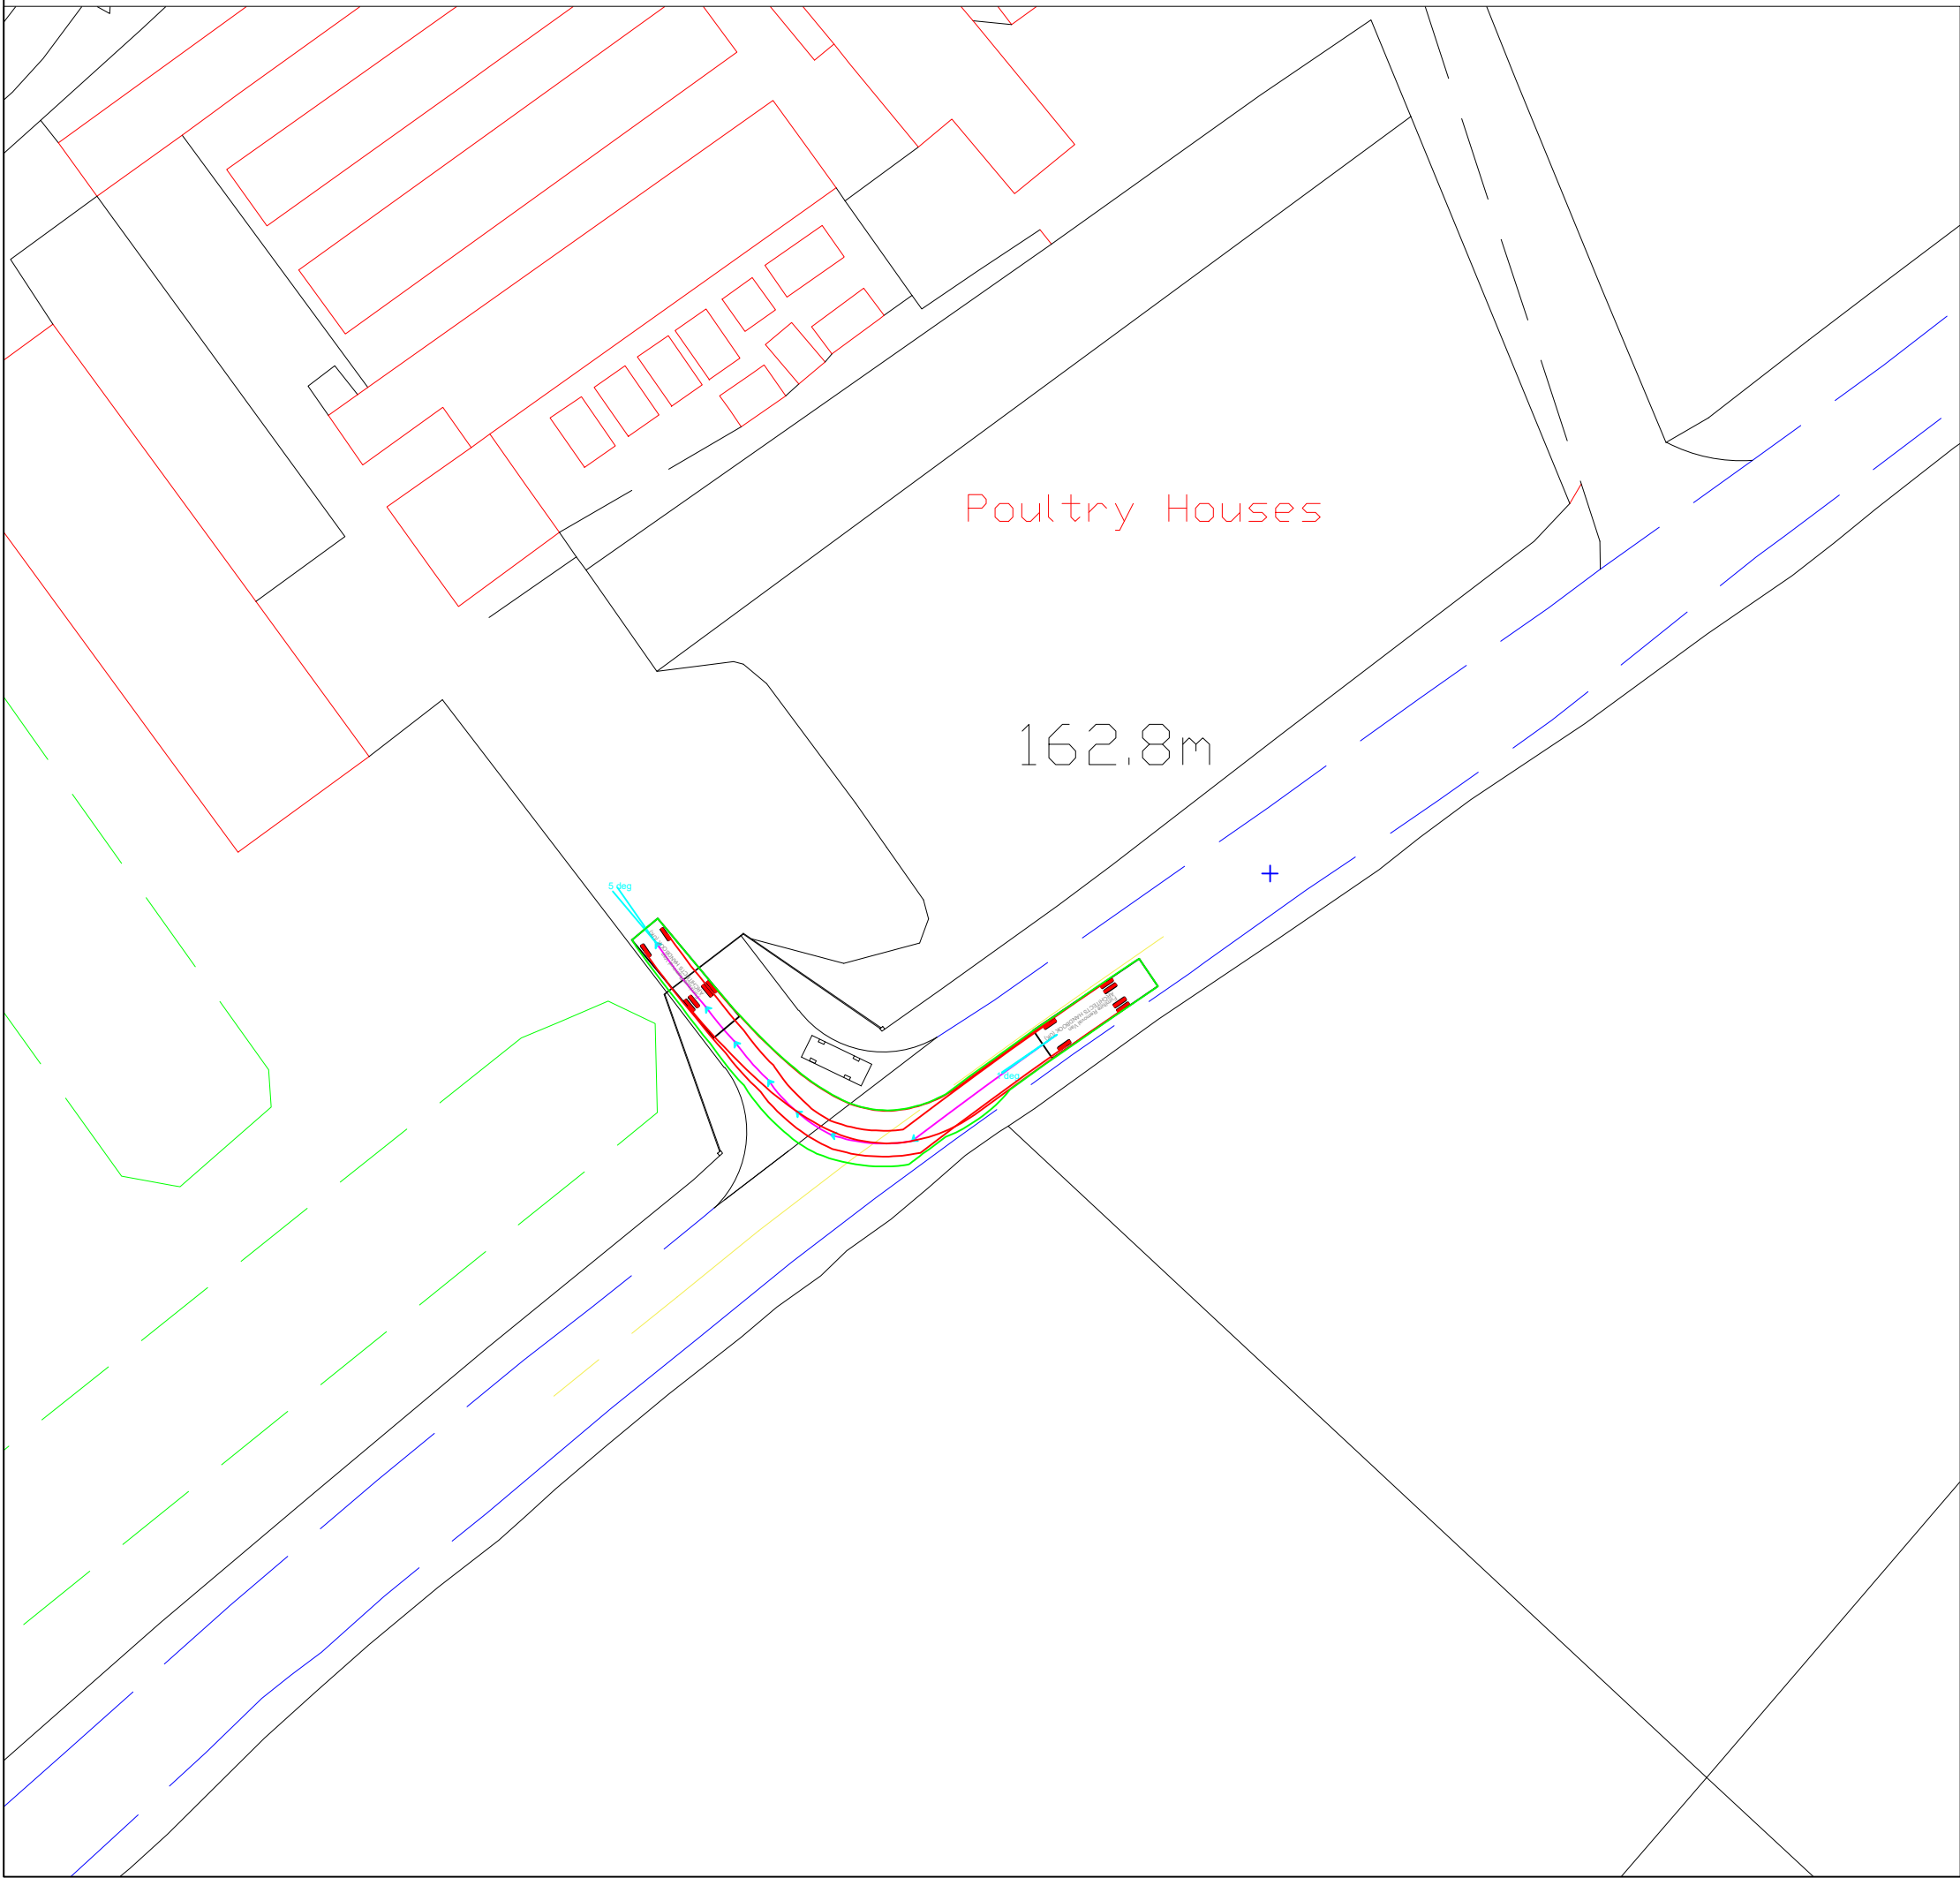


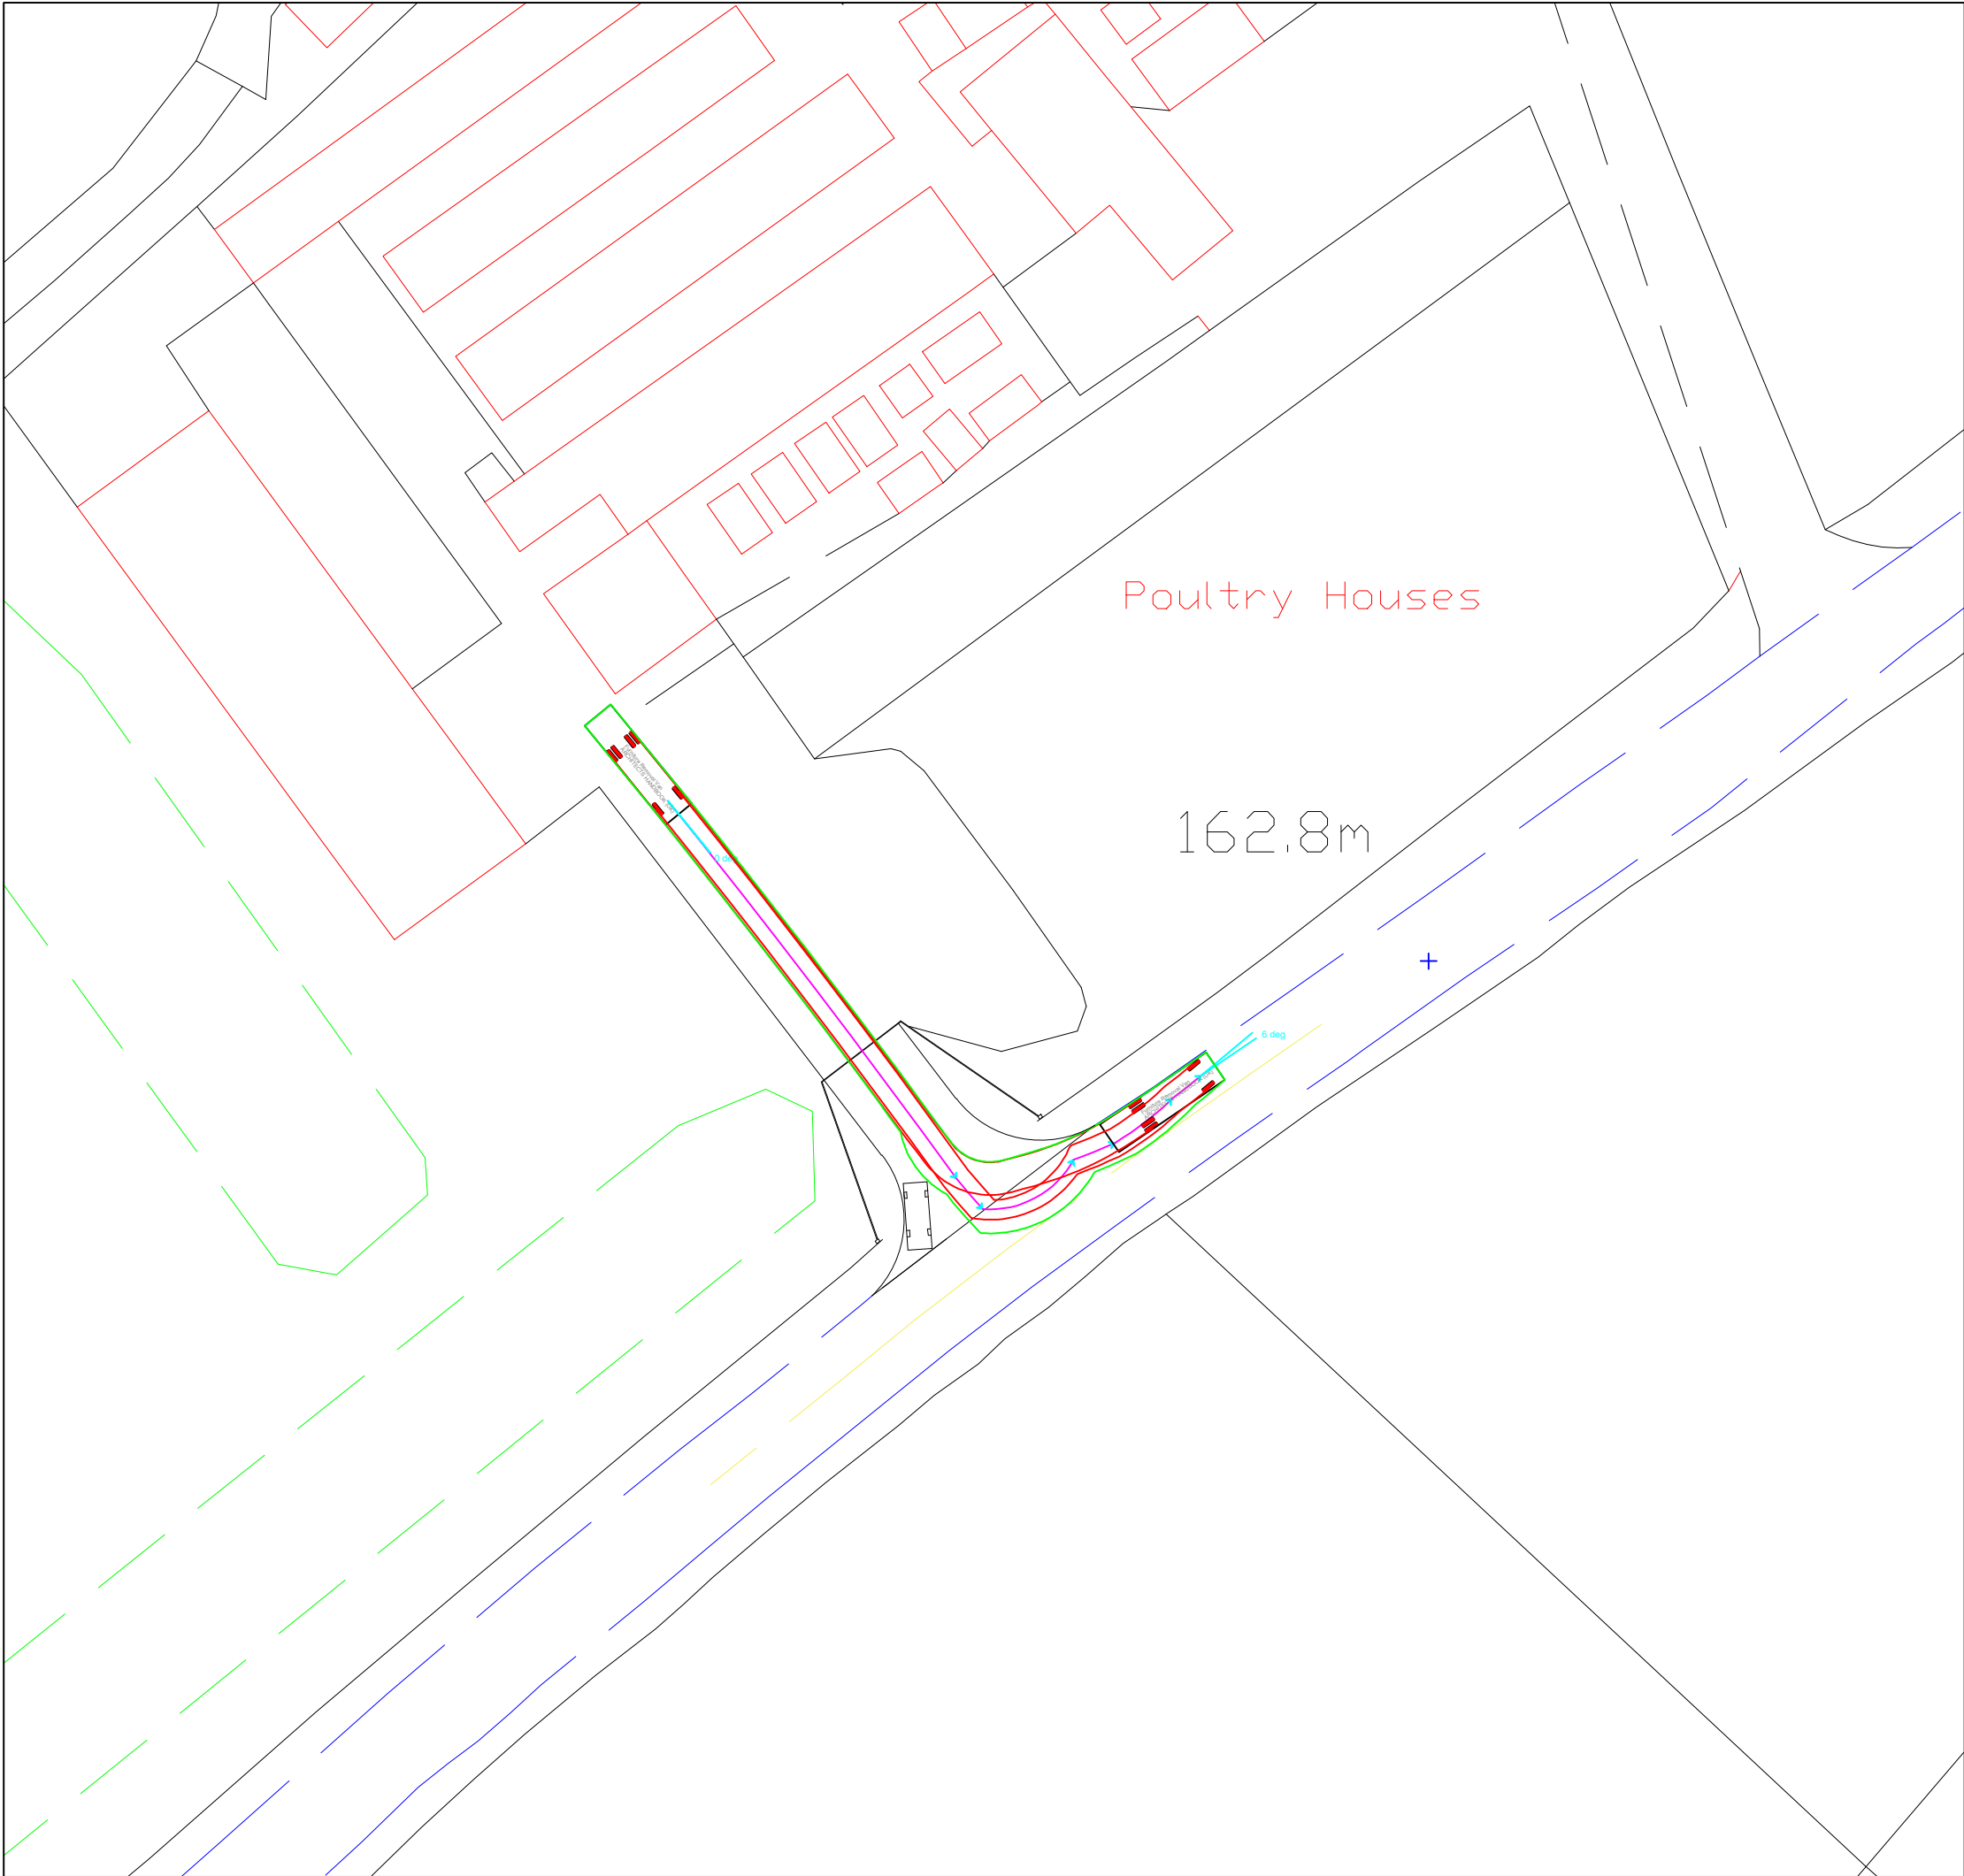

Furniture Removal Van
Meters

- Width : 2.52
- Track : 2.44
- Lock to Lock Time : 6.0 s
- Steering Angle : 47.3 deg

ALL DRAWINGS PREPARED BY ANDREW
LARGE SURVEYORS LTD ARE TO BE
UTILISED FOR PLANNING PURPOSES
ONLY

SWEPT PATH ANALYSIS:

SWEPT PATH ANALYSIS HAS BEEN
SHOWN WITH A LARGE COMMERCIAL
VEHICLE ENTERING AND LEAVING THE
SITE IN A FORWARD GEAR, WHILST A
LARGE CAR CAN ALSO PASS.

LARGE CAR DIMENSIONS - 5m x 1.8m

AndrewLarge
surveyors LTD

HILMARCO
THORNTON LANE
MARKFIELD
LEICESTERSHIRE
LE67 9RP
SWEPT PATH ANALYSIS
SCALE: 1:500@A1