
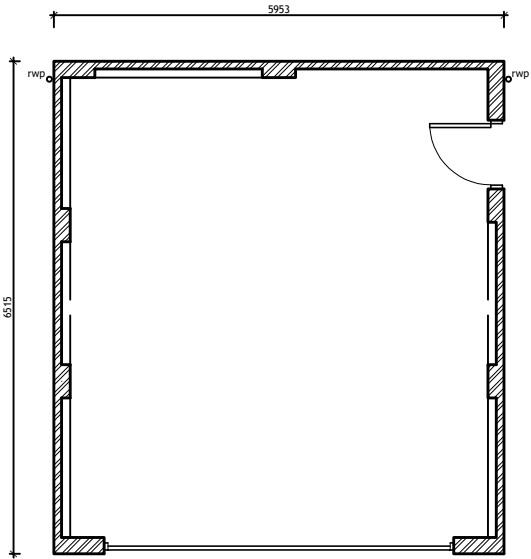
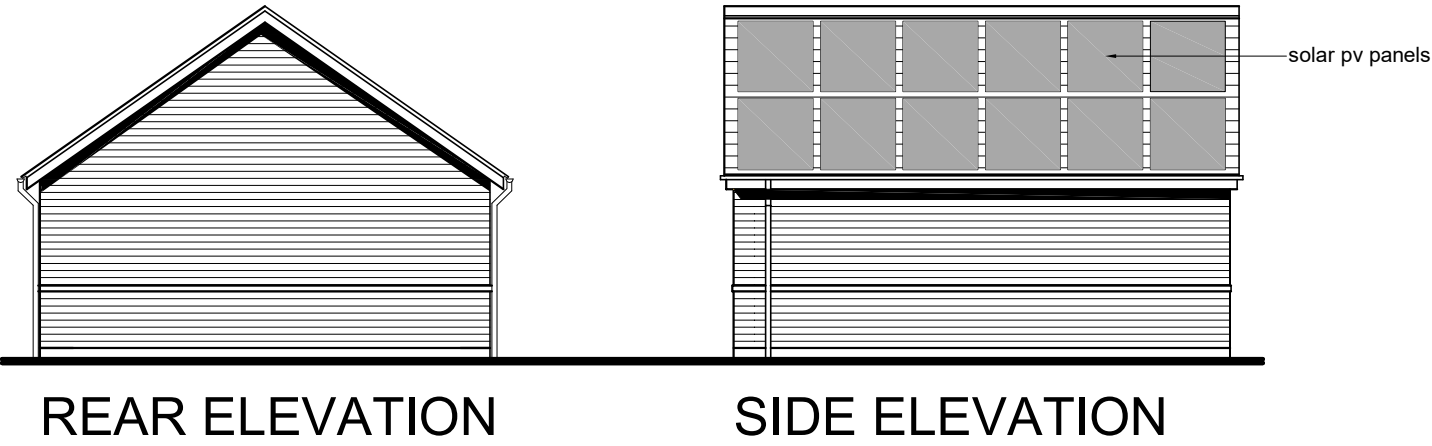


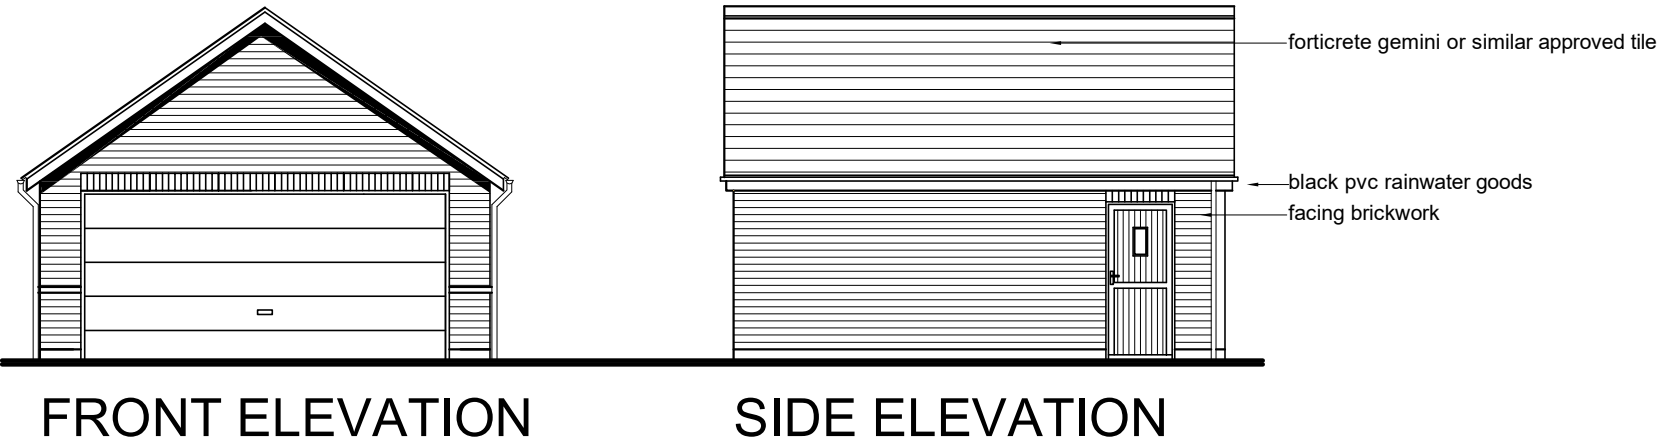

rev b - roof rotated by 90 degrees and PV added - 04/06/2022
rev a - overall width reduced - 04/09/2019

CLIENT MR & MRS HUCKERBY			
TITLE GARAGE PLANNING DRAWING			
PROJECT 63 SAPCOTE ROAD BURBAGE			
SCALE	1:100 @ A3	DRG NUMBER	JH-003B
DATE	16.07.2019		-
DRAWN	JEH	FLOOR AREA	N/A
CHECK	JEH		

Variation to approved garage ref :
19/00955/HOU roof has been
turned through 90 degrees to
allow for PV panels and a double
doors replaced with a single door