



boundary elevation

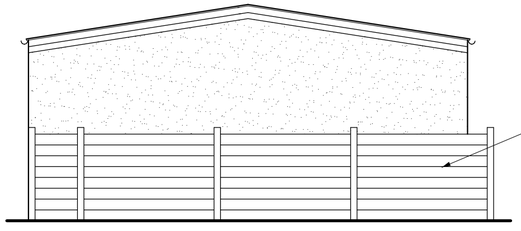


end elevation

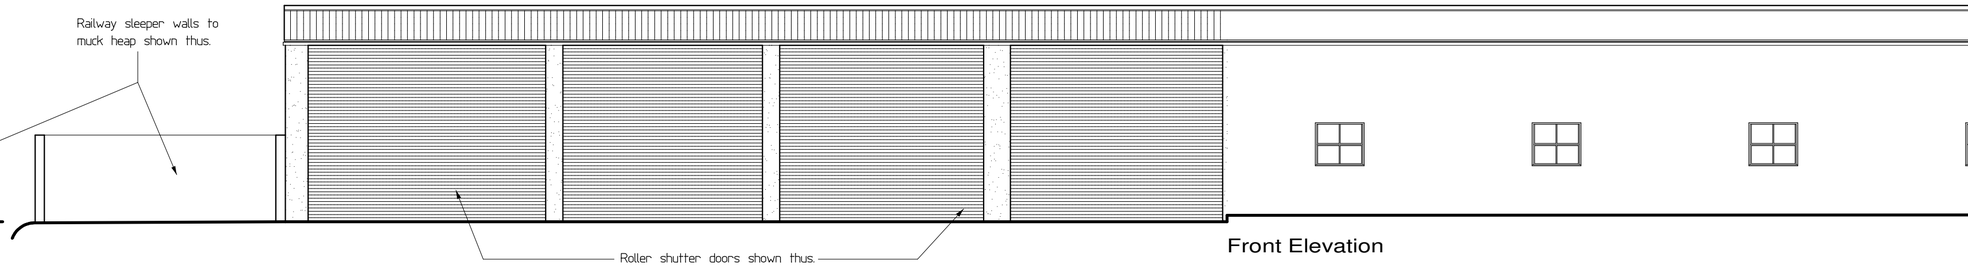

front elevation

Front Elevation

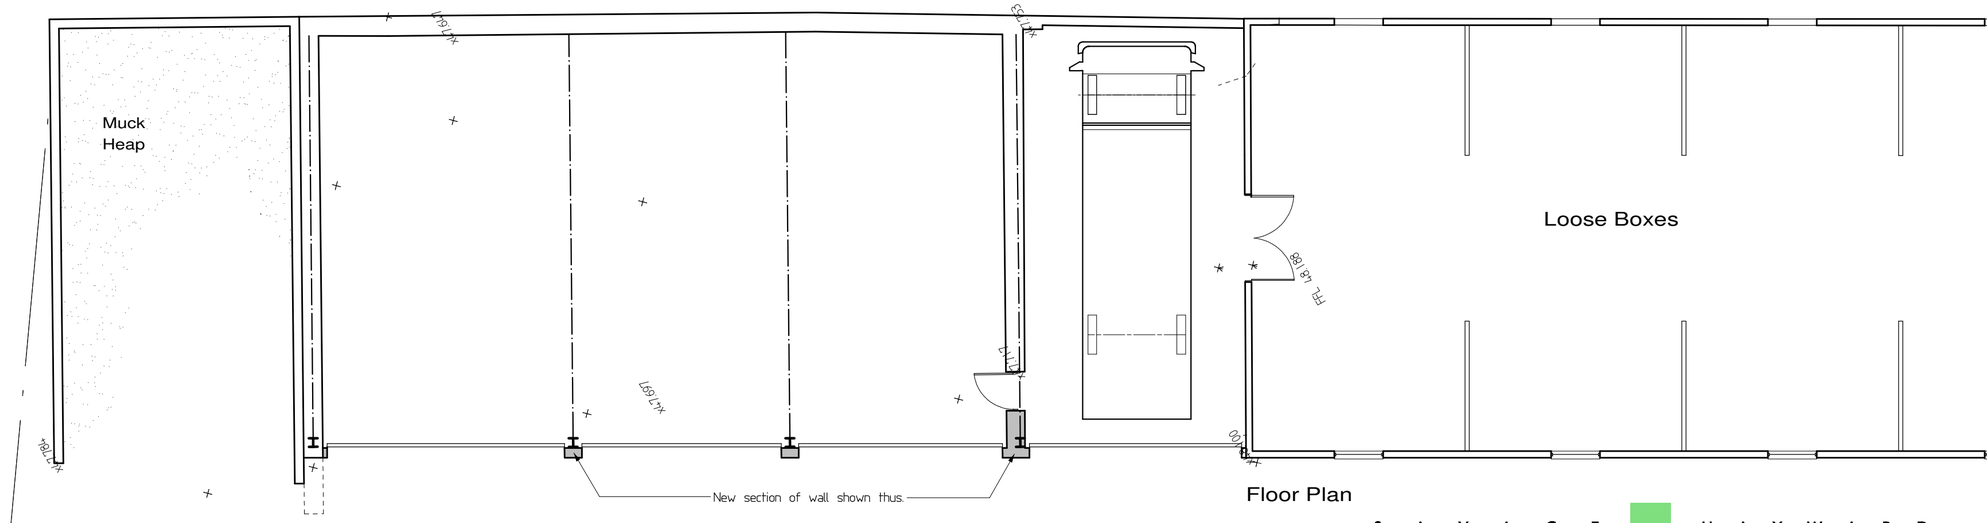

plan

Floor Plan

S A V A G E H A Y W A R D
A R C H I T E C T S
19 Station Rd Hinckley, Leicestershire, LE10 1AW, 01455 635665, FAX- 01455 618971

Client	Speymill OOD		
Project	Proposed Machinery Store White Gables Farm, Fenny Drayton		
Drawing	As Proposed		
Auth	LJW	Date June 2010	Drawing No 03A
Scale	1 : 100 (A2)	Job No 10/12	

THIS DRAWING IS THE COPYRIGHT OF SAVAGE HAYWARD CDM Ltd. REPRODUCTION IN ANY FORM, IN WHOLE OR PART IS FORBIDDEN WITHOUT PRIOR WRITTEN PERMISSION OF THE COPYRIGHT HOLDER
DO NOT SCALE FROM DRAWING AND ONLY FIGURED DIMENSIONS ARE TO BE USED