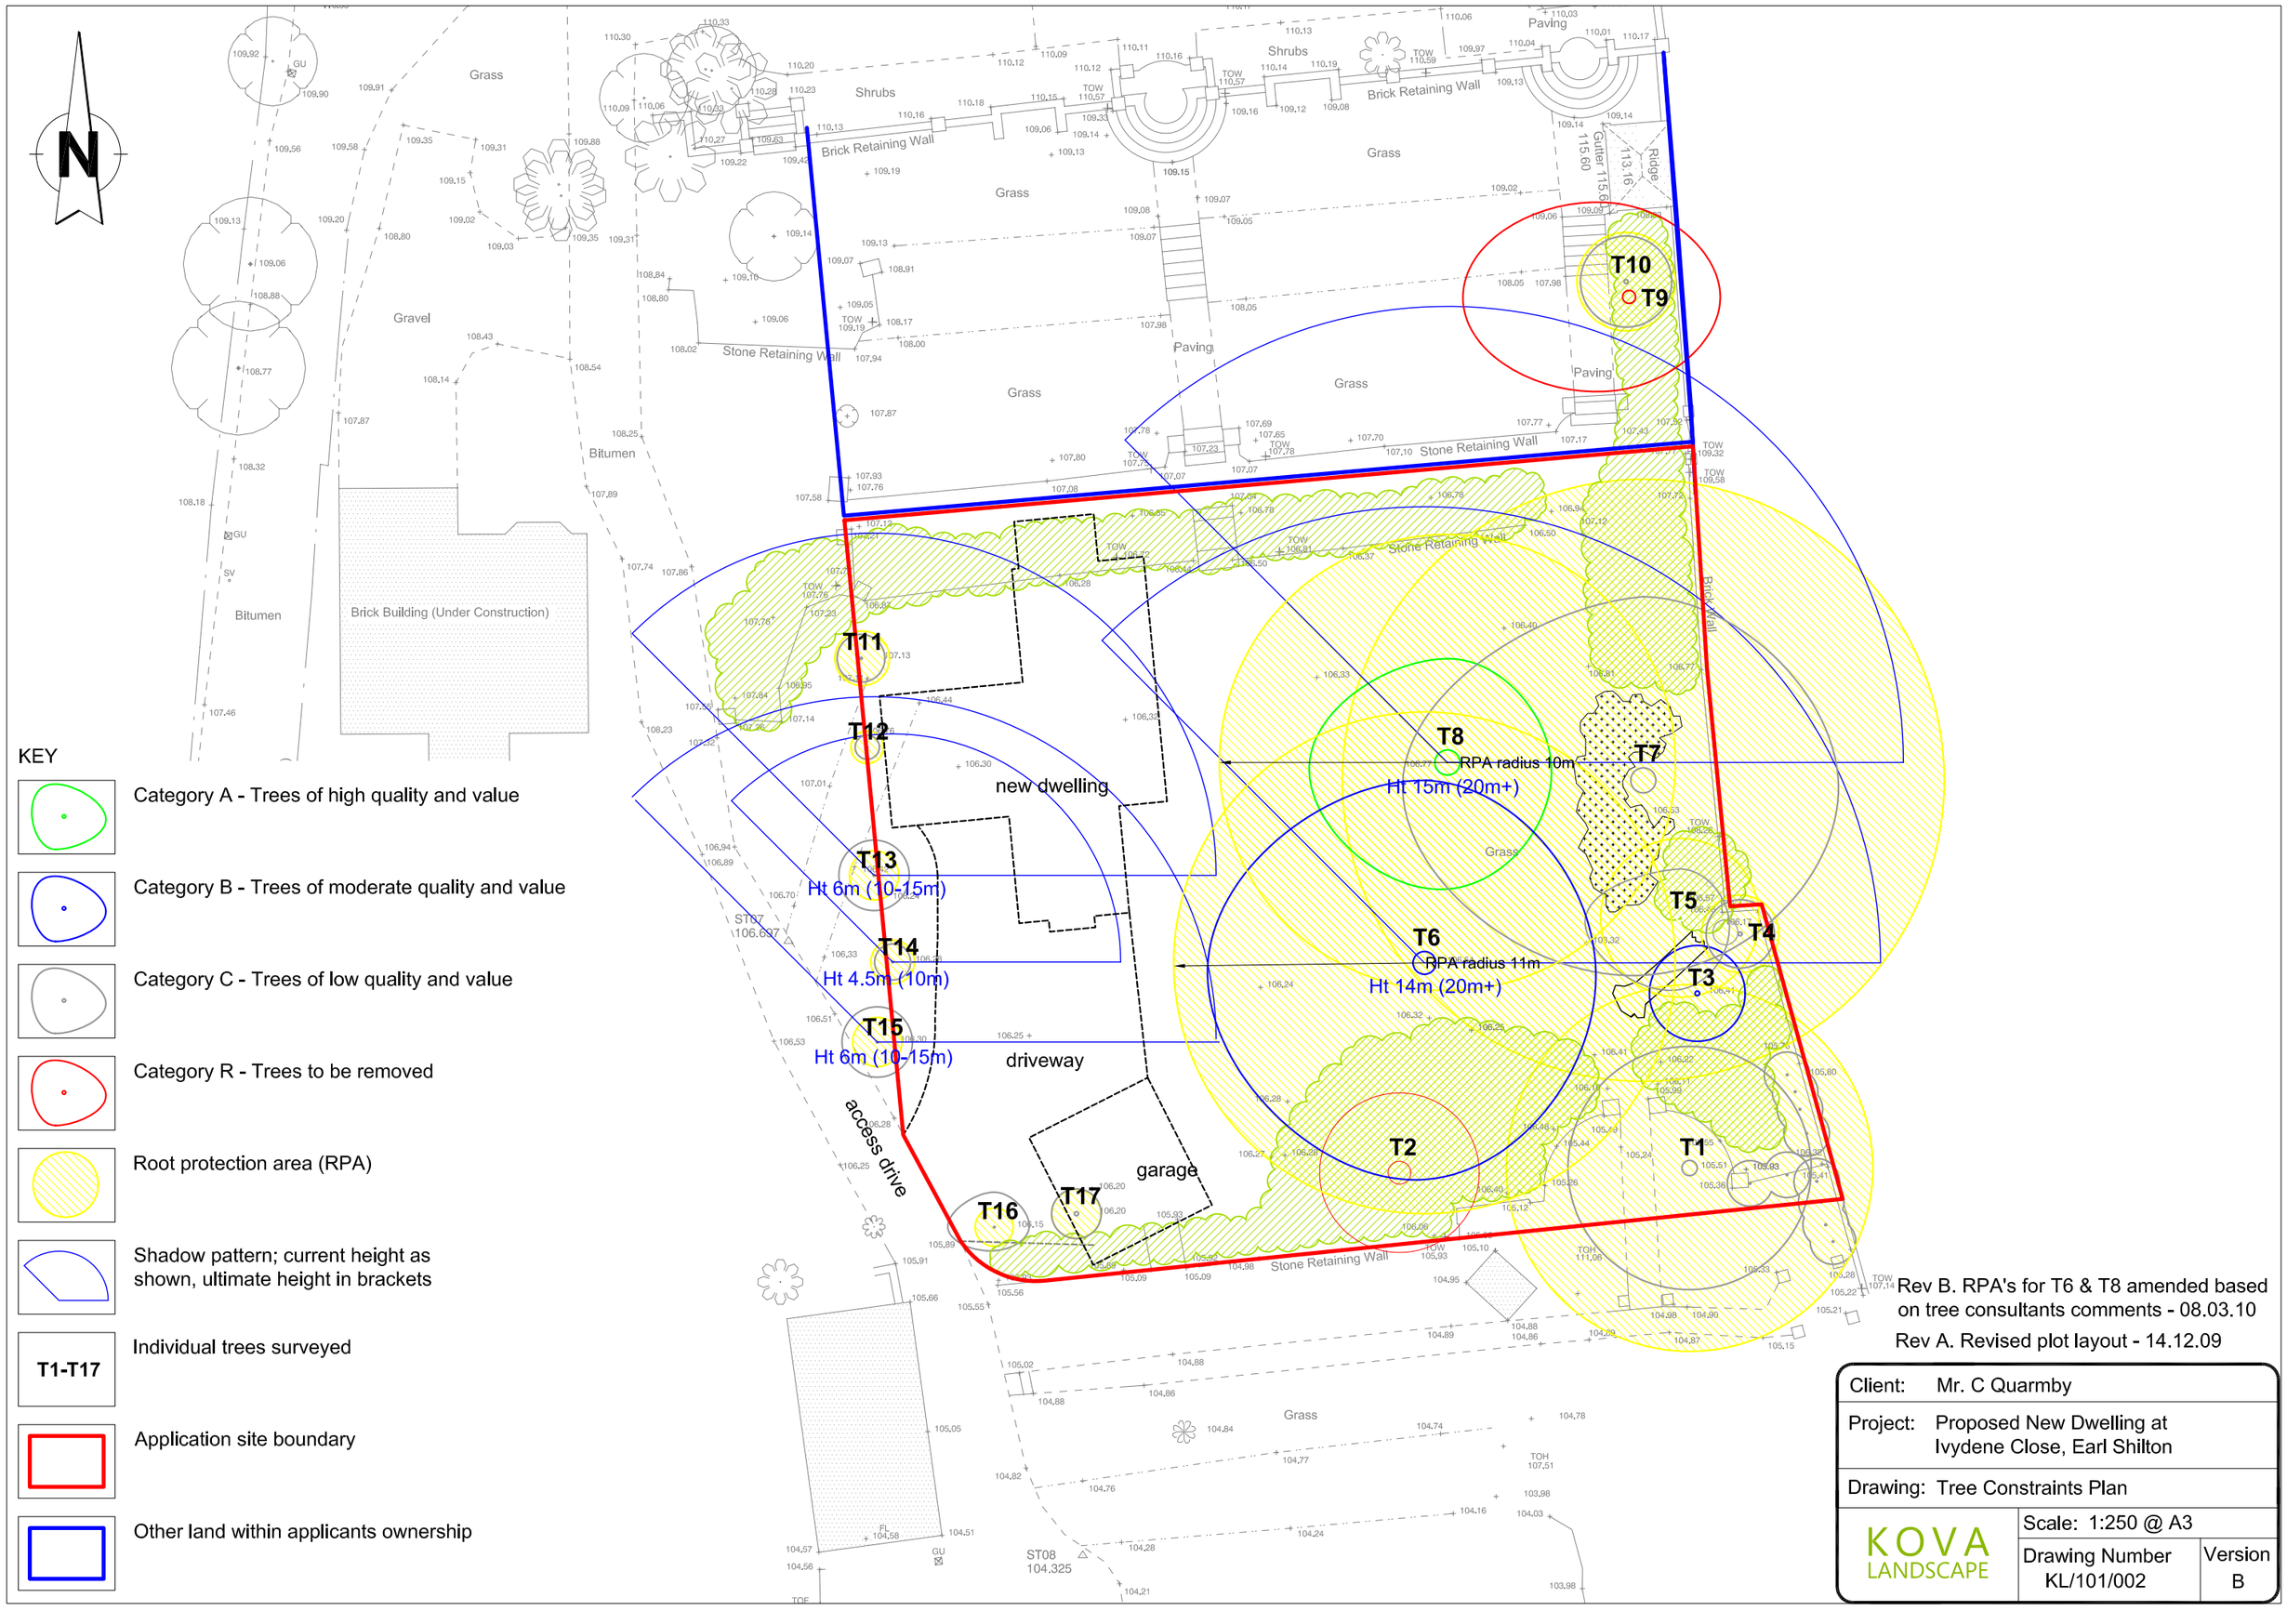

KEY

- Category A - Trees of high quality and value
- Category B - Trees of moderate quality and value
- Category C - Trees of low quality and value
- Category R - Trees to be removed
- Root protection area (RPA)
- Shadow pattern; current height as shown, ultimate height in brackets
- **T1-T17** Individual trees surveyed
- Application site boundary
- Other land within applicants ownership

Rev B. RPA's for T6 & T8 amended based on tree consultants comments - 08.03.10

Rev A. Revised plot layout - 14.12.09

Client:	Mr. C Quarmby
Project:	Proposed New Dwelling at Ivydene Close, Earl Shilton
Drawing:	Tree Constraints Plan

KOVA LANDSCAPE

Scale: 1:250 @ A3

Drawing Number KL/101/002

Version B