




Proposed Section 1
1 : 100

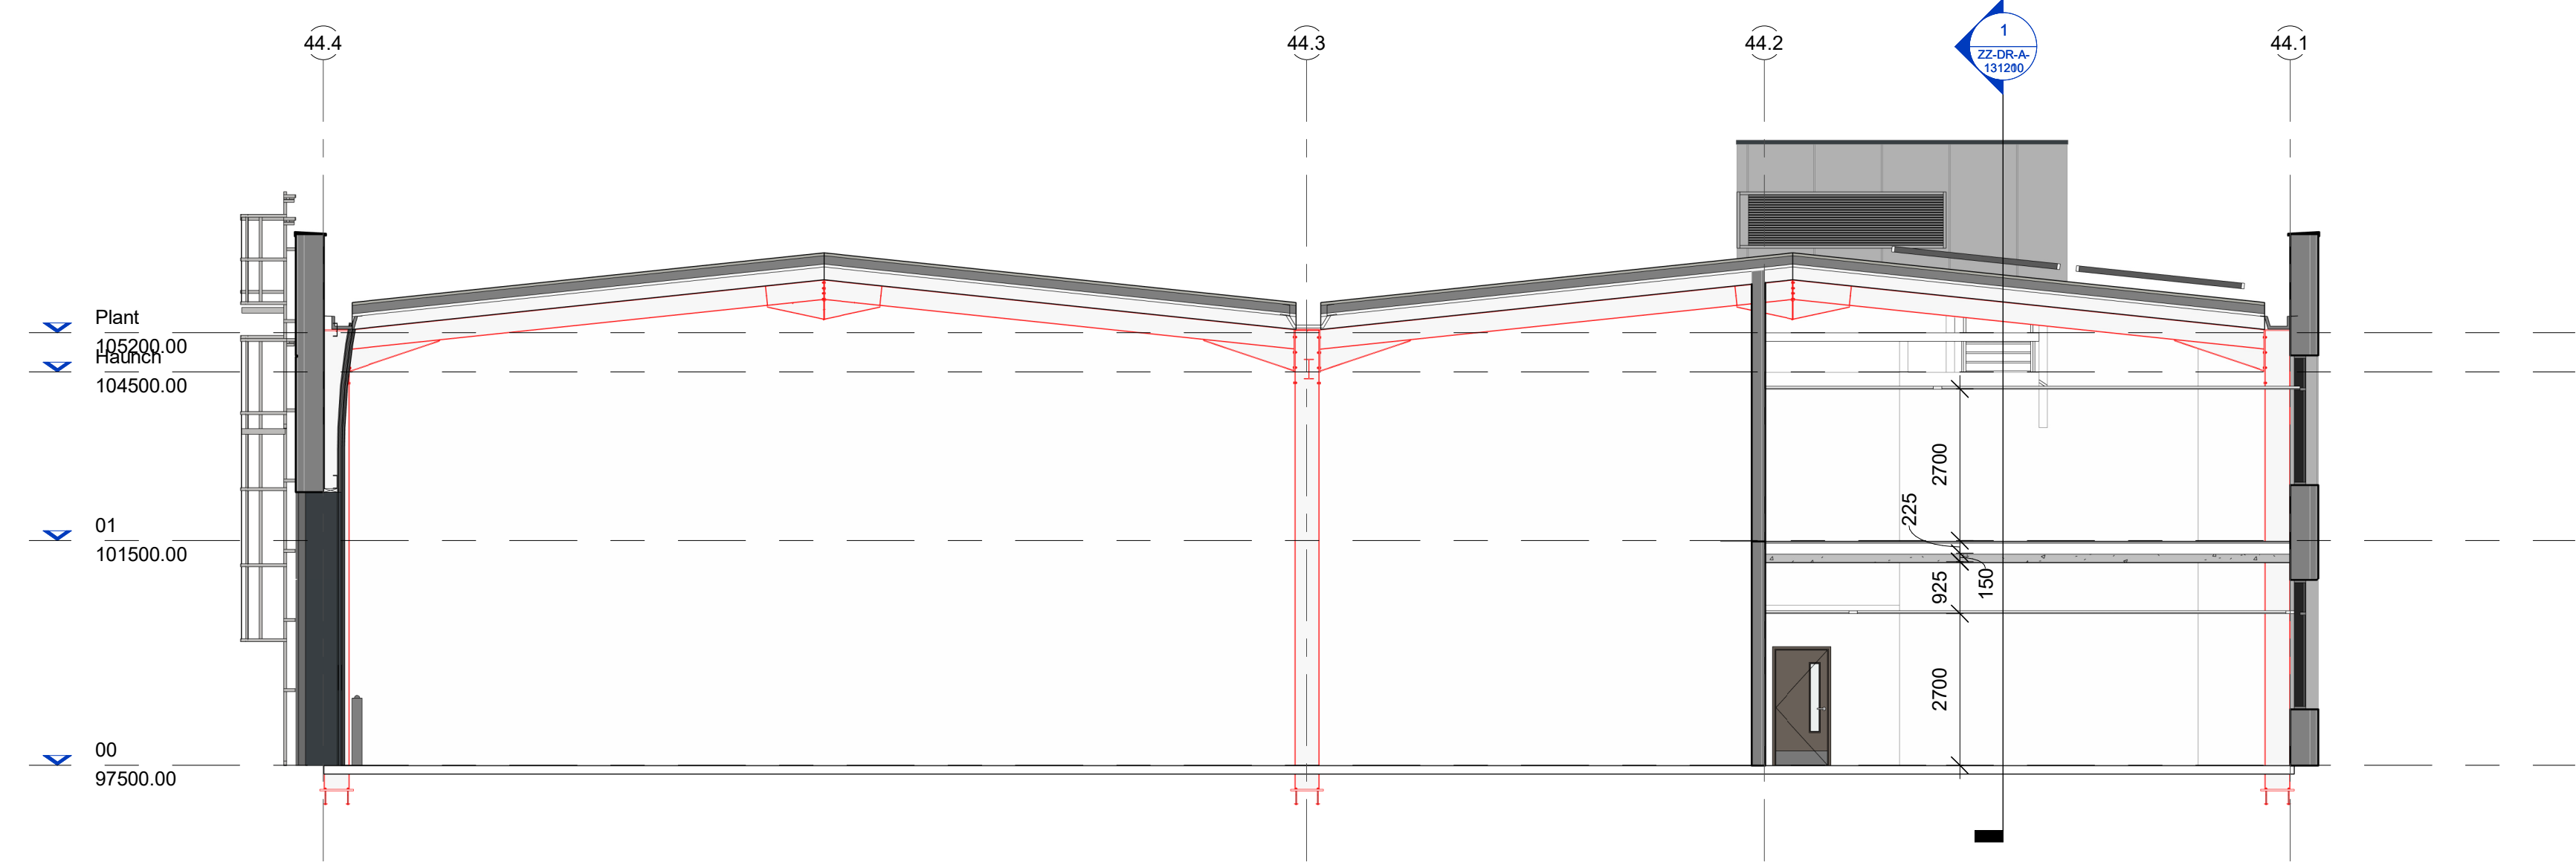

Proposed Section 2
1 : 100

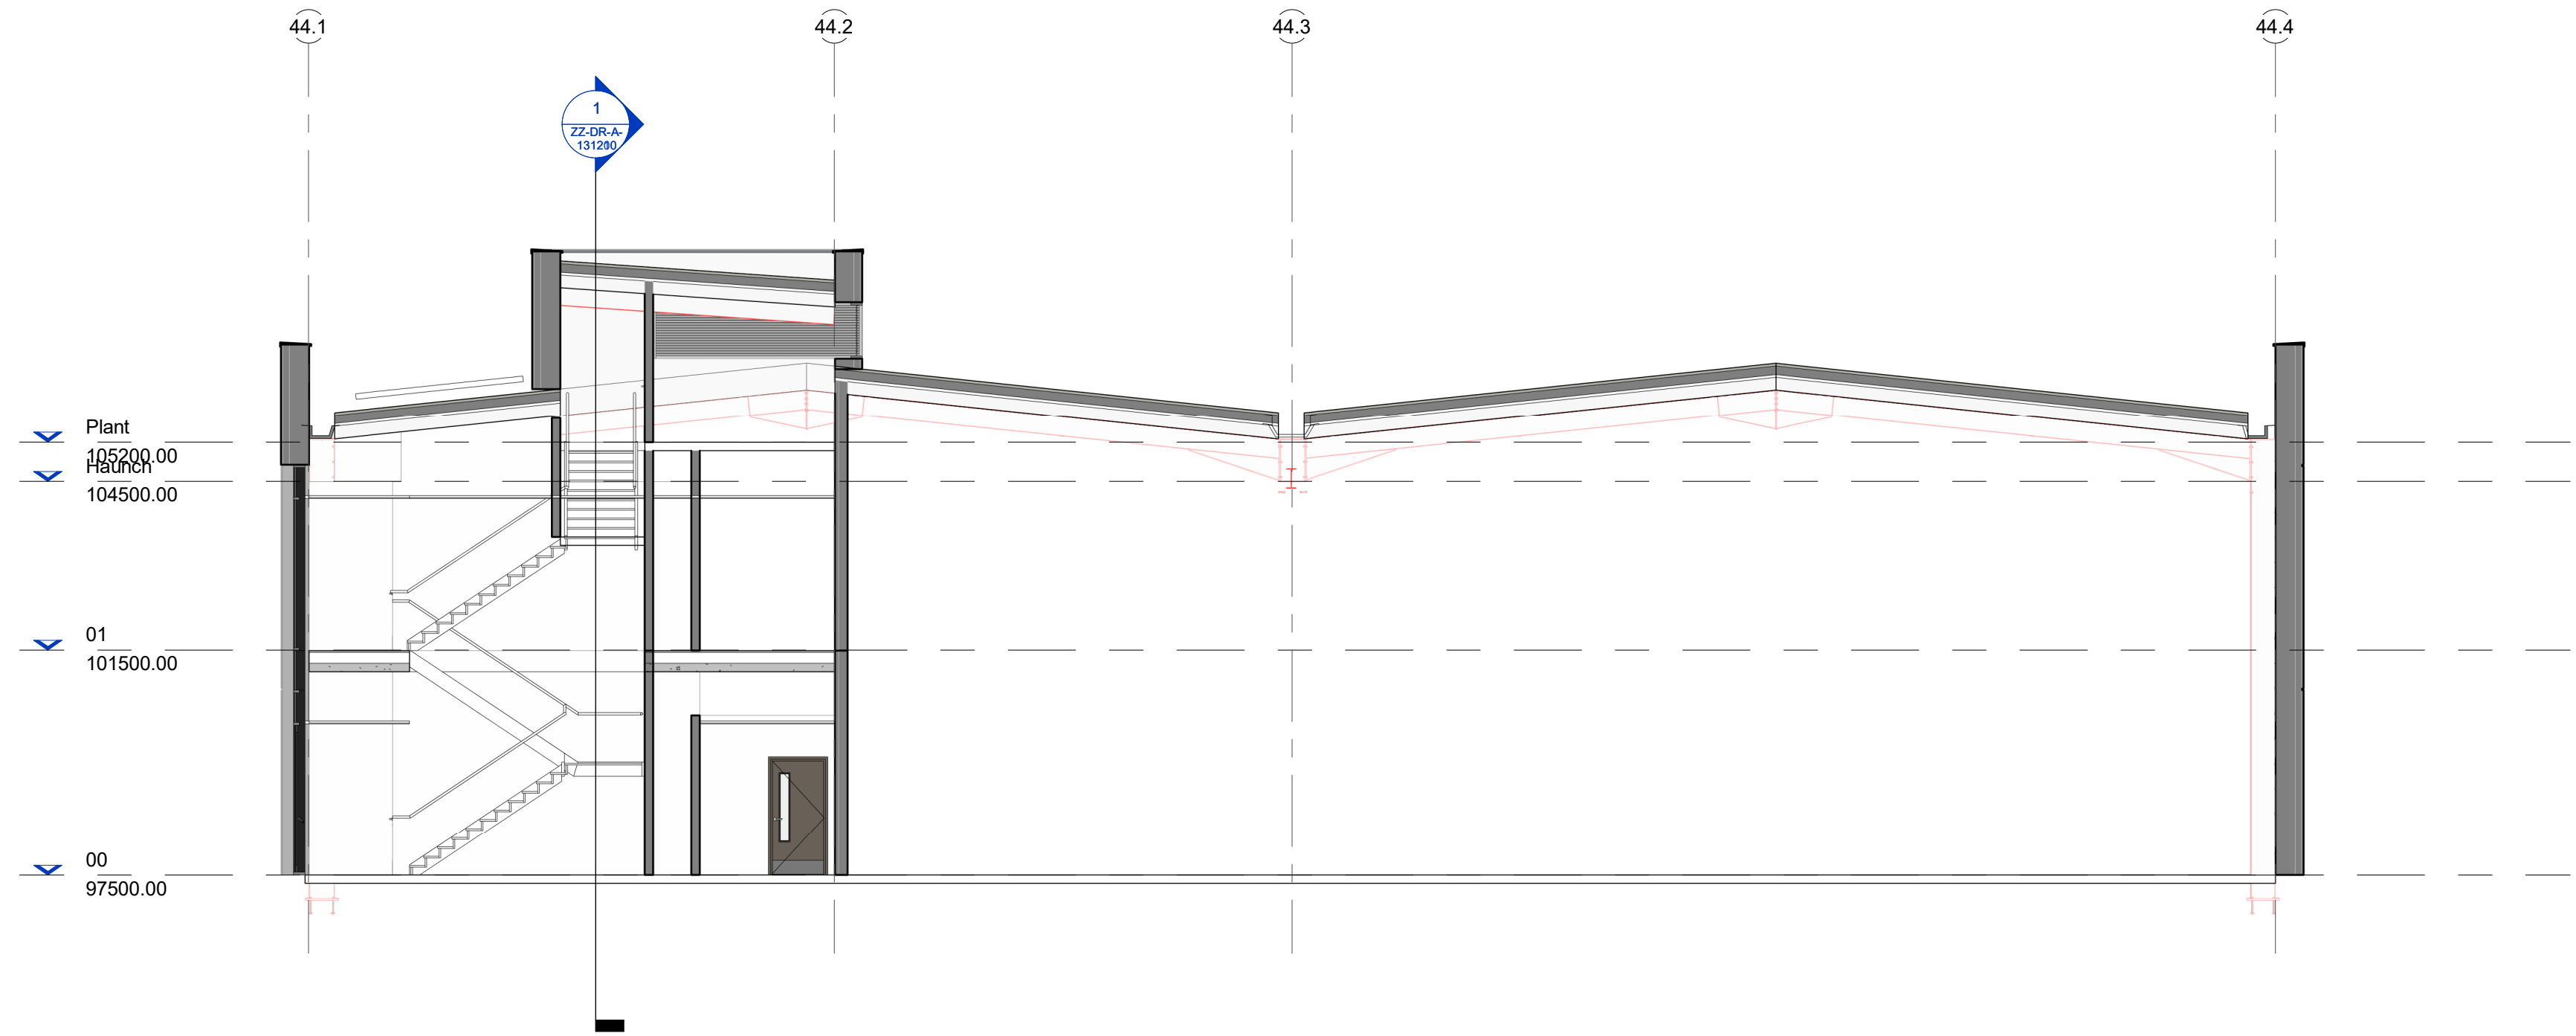

Proposed Section 3
1 : 100

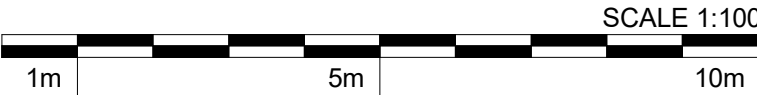

SGP
Architects + Masterplanners

Waterfront House
2a Smith Way
Grove Park
Enderby
Leicester LE19 1SX

t: +44 (0)116 247 0557

www.stephengeorge.co.uk

MIRA North
(Plot 44)

Drawing Name:
Proposed Sections

Drawing Stage: PRELIMINARY

Status: S3

SGP File Ref: 21-092-001-SGP-44-ZZ-M3-A-Plot44a

21-092-003 03/07/24 HO LA 1:100 @ A1
SGP Project No. Date Drawn Team Scale Rev
Drawing Number:

21-092-003-SGP-ZZ-ZZ-DR-A- 131210
Project Code Originator Volume Level Type Role Number