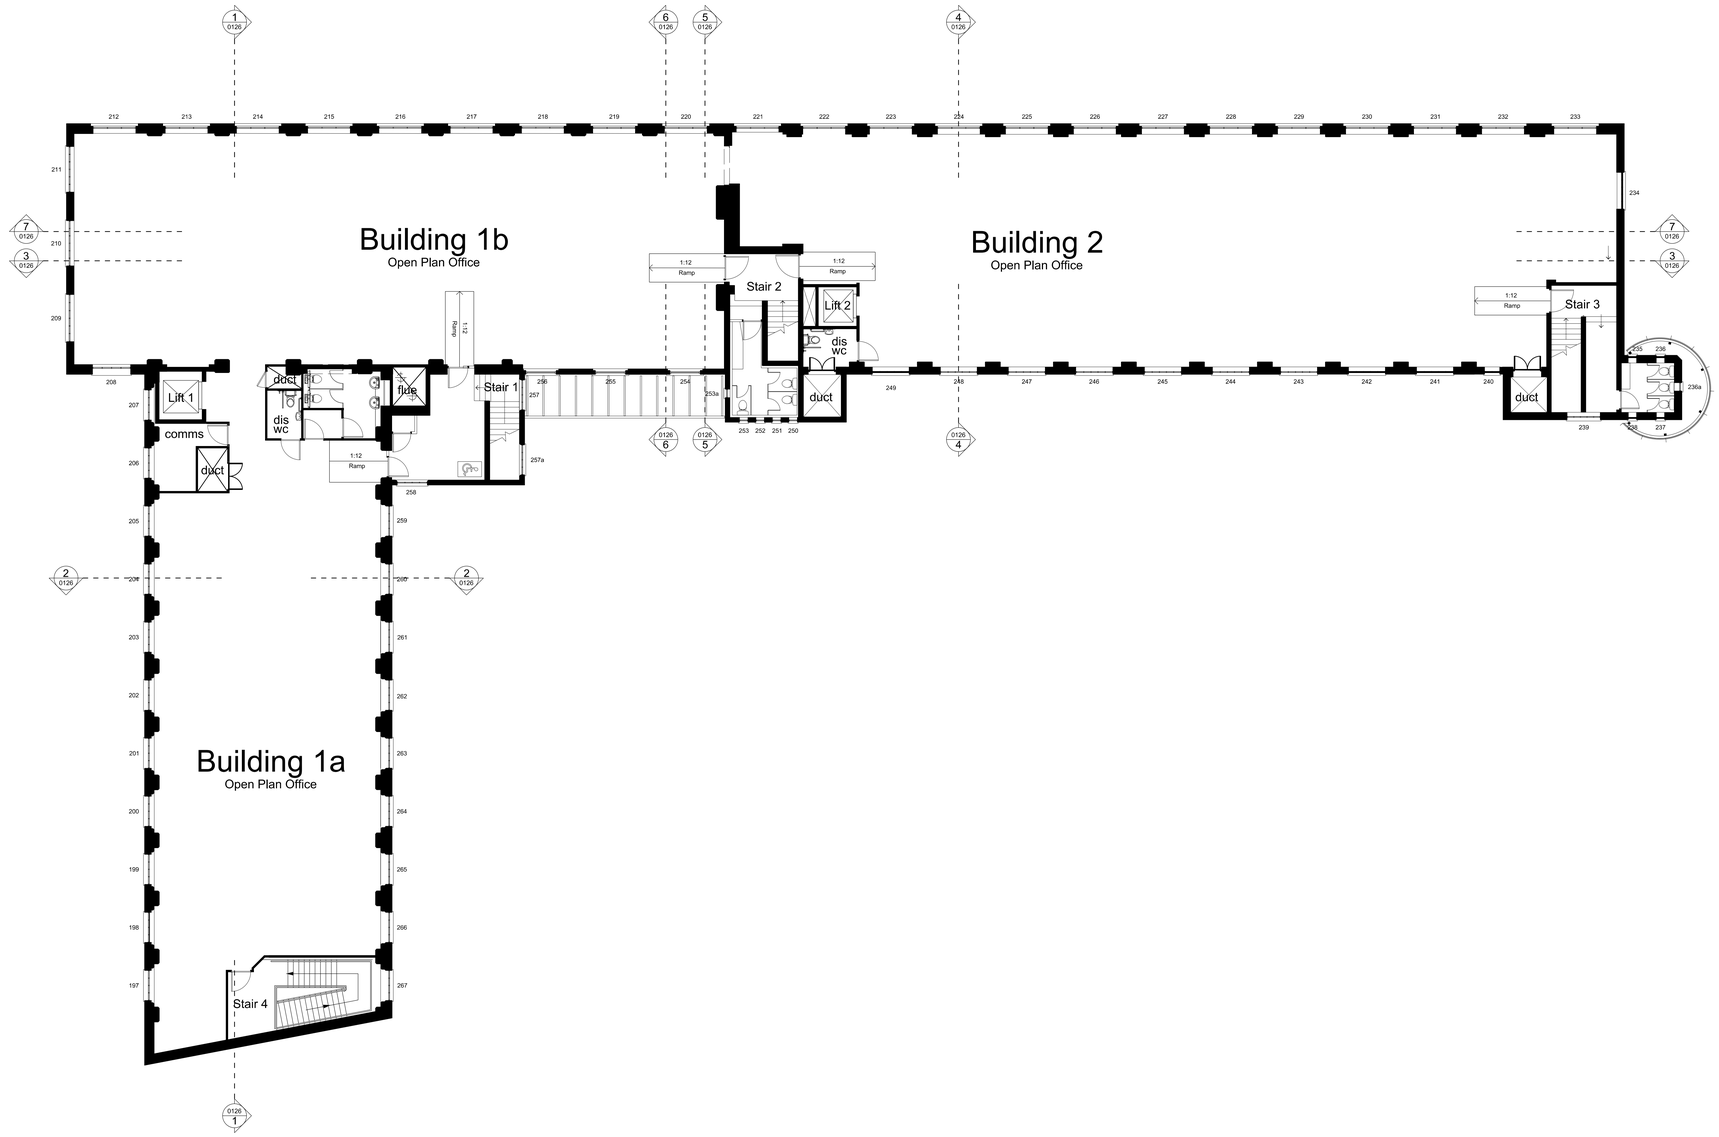


NORTH

True Scale 100mm

© Archial Architects Ltd. Contractors must work only to figured dimensions which are to be checked on site.

NOTES

Rev.	Date	By	Chk	Description
E	10-02-09	DH	GM	CIRCULAR SCREEN TO NORTH TOILET BLOCK ADDED; RAMPS TO RAISED ACCESS FLOORS ADDED.
D	19.11.08	MA	GM	AMENDED TO MEETING COMMENTS 18.11.08
C	10.11.08	MA	GM	LAYOUT AND CURCULATION AMENDED
B	28.10.08	MA	GM	LAYOUT AND CURCULATION ADDED
A	15.10.08	MA	GM	ENHANCED SHADING TO WALL AND FLOORS

Client
WILLMOTT DIXON

Project
The Goddard Building,
Lower Bond Street,
Hinckley

Drawing Title
Proposed Second Floor Plan

Drawn	Chkd	Scale	Date	Size
DC	GM	1:100	May 08	A0

Job No.	Drawing No.	Rev.
08028	0124	E

archial
PREVIOUSLY SMC CORSTORPHINE & WRIGHT KENZIE LOVELL LTD
Brook Hall, Brook Street, Warwick CV34 4BL
Tel. 01926 402323
Fax. 01926 495318