
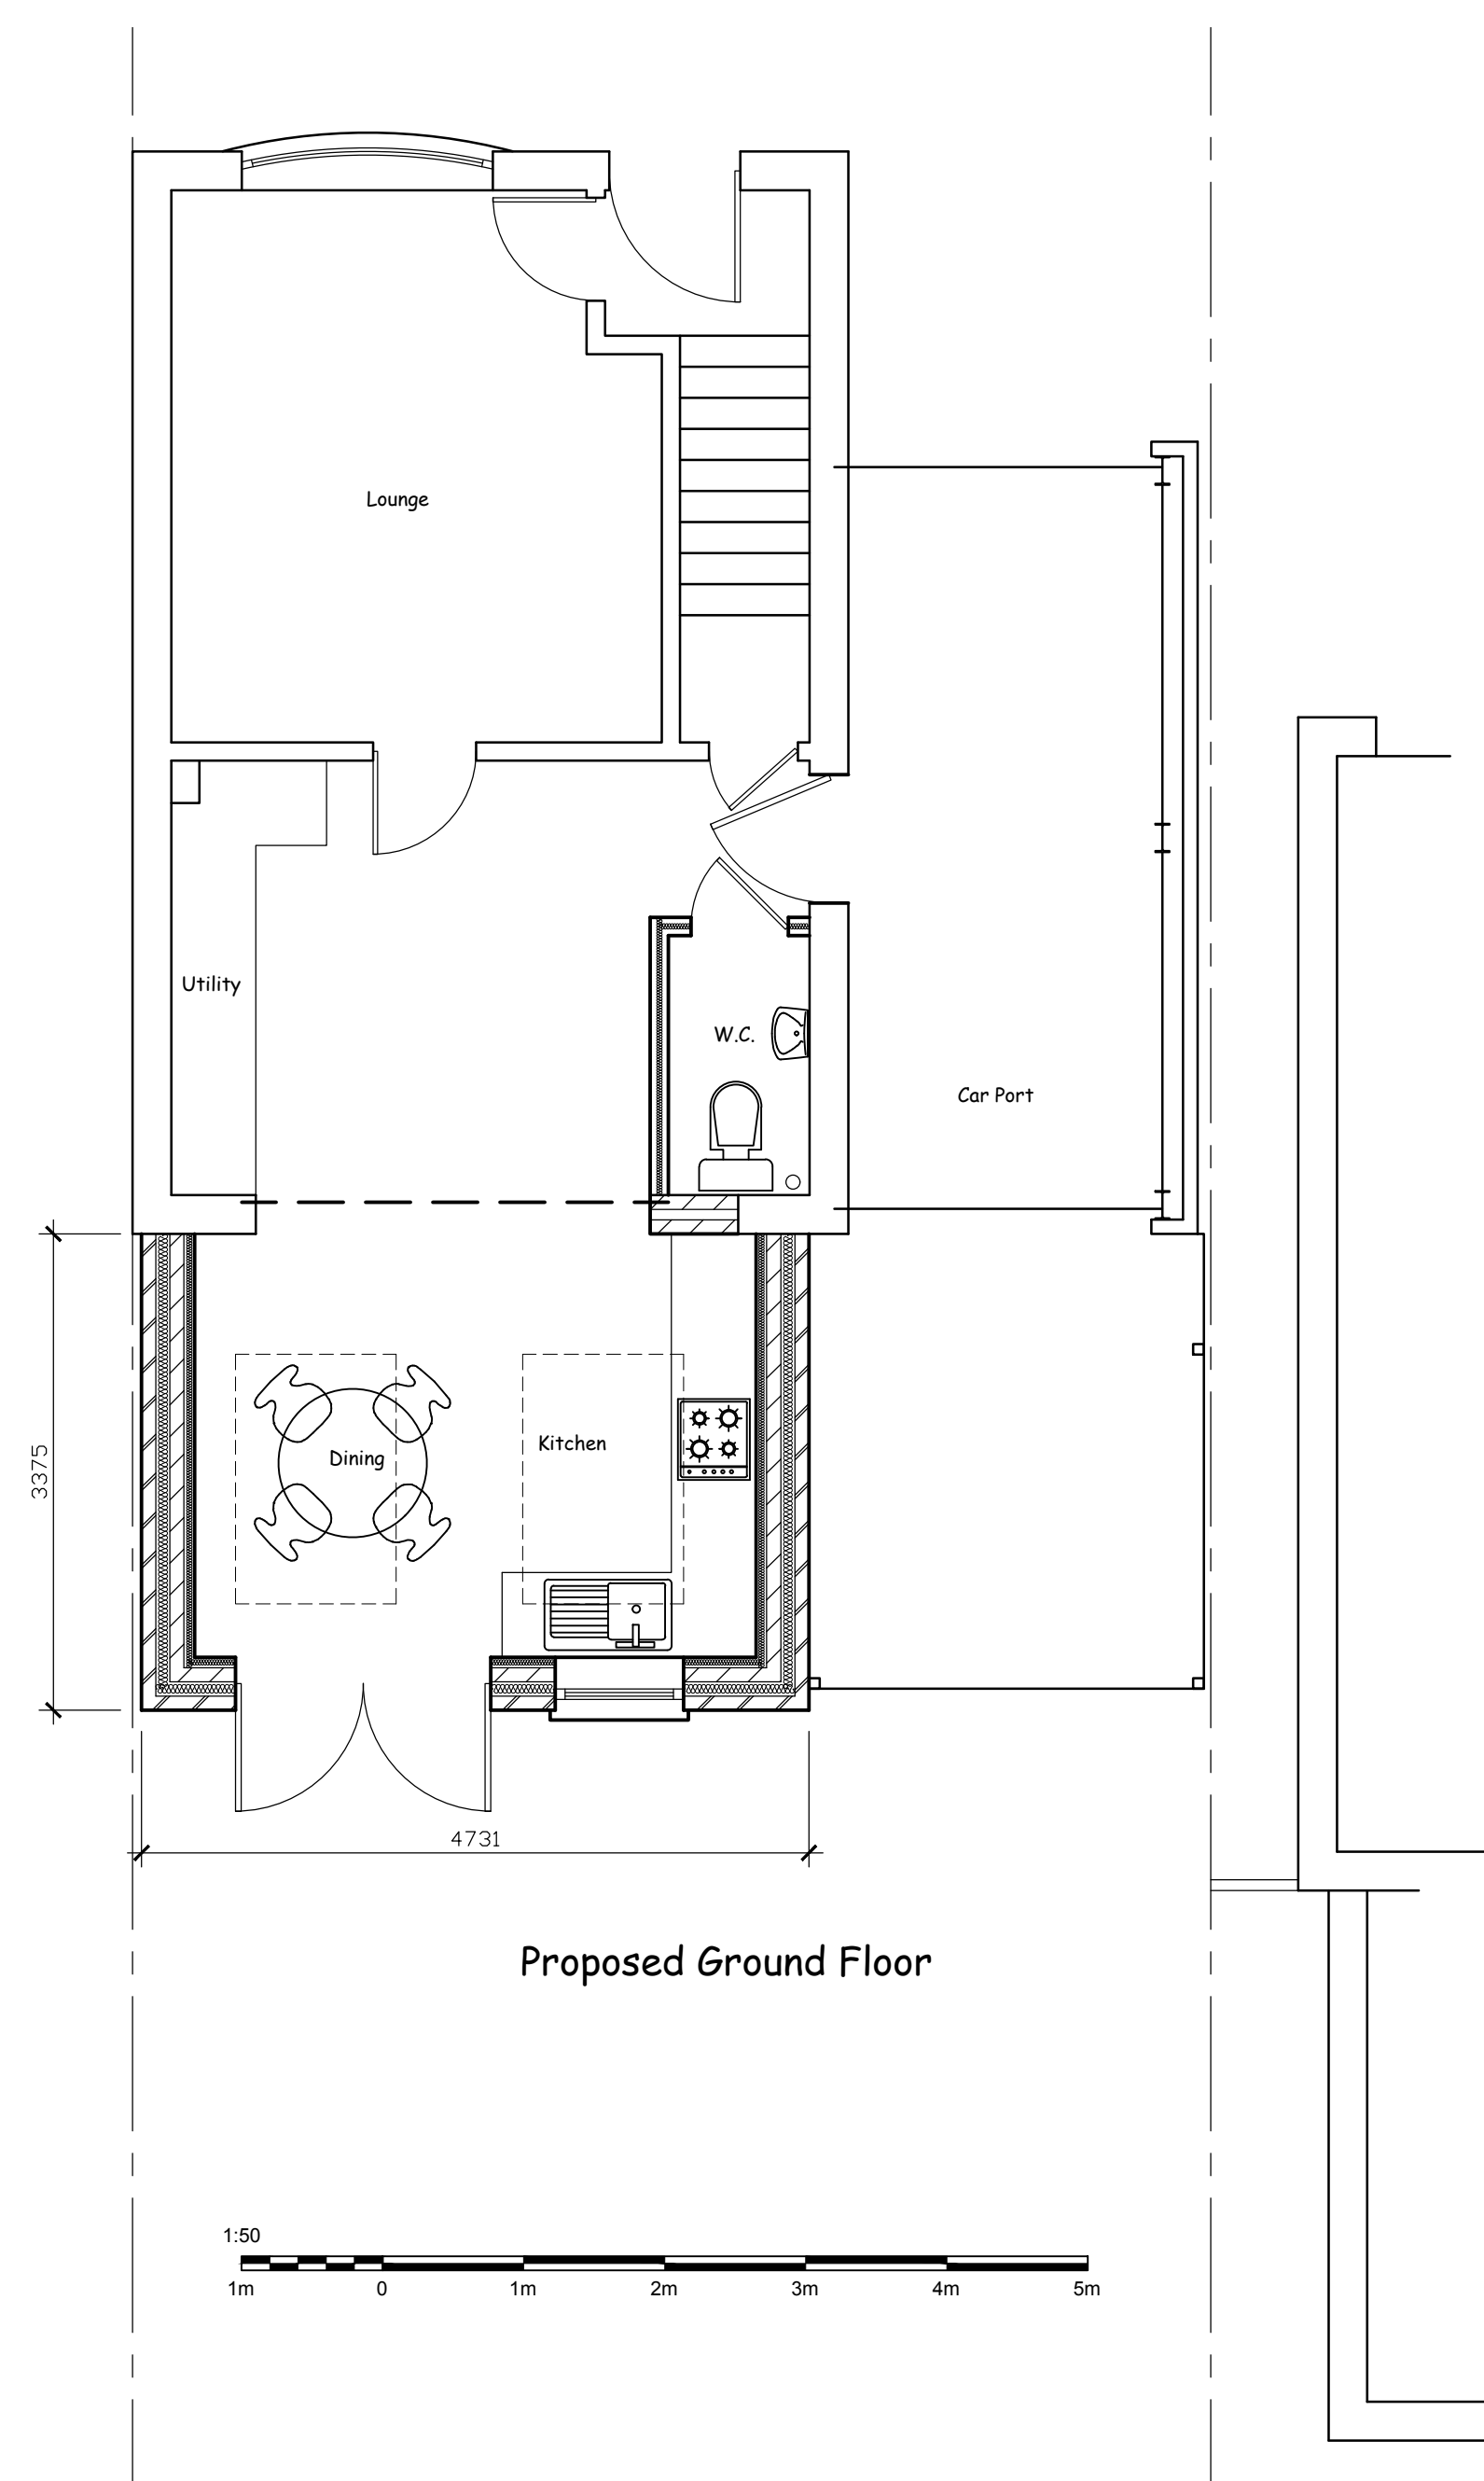
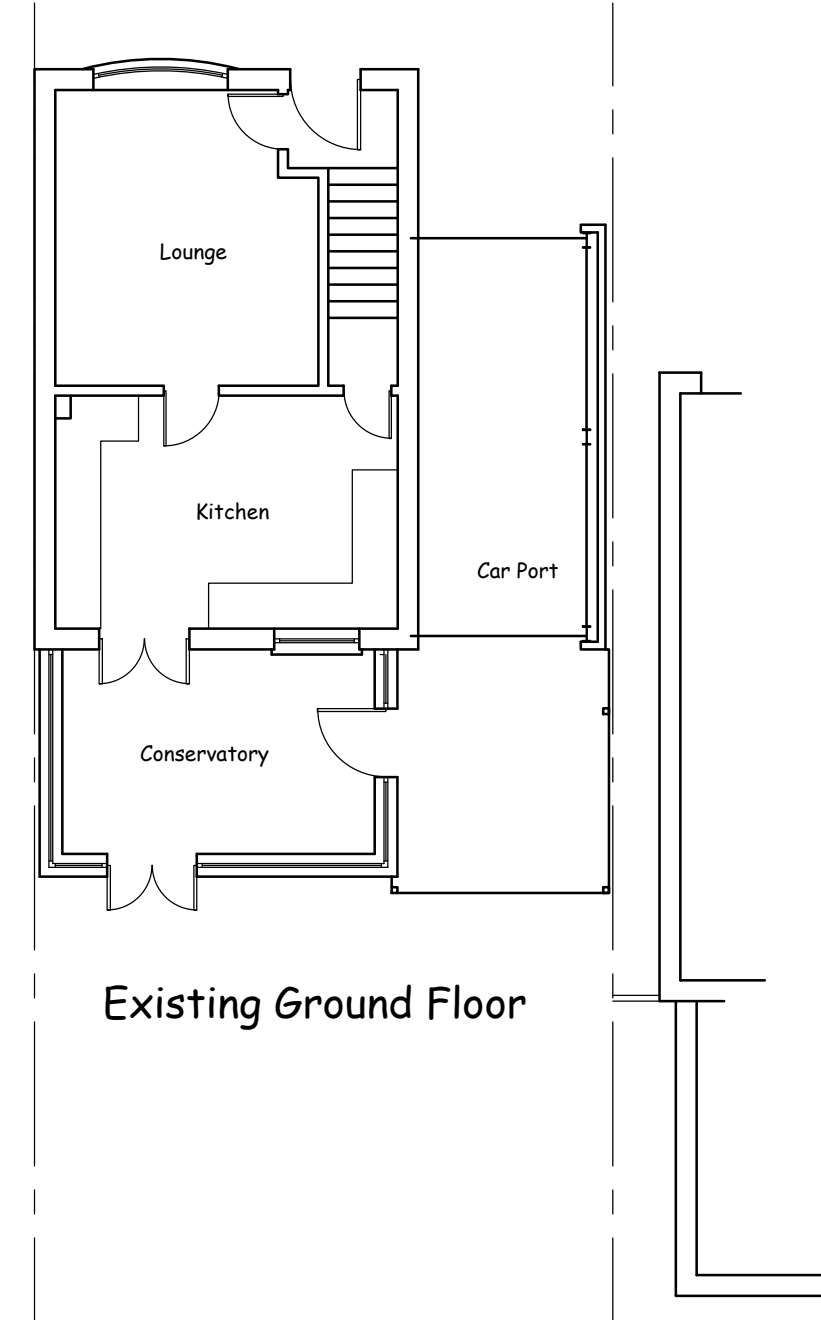


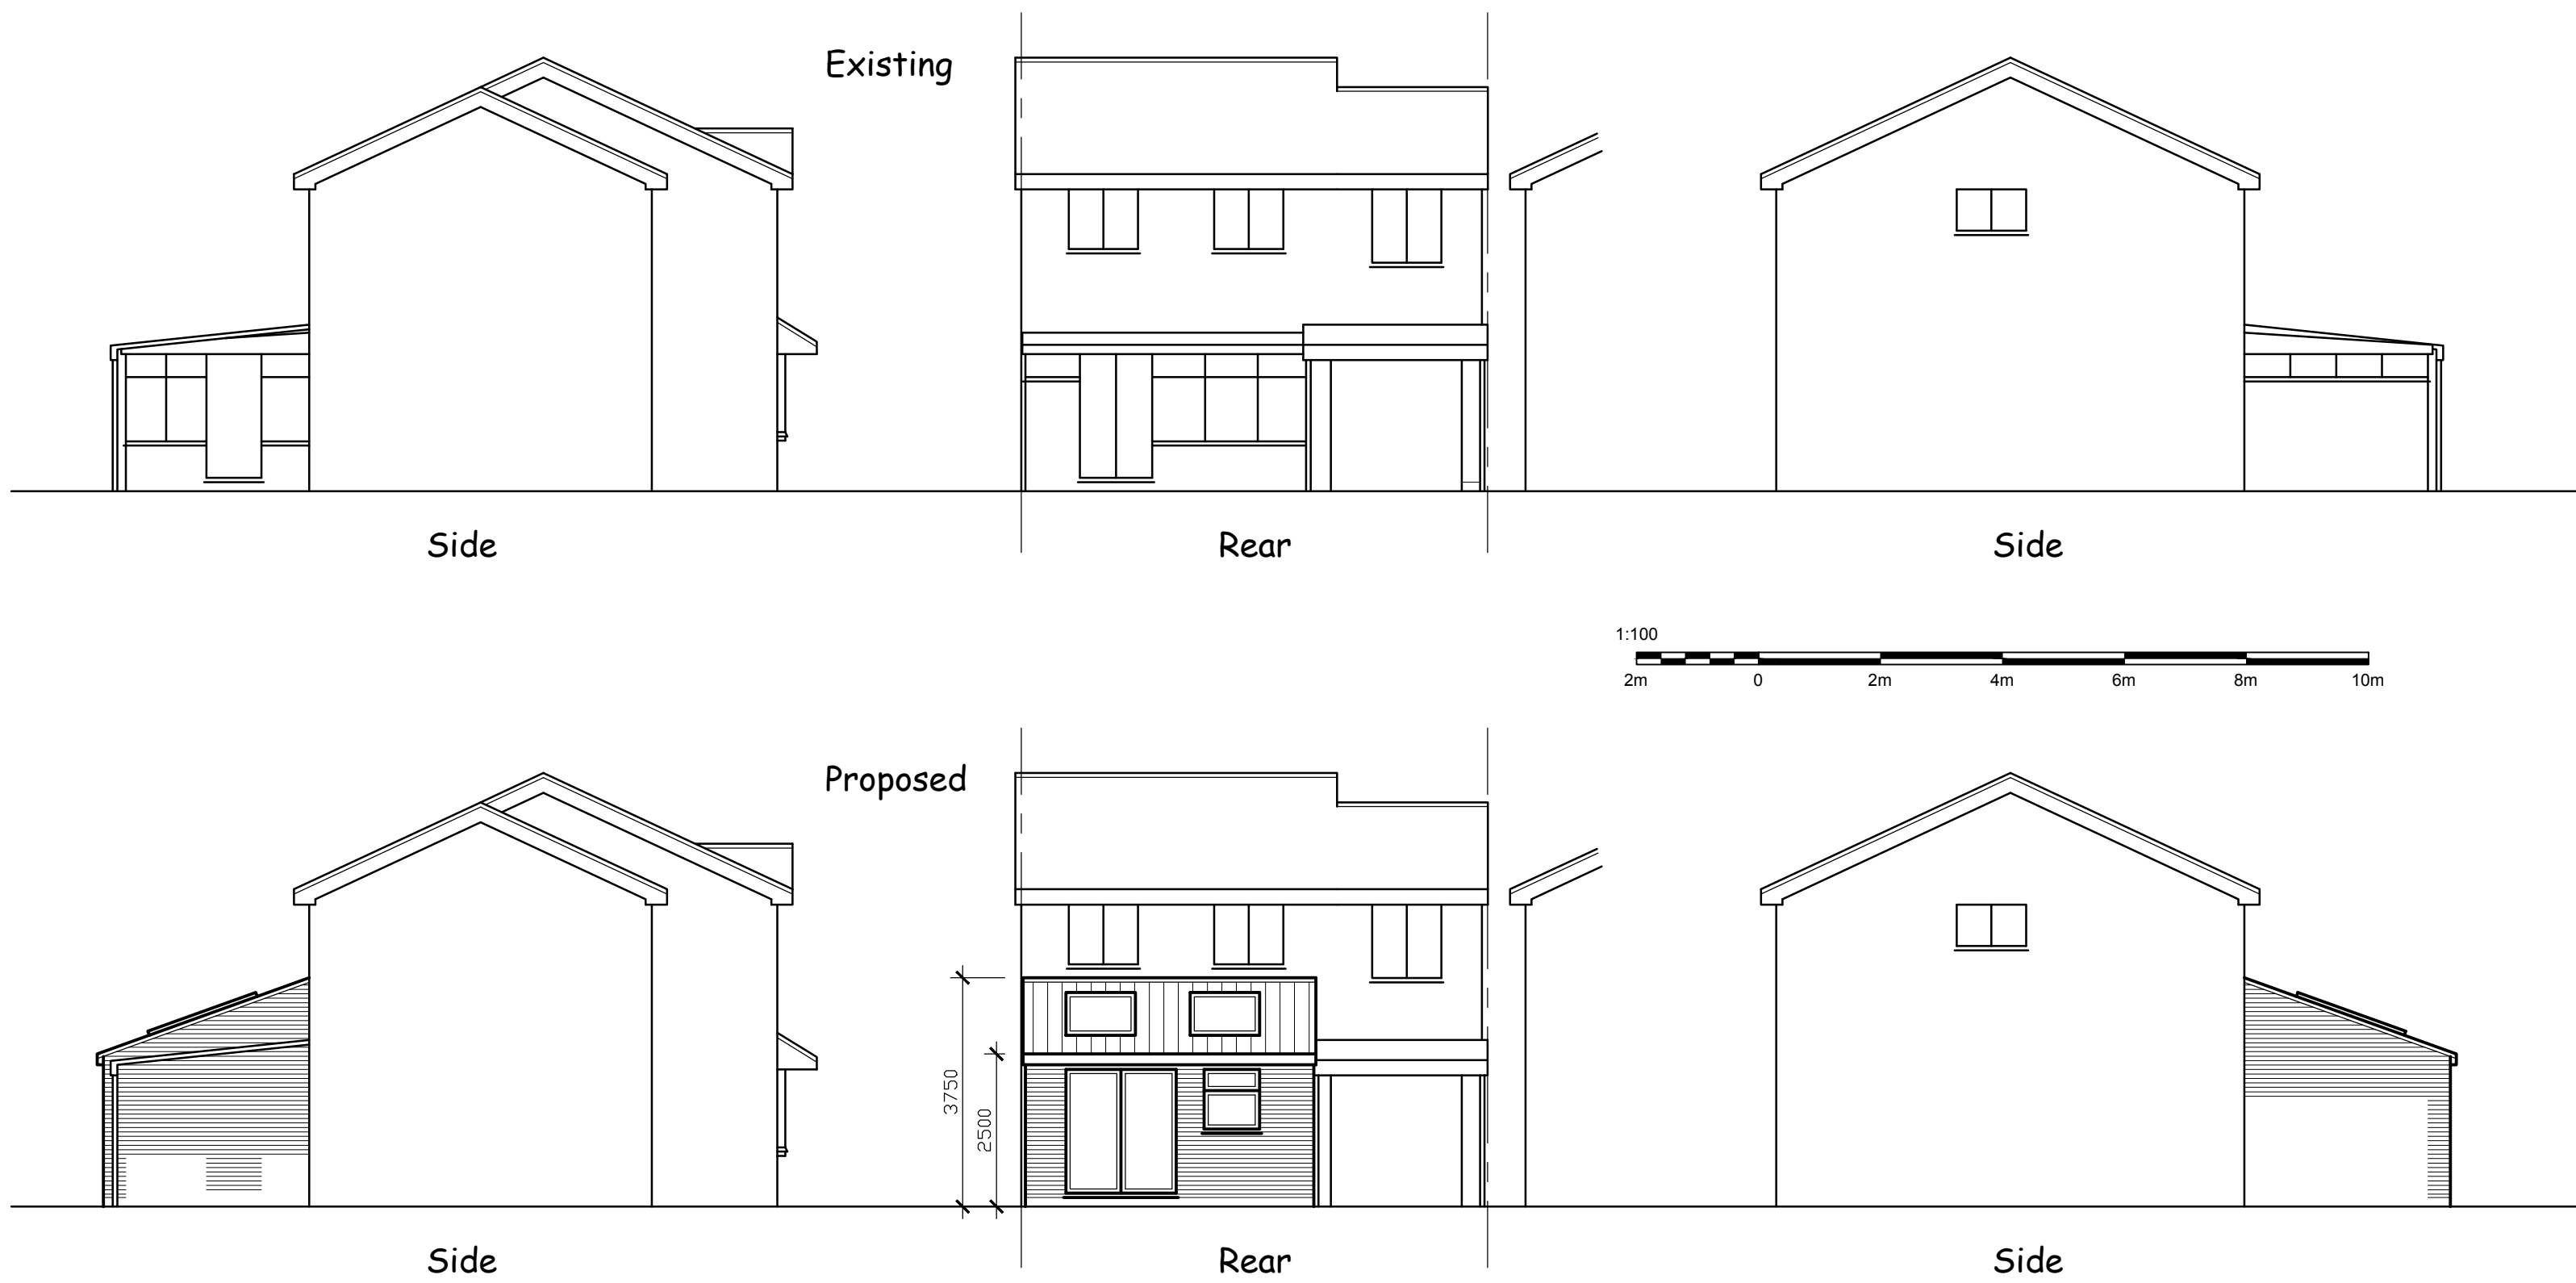

Drawing prepared for the purpose of Planning Permission and/or Building Regulation approval.
All dimensions to be checked on site before works commence.
Internal room layouts and fittings to client's requirements.
Actual boundary lines to be confirmed on site between parties concerned prior to commencement of work and no part of the new construction to project over the boundary.
Underground services may have been assumed and therefore they should be located prior to commencement.

Project

Two Storey Side Extension
22 Peckleton Green
Barwell
Leicestershire
LE9 8LD

Drawing

Elevations and Plans

Drawing Ref: Planning
Scales 1:1250, 1:500, 1:100 & 1:50 at A1

Date December 2023

Brooks
Building
Plans

Barry Brooks Tel. 07879 655 641

