

DC BLK PLN
DC OS PLAN

Block Plan 1:500 Showing Building Line

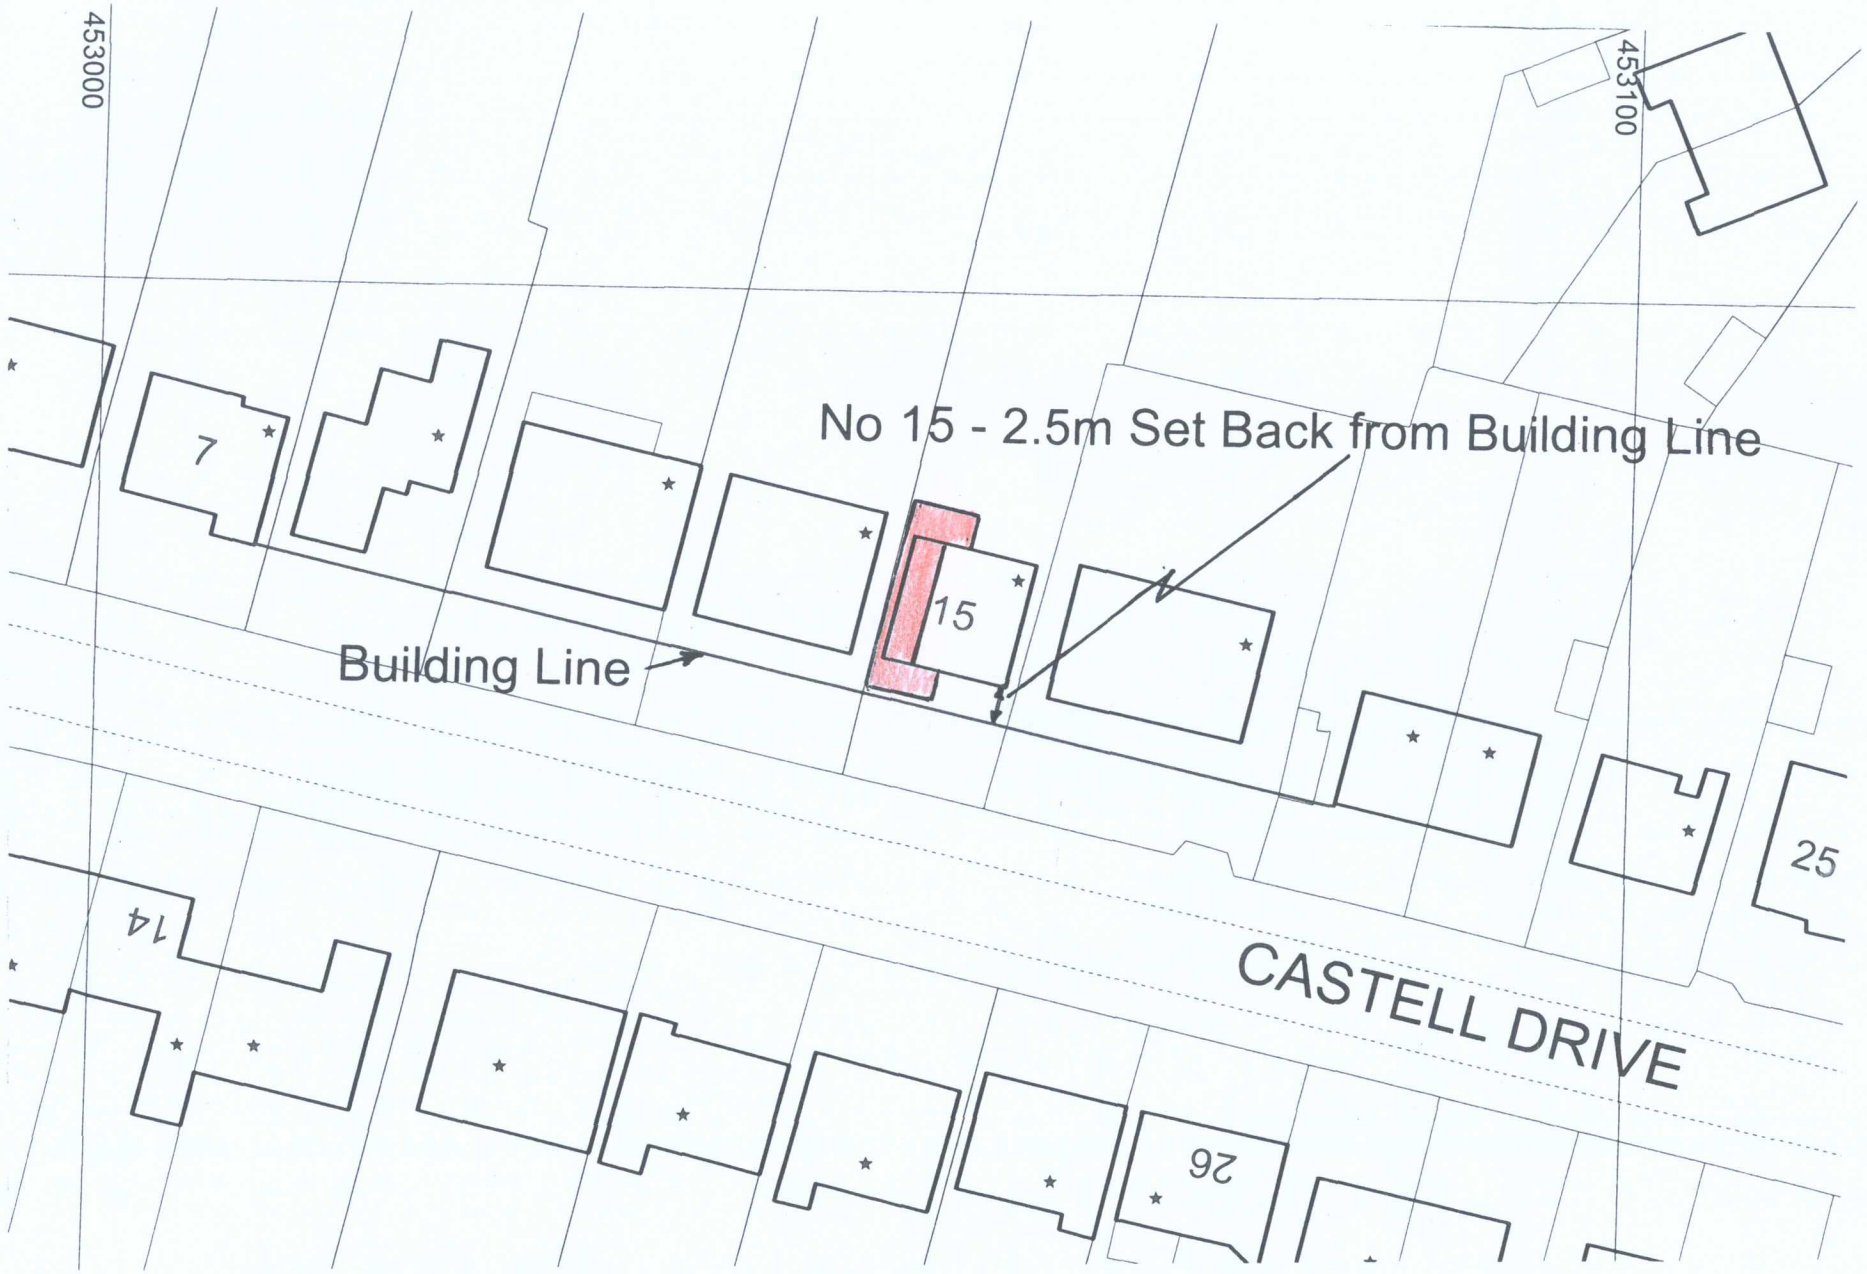

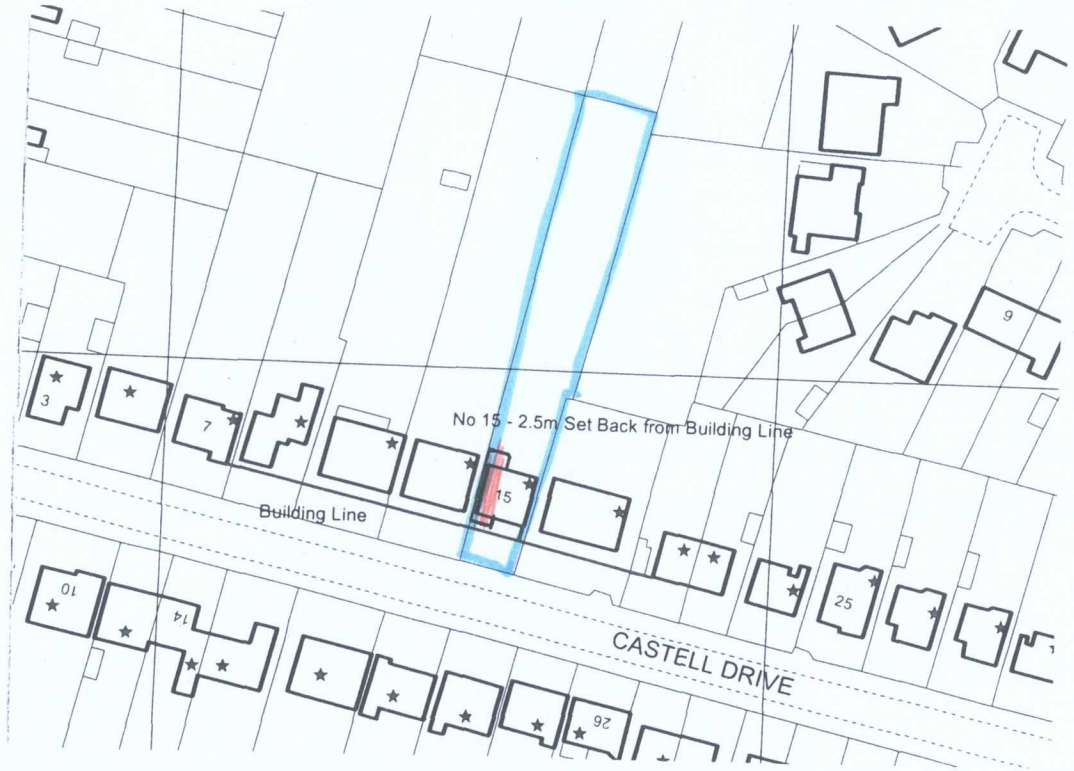

Location Plan 1:1250

Location Plan and Plan
Showing the Building Line
Mr & Mrs Baker
15 Castell Drive
Groby
Leicestershire
LE6 0DE.

①