



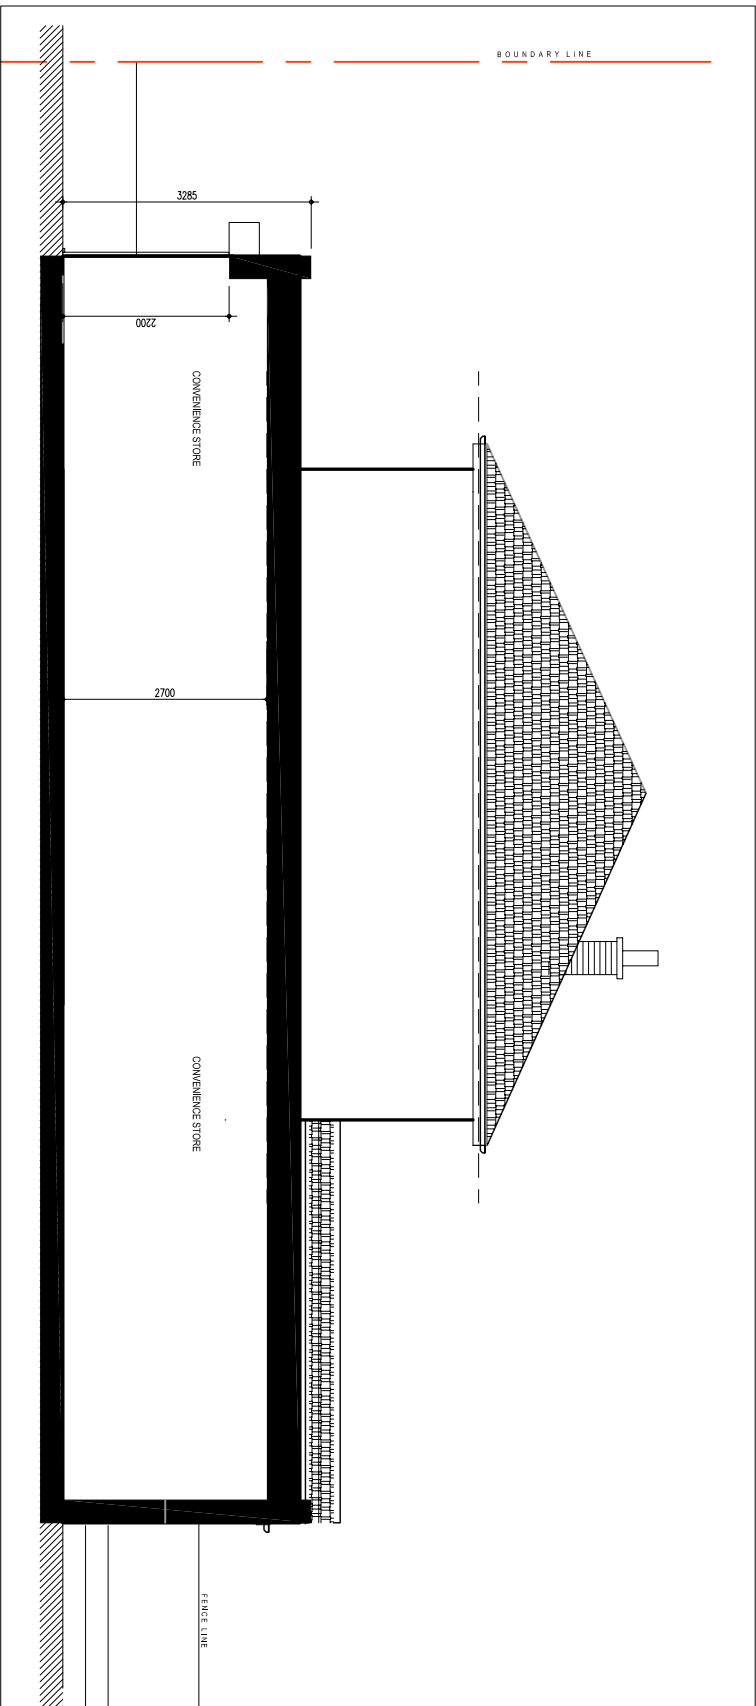

SECTION Y-Y

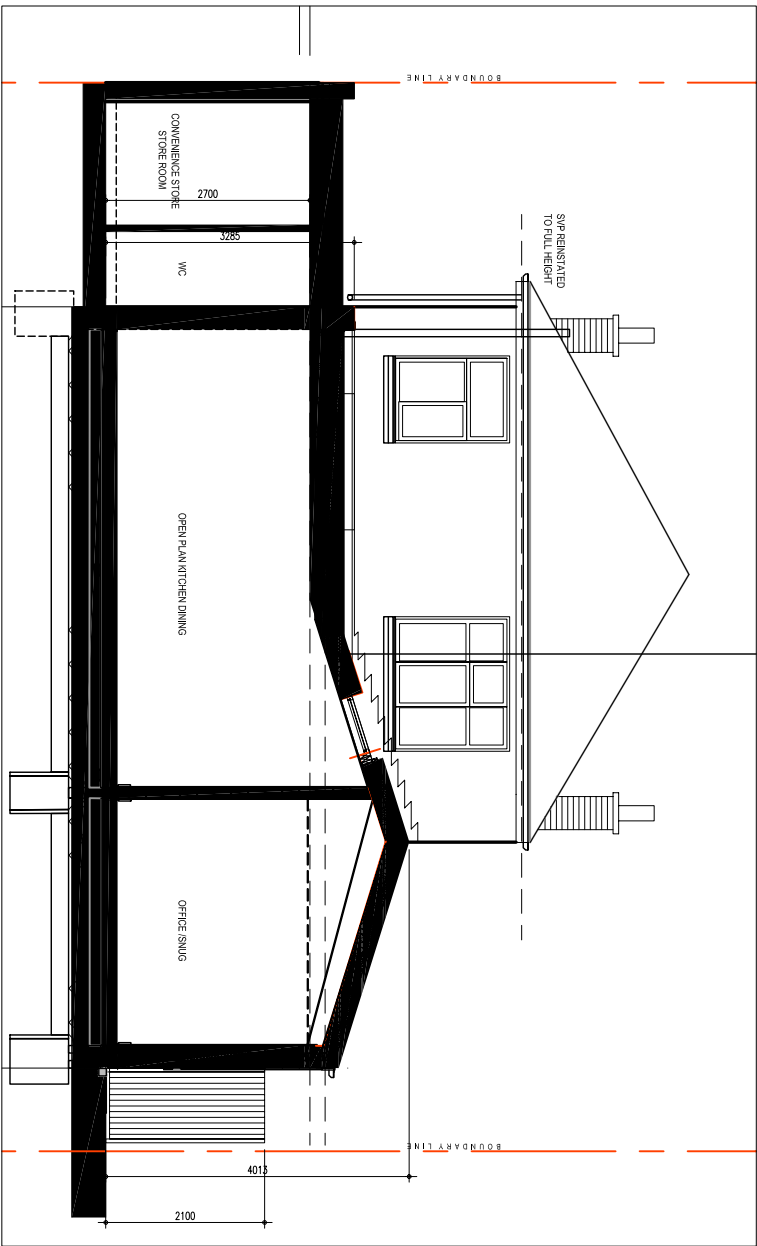

SECTION X-X

PROPOSED SECTIONS

Reference
23_001_07
Scale 1: 100

PLANNING

Revisions:
date: revision: description:

Date: 05.03.23

Key Notes

1. Do not scale from the drawing.
2. All dimensions to be verified on site by the Contractors and such dimensions to be their responsibility.
3. Any discrepancies, omissions or errors found on this drawing to be reported to the Architect for resolution.
4. This drawing is to be read in conjunction with all relevant Engineers, specialists drawings and specifications.