




beauty & style, naturally


Rockingham 3 - Twin Oaks

Scale 1:100 @ A3

Front View

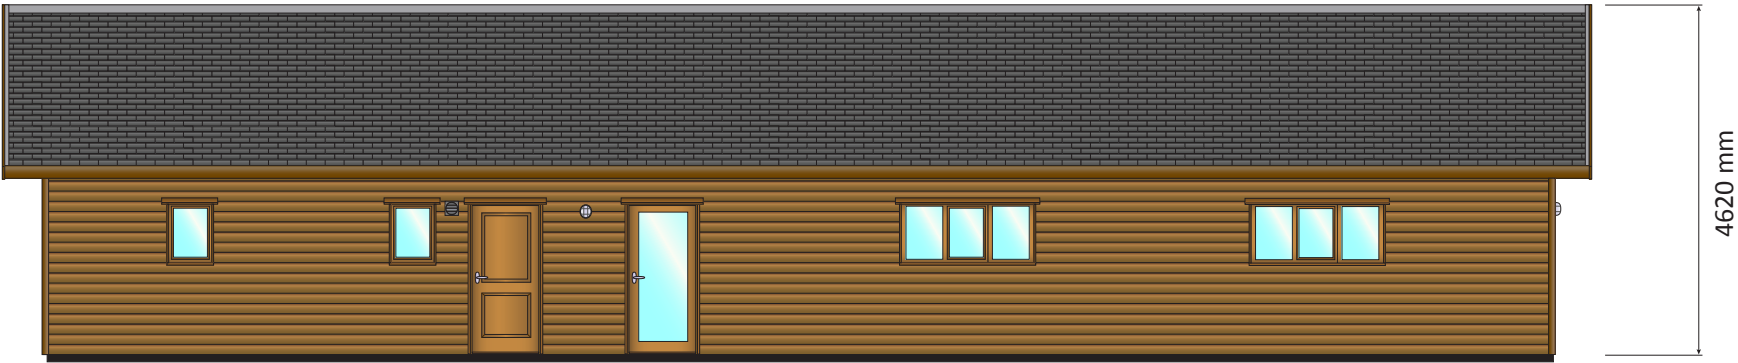


Side View

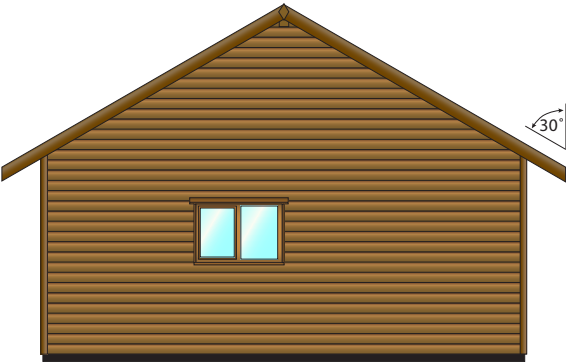

Side View



Rear View

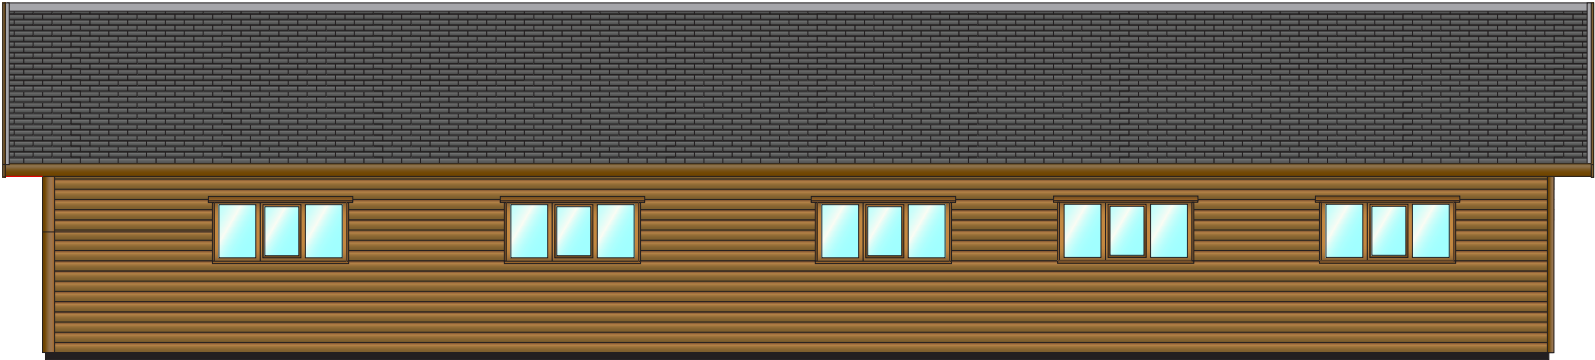

Client :	Mr. & Mrs. D. Howells		
Address :	Twin Oaks, Upton Lane, Atterton, Nuneaton CV13 6JZ		
Title :	Proposed Building Elevations		
Version :	1.0	Drawn By :	PM