


Rockingham 3 - Twin Oaks

Scale 1:100 @ A3

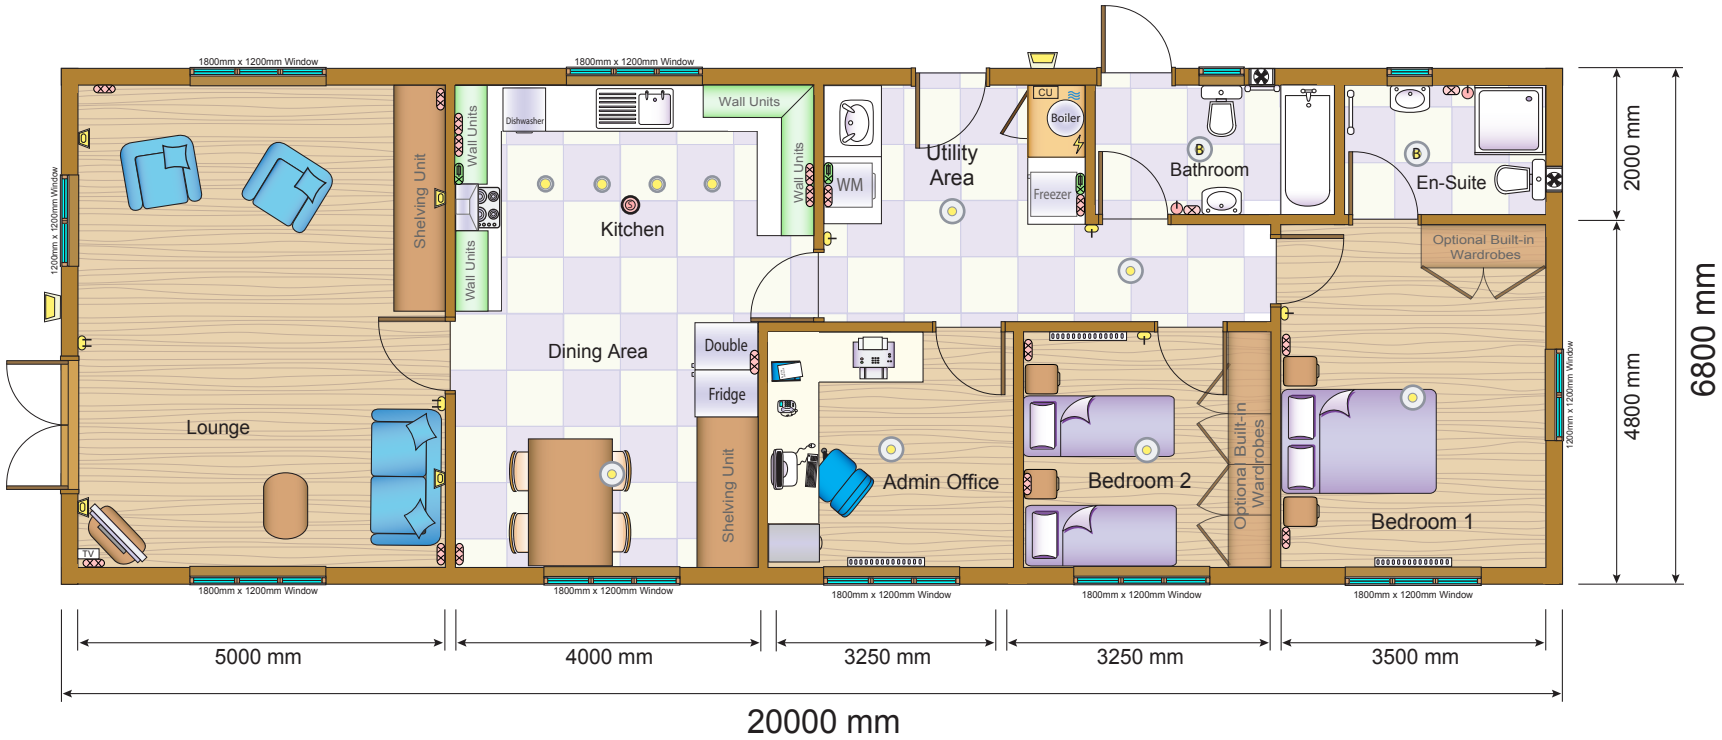

Symbol Key

	— Electrical Supply In		— Bathroom Ceiling Light
	— Water Supply In		— External Light Unit
	— Shower Switch (pull cord)		— Room Heater (2 Kw unless otherwise specified)
	— Double Light Switch		— Fan Unit
	— Single Light Switch		— TV Aerial Socket
	— Twin Wall Socket		— Electrical Consumer Unit
	— Fused Spur		— Heater & Towel Rail
	— Shaver Socket		— Wall Up-lighter
	— Flourescent Light		— Smoke Alarm
	— Standard Ceiling Light		
	— Ceiling Spot Light		

* NOTE : All furniture shown is for illustration purposes only

Client :	Mr. & Mrs. D. Howells		
Address :	Twin Oaks, Upton Lane, Atterton, Nuneaton CV13 6JZ		
Title :	Proposed Building Floorplan		
Version :	1.0	Drawn By :	PM