




**DORSET
PROPERTY
SURVEYS**



0 10 20
metres

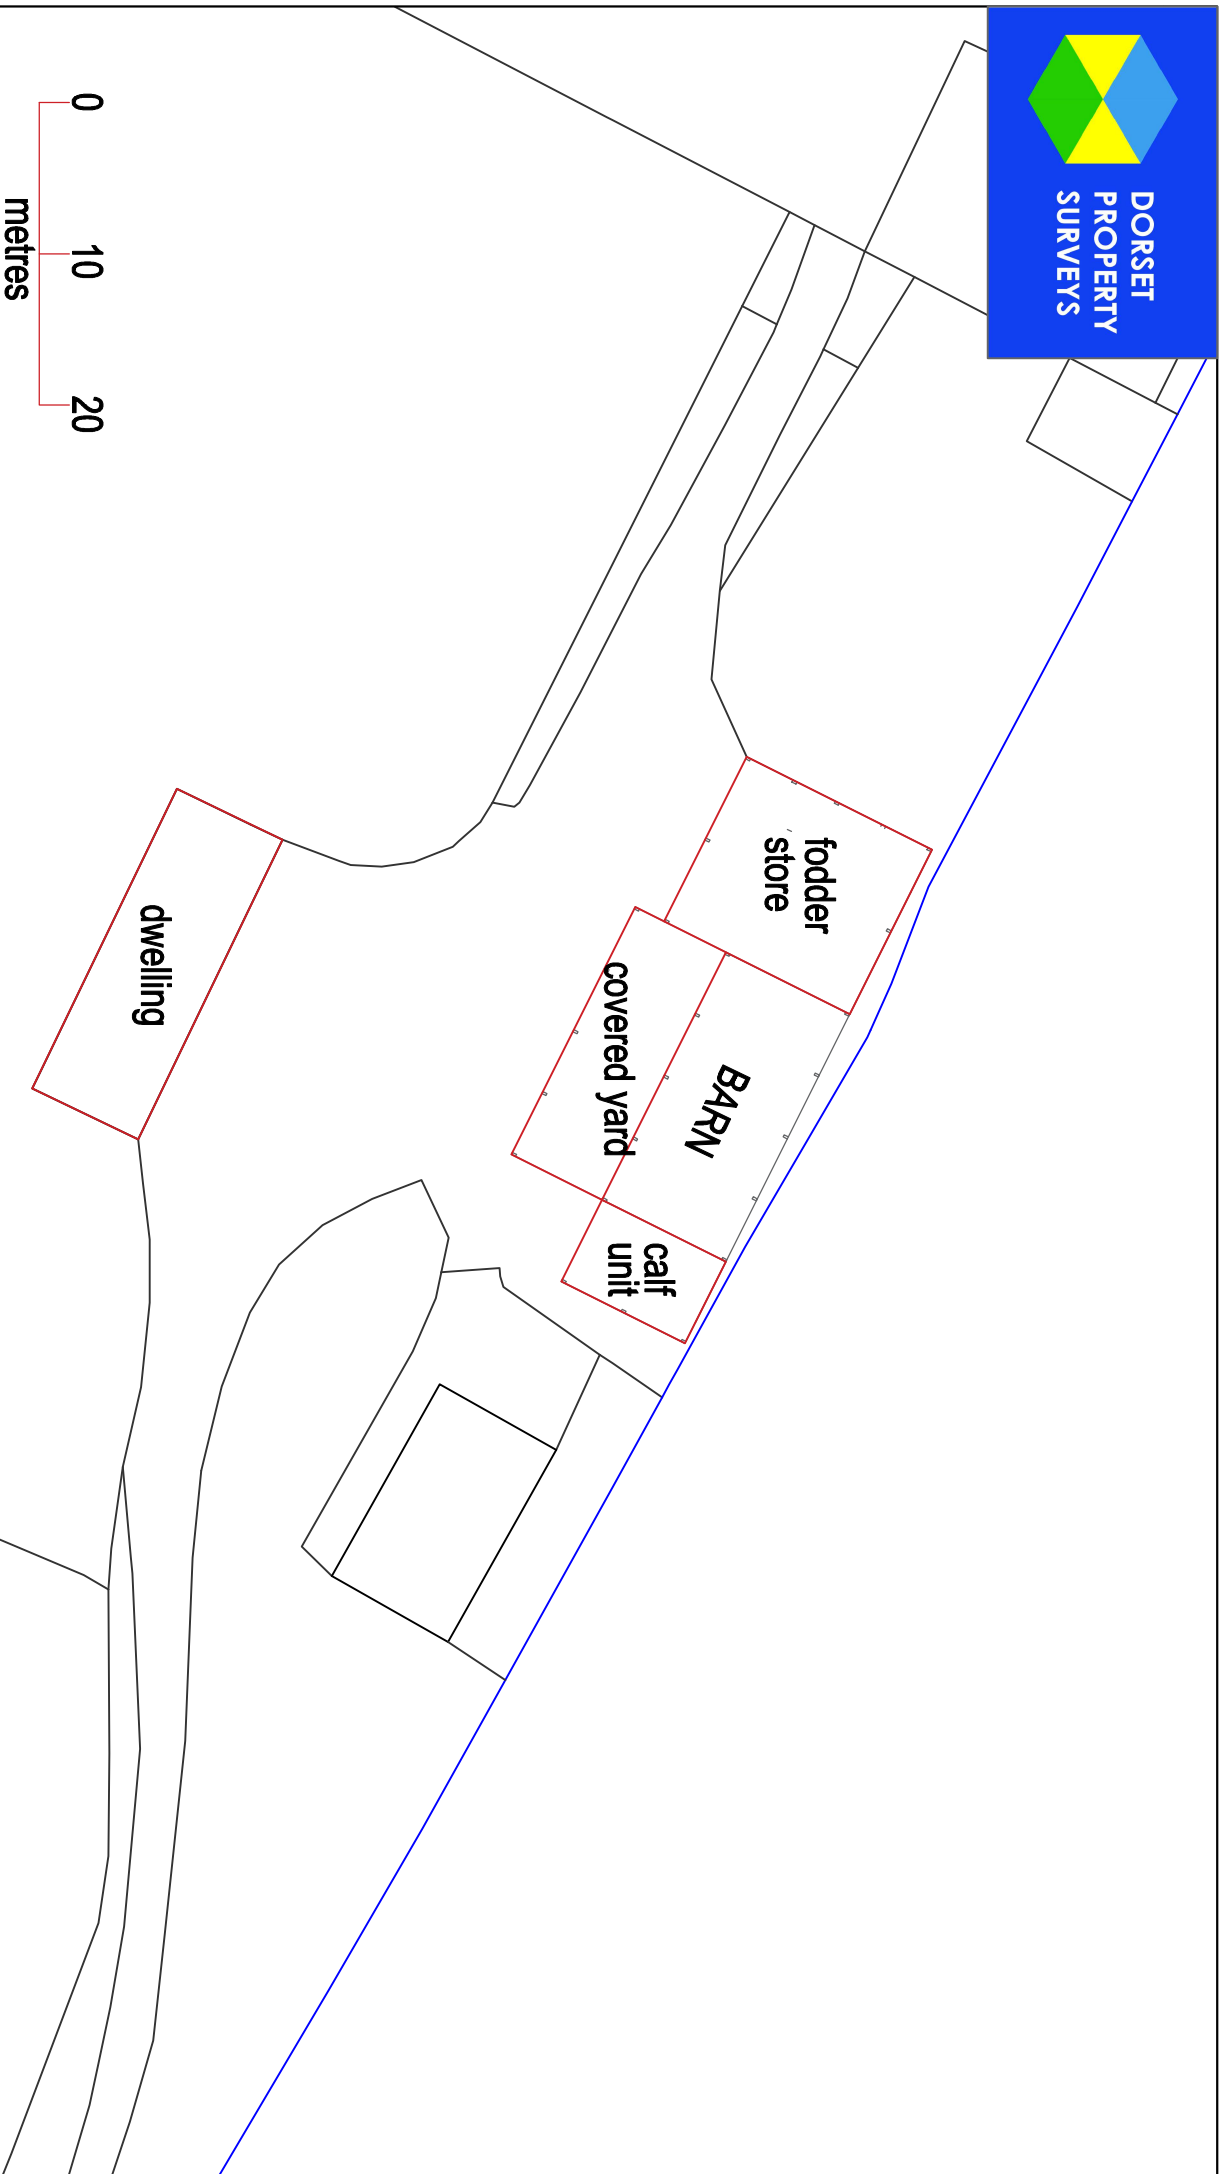

Client: Mr & Mrs D Howells/
Address: Twin Oaks, Updon Lane, Atterton CV13 6JU

Project: Extension to agricultural building
Drawing Title: Block Plan

Dwg. No: SJM 20/0207F
Scale: 1 to 500 printed on A4 paper

Date: 11th May 2020