



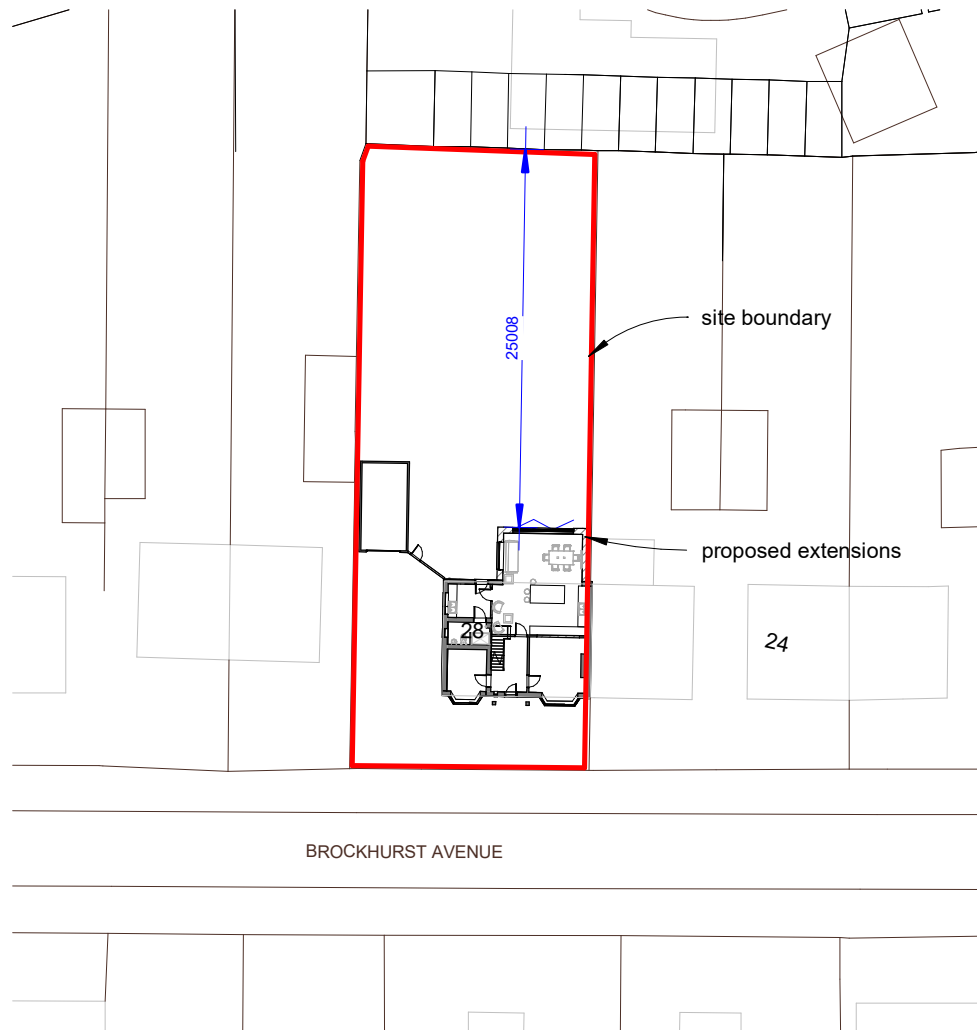


Block Plan

1 : 500

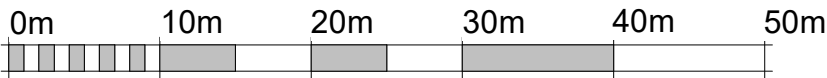


SCALE 1:500 @ A3

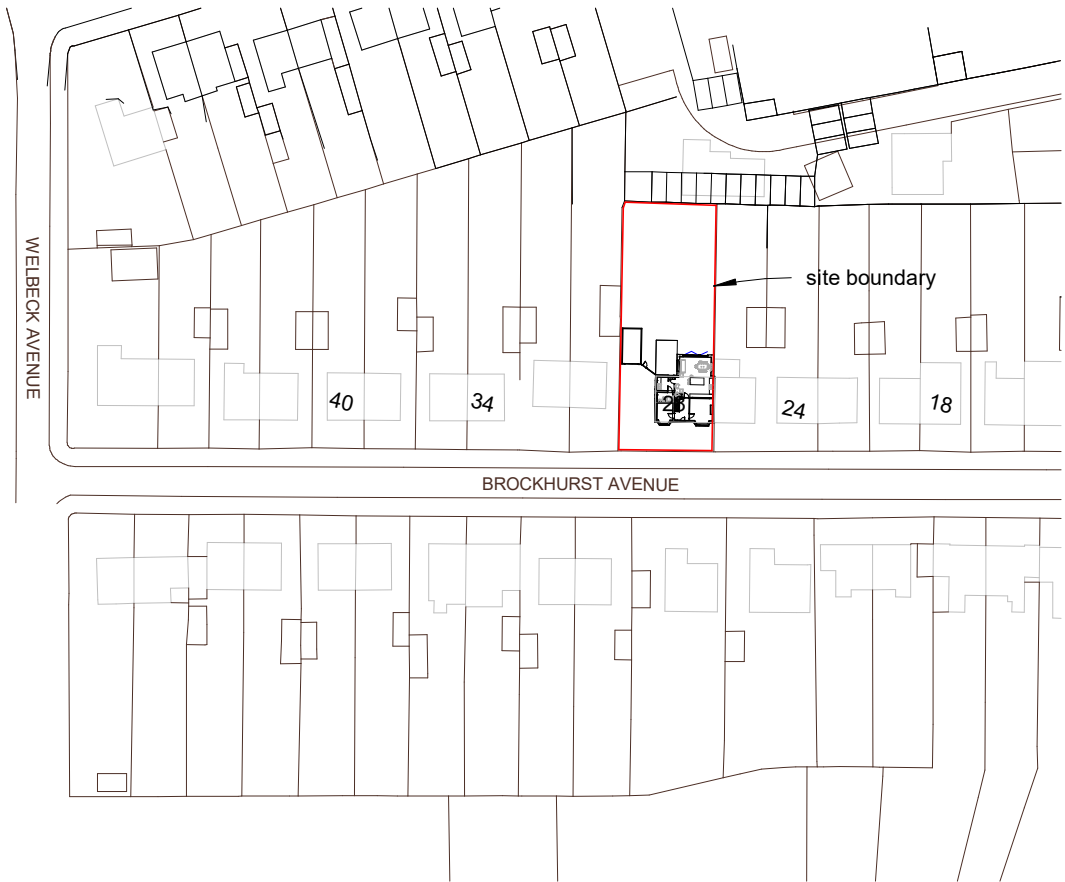

Location Plan

1 : 1250

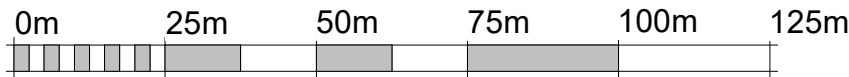


SCALE 1:1250 @ A3

Structural elements shown indicatively only. Subject to Structural Engineer's drawings for details and setting out.

Please note; should any discrepancies be noted, the Architect shall be notified prior to the element of work being undertaken, to ensure any matters arising can be resolved without abortive works occurring.

All dimensions offered are indicative only and subject to change and prior to ordering any materials site check dims should be taken.

Soft & Hard Landscaping along with all illustrative visuals and external levels shown indicatively only

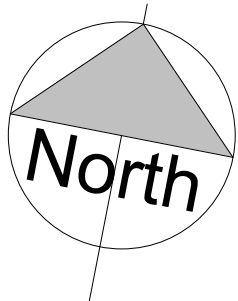

B	Amended scheme via client	29.11.23
A	Amendments via client	09.02.22

Rev	Description	Date
-----	-------------	------



James Fleming | Architectural

Project No.	Drawing No.
2021-43	120 Rev B

Drawing Name
Location & Block Plans

Project Details
Mr & Mrs Pegley, Proposed
Extensions & Alterations, 28
Brockhurst Avenue, Burbage, LE10
2HG

Scale @ A3

Author
JAF

James Fleming Architectural Ltd
50 Leicester Road, Hinckley, Leicestershire, LE10 1LT
Tel: 01455 372041 / 07885 718350 james@jamesflemingarchitectural.co.uk



This drawing and the building works depicted are the copyright of James Fleming Architectural Ltd and may not be reproduced or amended except by written permission. No liability will be accepted for amendments made by other persons. All dimensions to be checked on site and architect notified of any discrepancies prior to commencement. Do not scale unless for Planning Purposes; however, JFA takes no responsibility for the accuracy of drawings not printed to scale or on the correct paper size.