


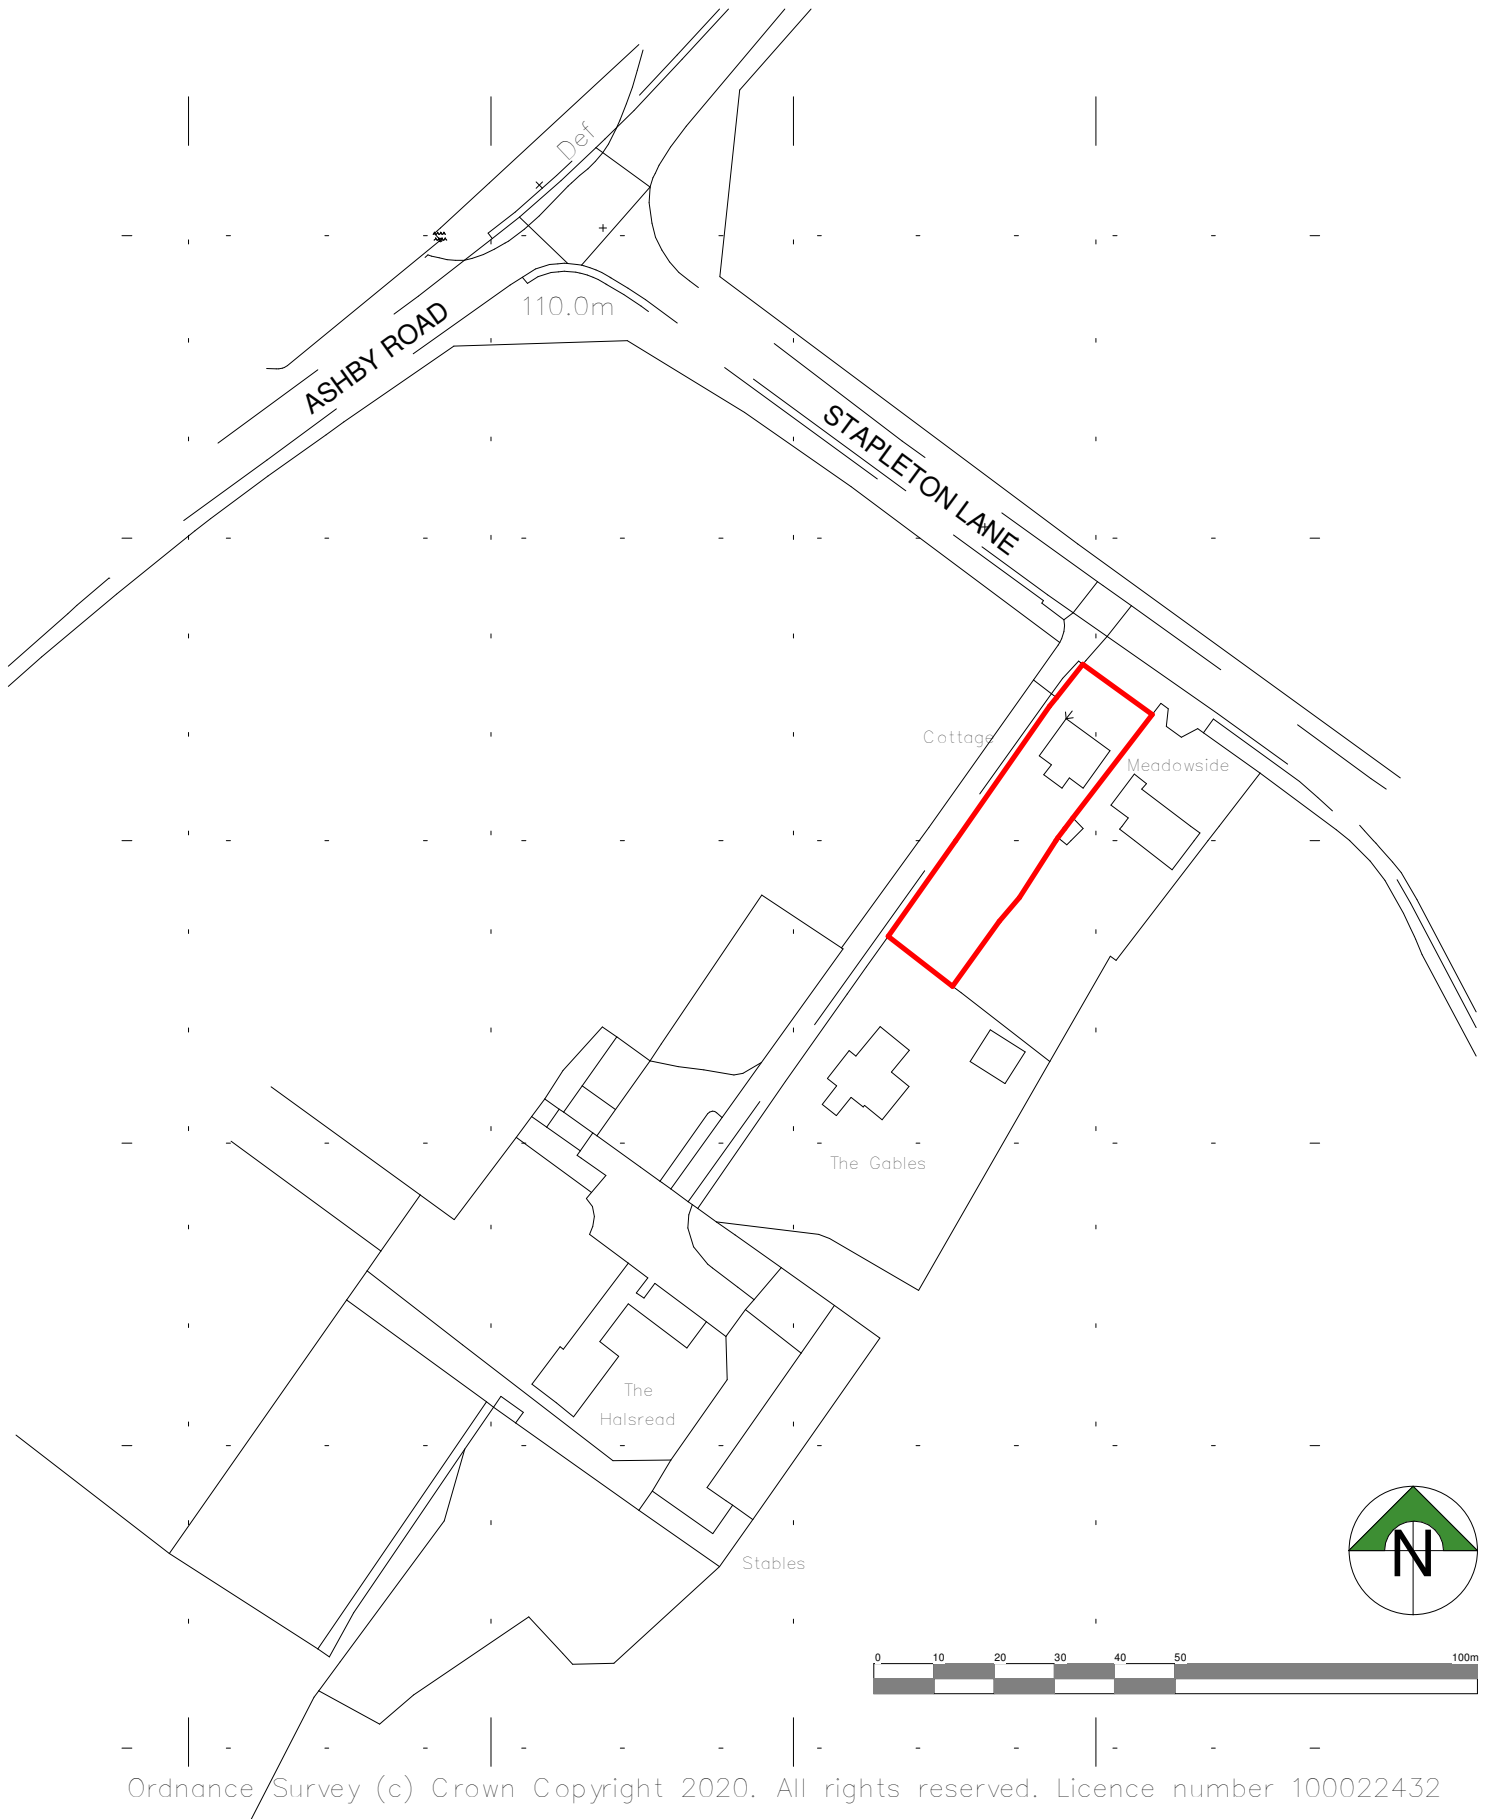

Ordnance Survey (c) Crown Copyright 2020. All rights reserved. Licence number 100022432

Client Mr and Mrs Poulter				hayward ARCHITECTS LTD	
Project Extensions and alterations The Bungalow Stapleton Lane, Barwell		Scale 1:1250	Sheet A4		
Drawing Location Plan		Date Jan 2024	Drawing No. 00		19 Station Road Hinckley Leicestershire LE10 1AW
		Author ZLM	Checked by -	Tel: 01455 635 665 Fax: 01455 618 971 www.hayward-architects.co.uk	
THE COPYRIGHT OF THIS DRAWING IS VESTED IN HAYWARD ARCHITECTS LTD. REPRODUCTION IN ANY FORM, EITHER IN WHOLE OR IN PART IS FORBIDDEN WITHOUT THE PRIOR WRITTEN PERMISSION OF THE COPYRIGHT HOLDER. DO NOT SCALE FROM DRAWINGS AND ONLY FIGURED DIMENSIONS ARE TO BE USED				Drawing Status PLANNING	