


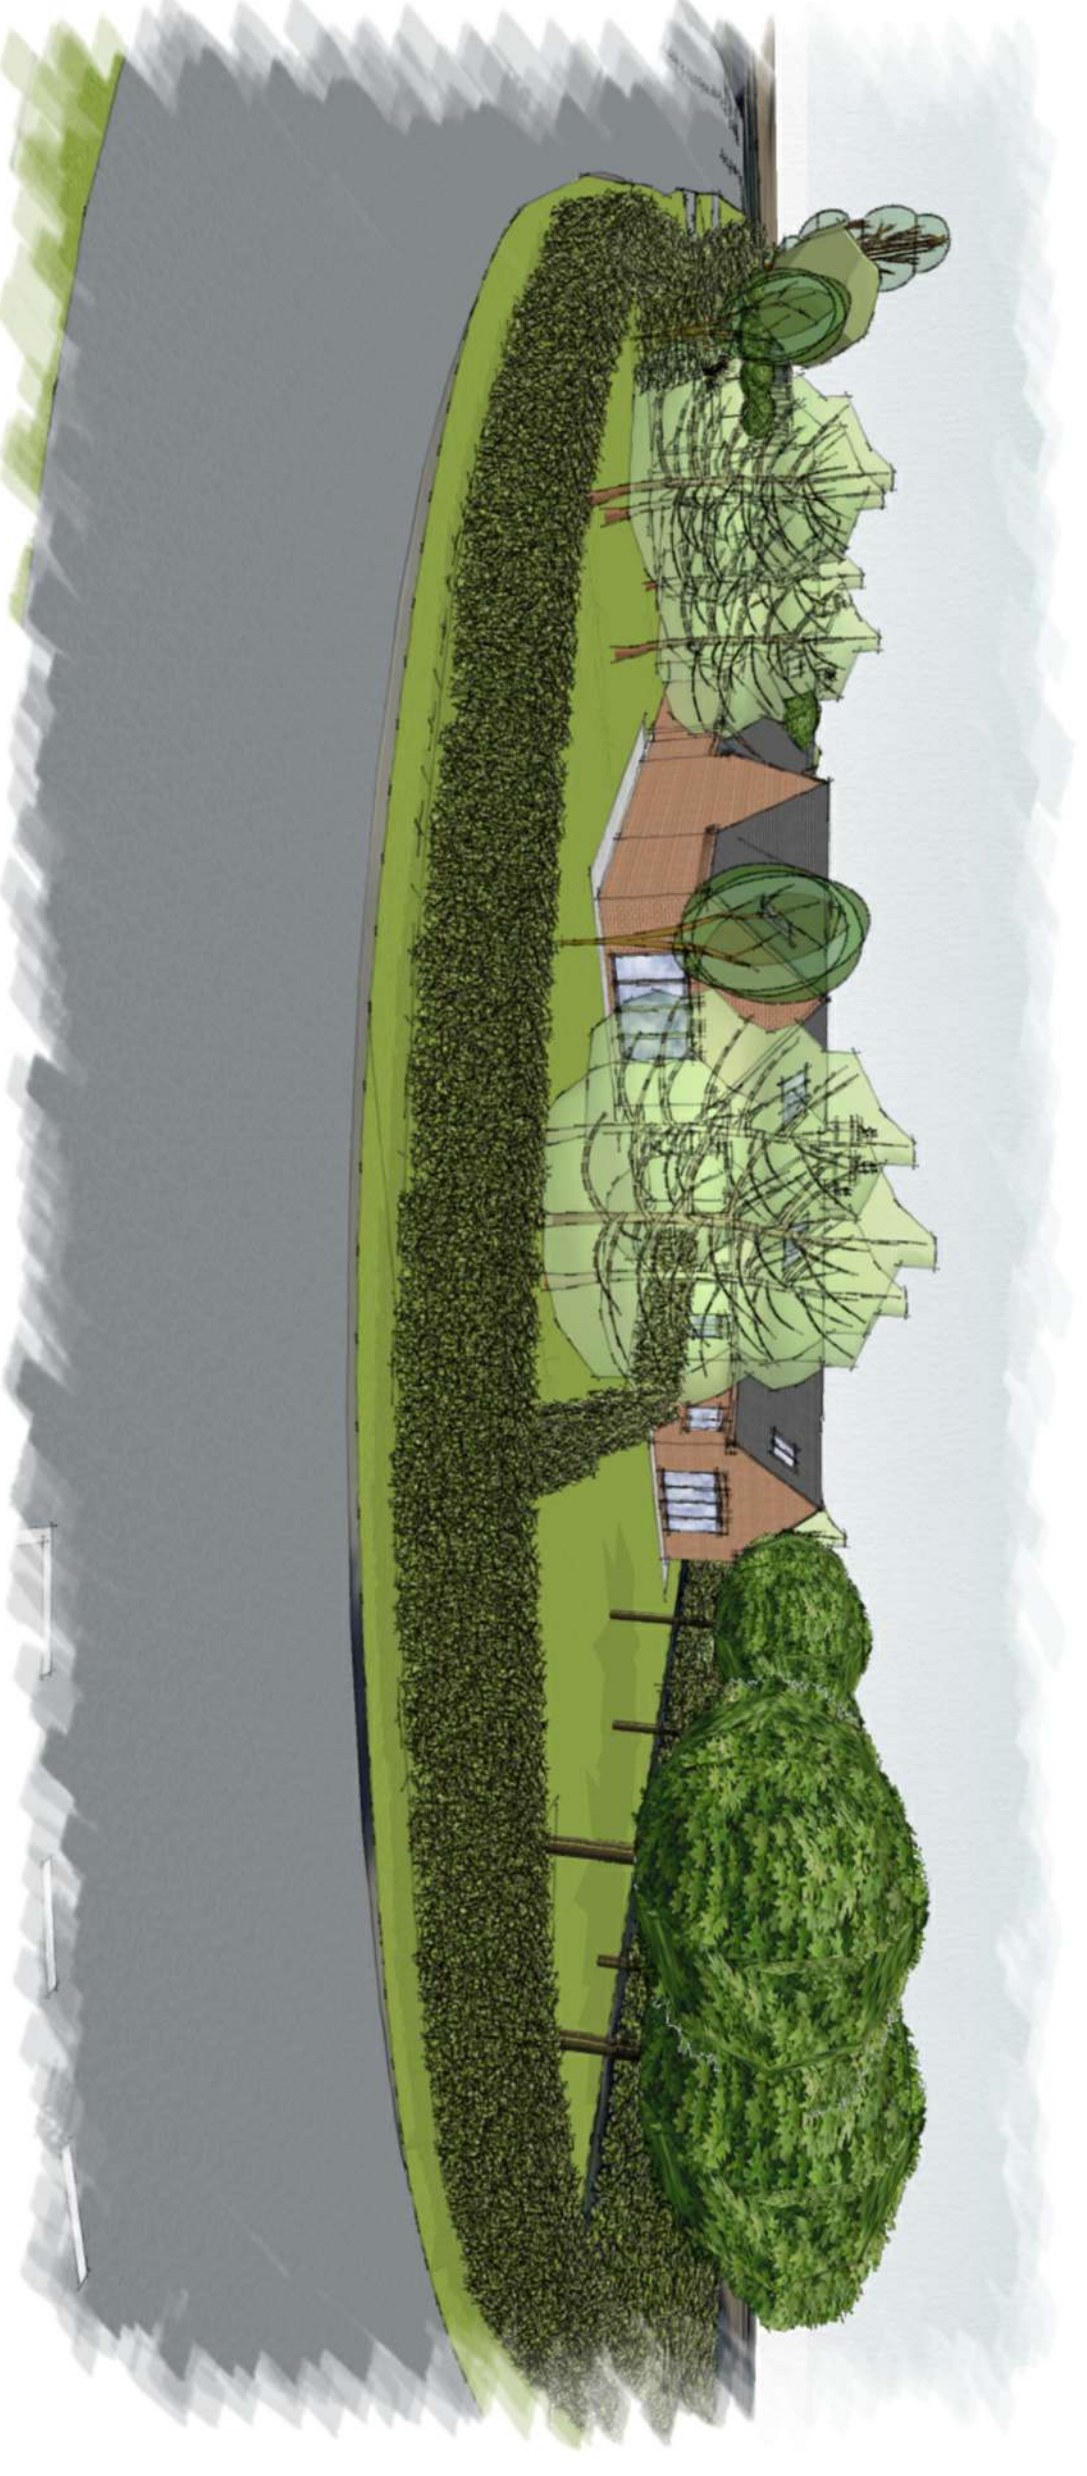

PROPOSED DEVELOPMENT SCHEME ~ SWEDISH COTTAGE ~ LEICESTER ROAD ~ EARL SHILTON ~ LEICESTERSHIRE

3D VISUALISATIONS

Revisions :

Figured dimensions must be taken in preference to scaled dimensions and any discrepancies are to be referred to David Granger Architectural Design Limited. Caretakers, subcontractors and suppliers must verify all dimensions and specifications against the drawings and specifications in the working drawings. All drawings are copyright of David Granger Architectural Design Limited. Drawings Survey Data. © Crown Copyright. All rights reserved. Licence No. AR10020447. Landmark Ref: 10656

DAVID GRANGER
ARCHITECTURAL DESIGN LIMITED

Project
Proposed Development Scheme
Swedish Cottage
Leicester Road
Earl Shilton, Leicestershire

Drawing Title
3D Visualisations
Sheet 1 of 2

Client
Mostyn Gospel Hall Trust

Drawing No.
23.4266.21

Date
December 2023

Drawn by
LS

Scale (A1 Size)
As Shown

Checked by
MS

The Old Cottage Hospital, Leicester Road,
Ashby-de-la-Zouch, Leicestershire, LE65 1DB

Tel: 01530 56079
www.davidgrangerdesign.com
Company Reg. No. 550912