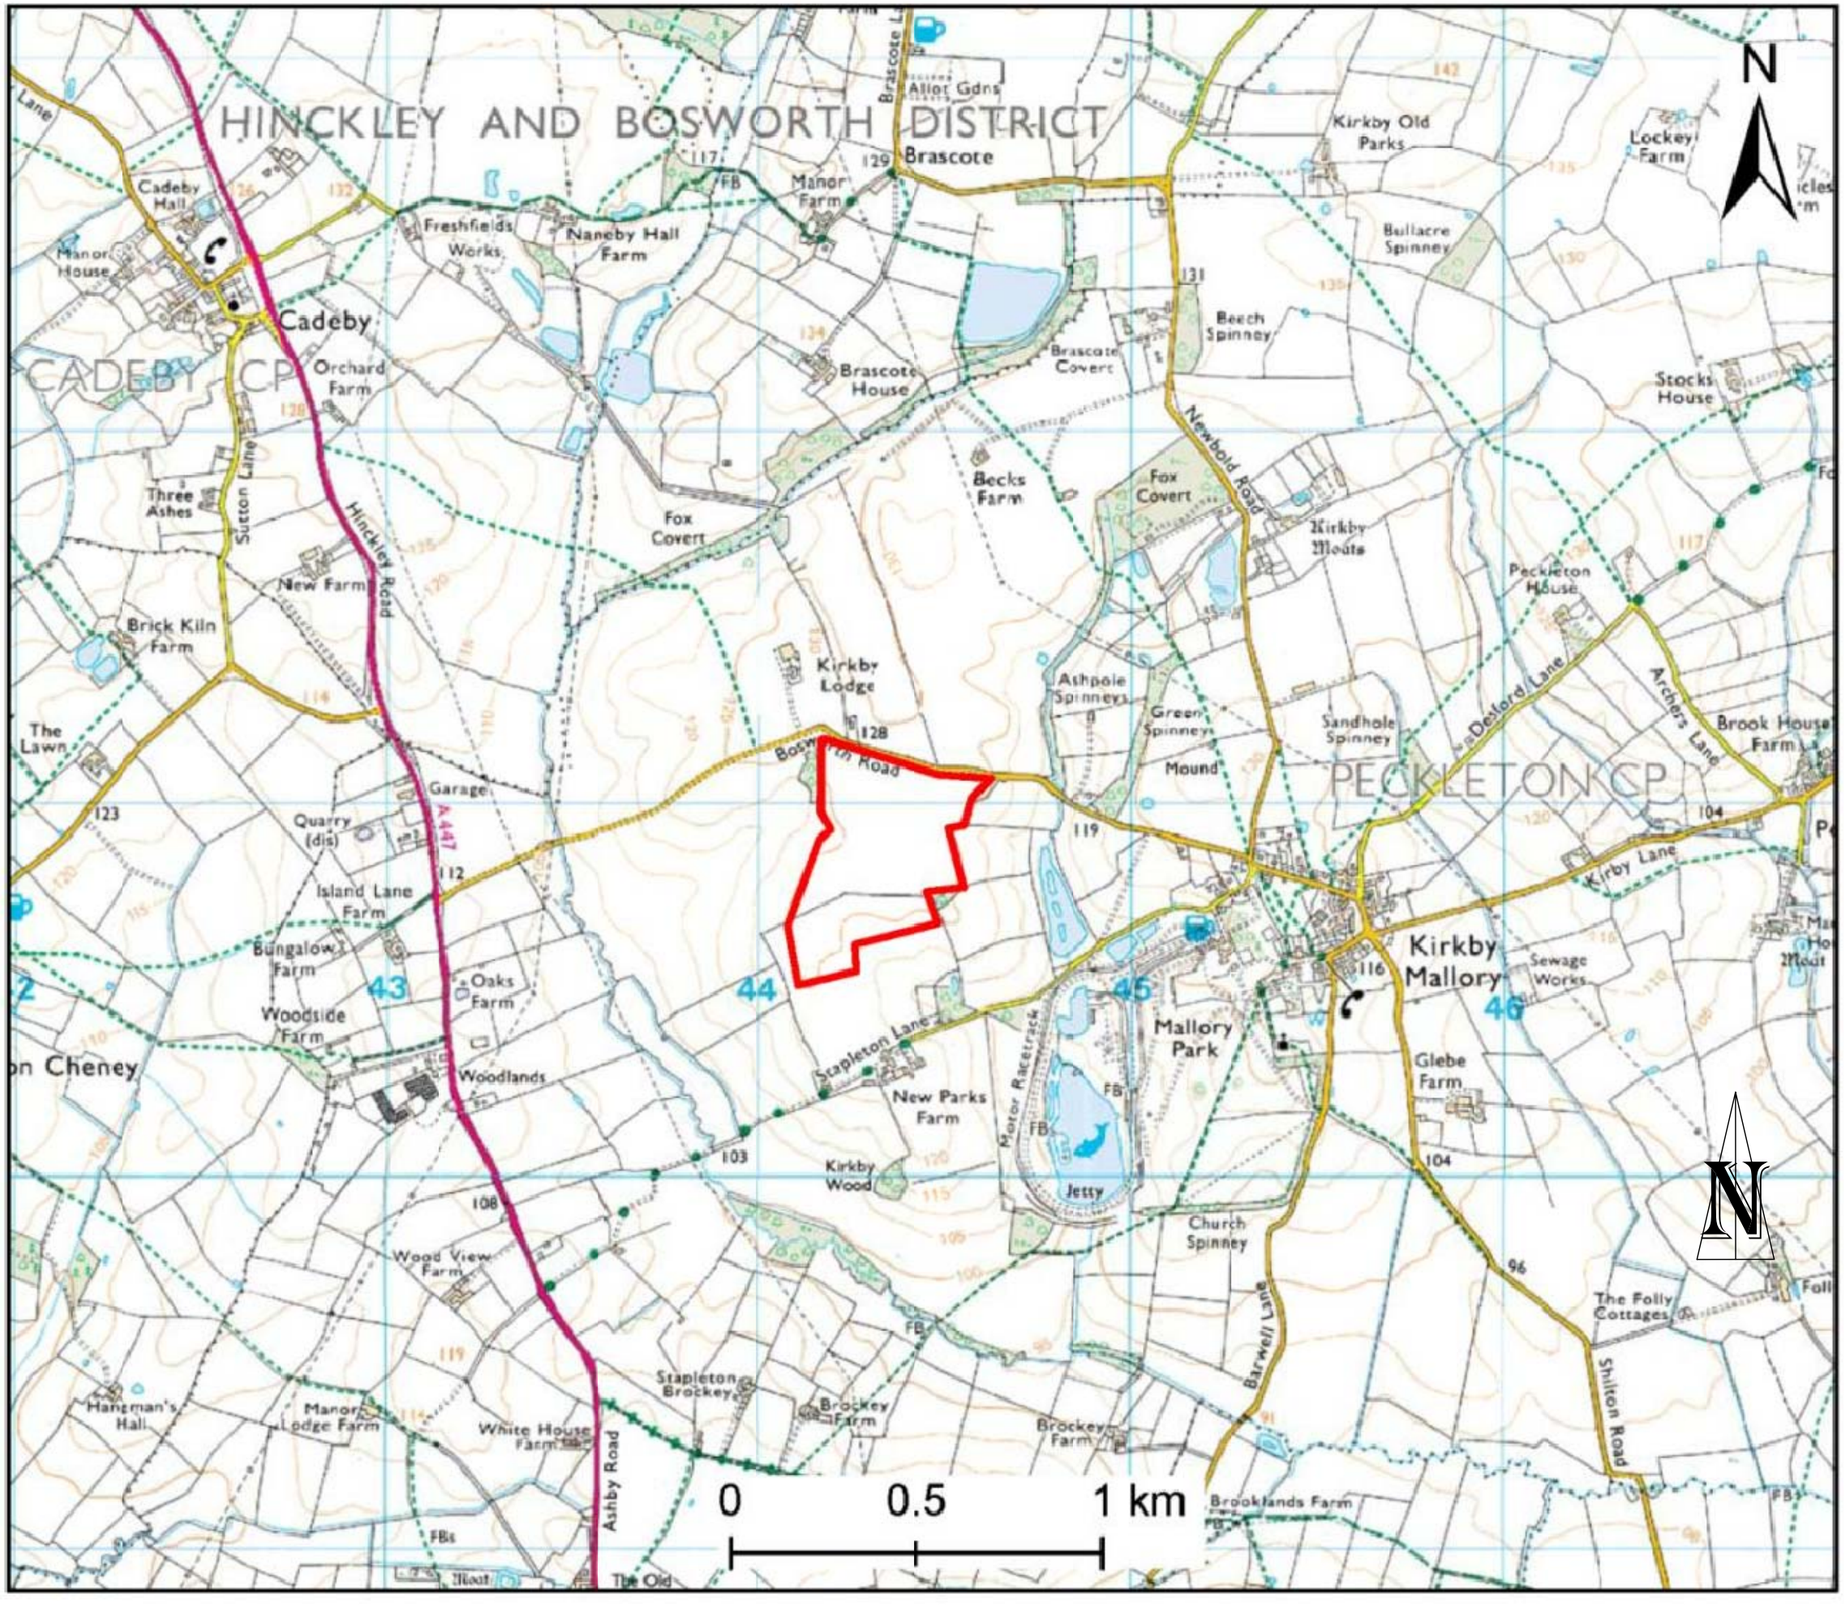



## LEGEND

Proposed Extraction Area

client:

location:

**CADEBY QUARRY**

title:

**Location Plan**

| drawn by: | date: |
|---|---|
| MJC | June 2010 |
| scale: | drawing number: |
| As indicated | C180/37 |

Geoplan
Geological, Planning and Environmental Consultants
Unit 7 Heritage Business Centre, Derby Road
Belper, Derbyshire. DE56 1SW
tel: +44(0)1773 882667 fax: +44(0)1773 525371
email: martin@geoplanlimited.com