


Location Plan

Site Address: Twycross Zoological Park, Burton Road, Norton Juxta Twycross, CV9 3PX

Date Produced: 23-Apr-2026

Scale: 1:1250 @A3

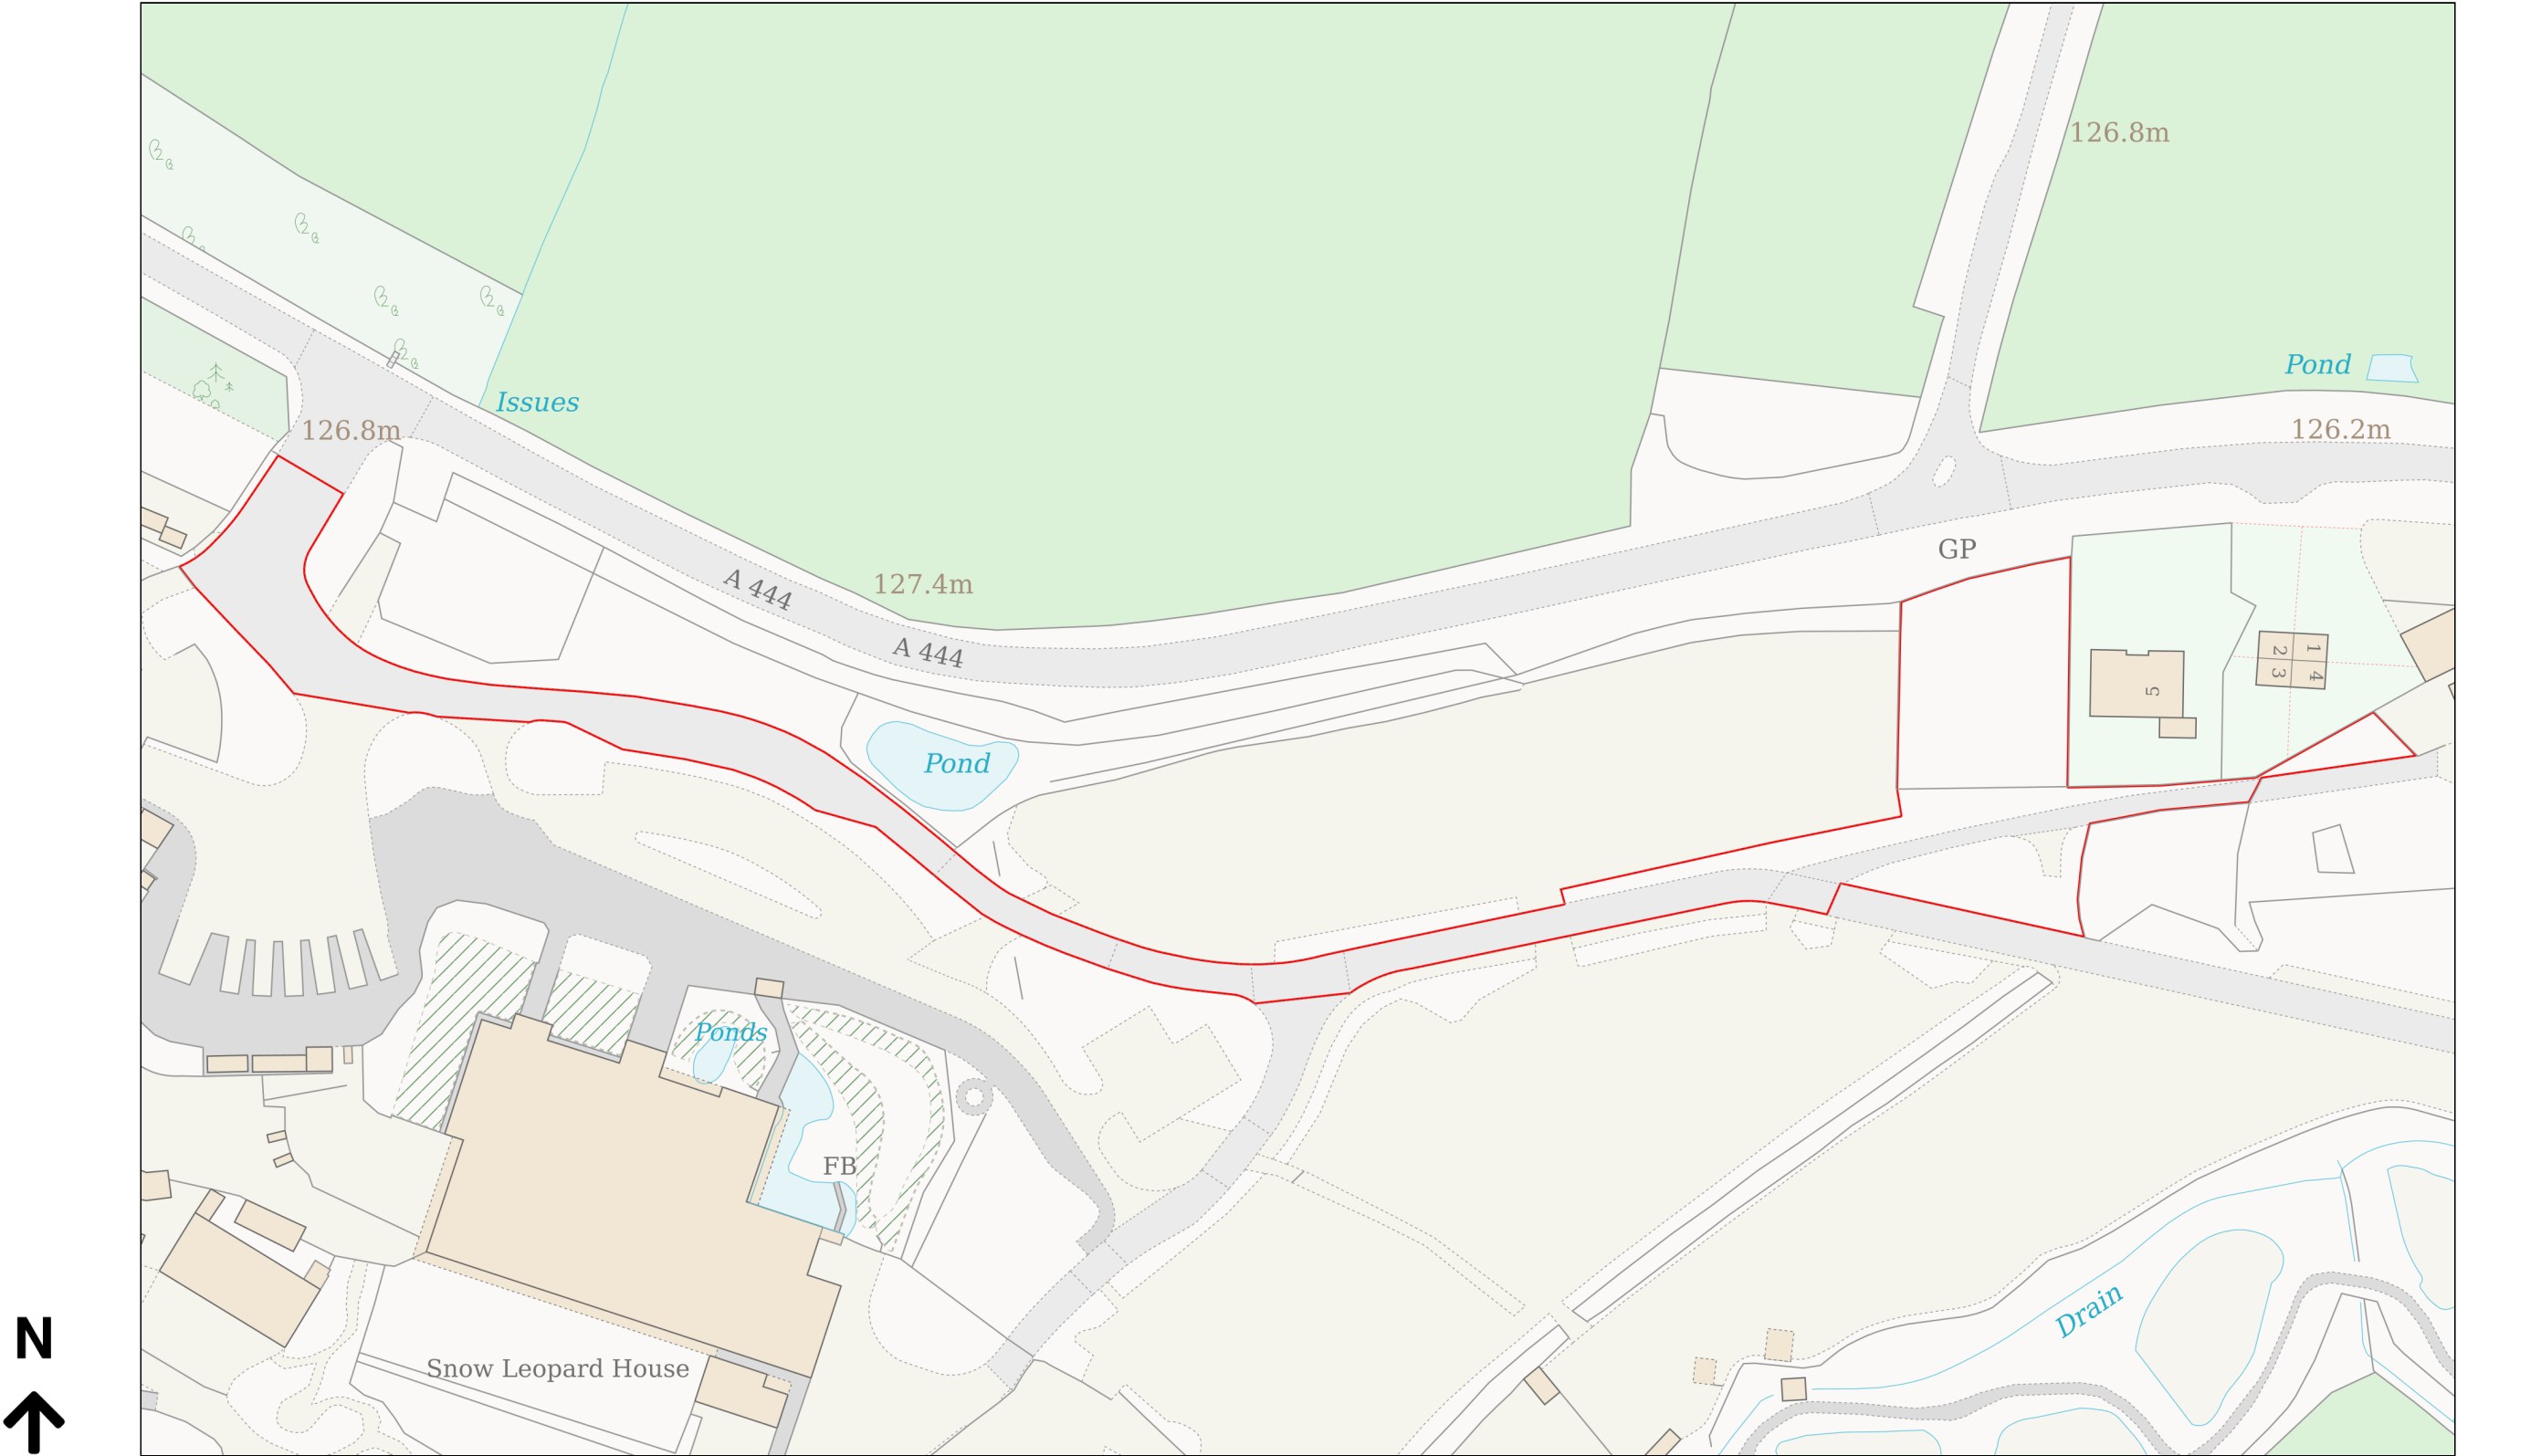

Planning Portal Reference: PP-14880663v1

