


Stanfords VectorMap


143 Wykin Road, Hinckley, Leicester, LE10 0JA

REF:SP158761

Plan No 1723/BP

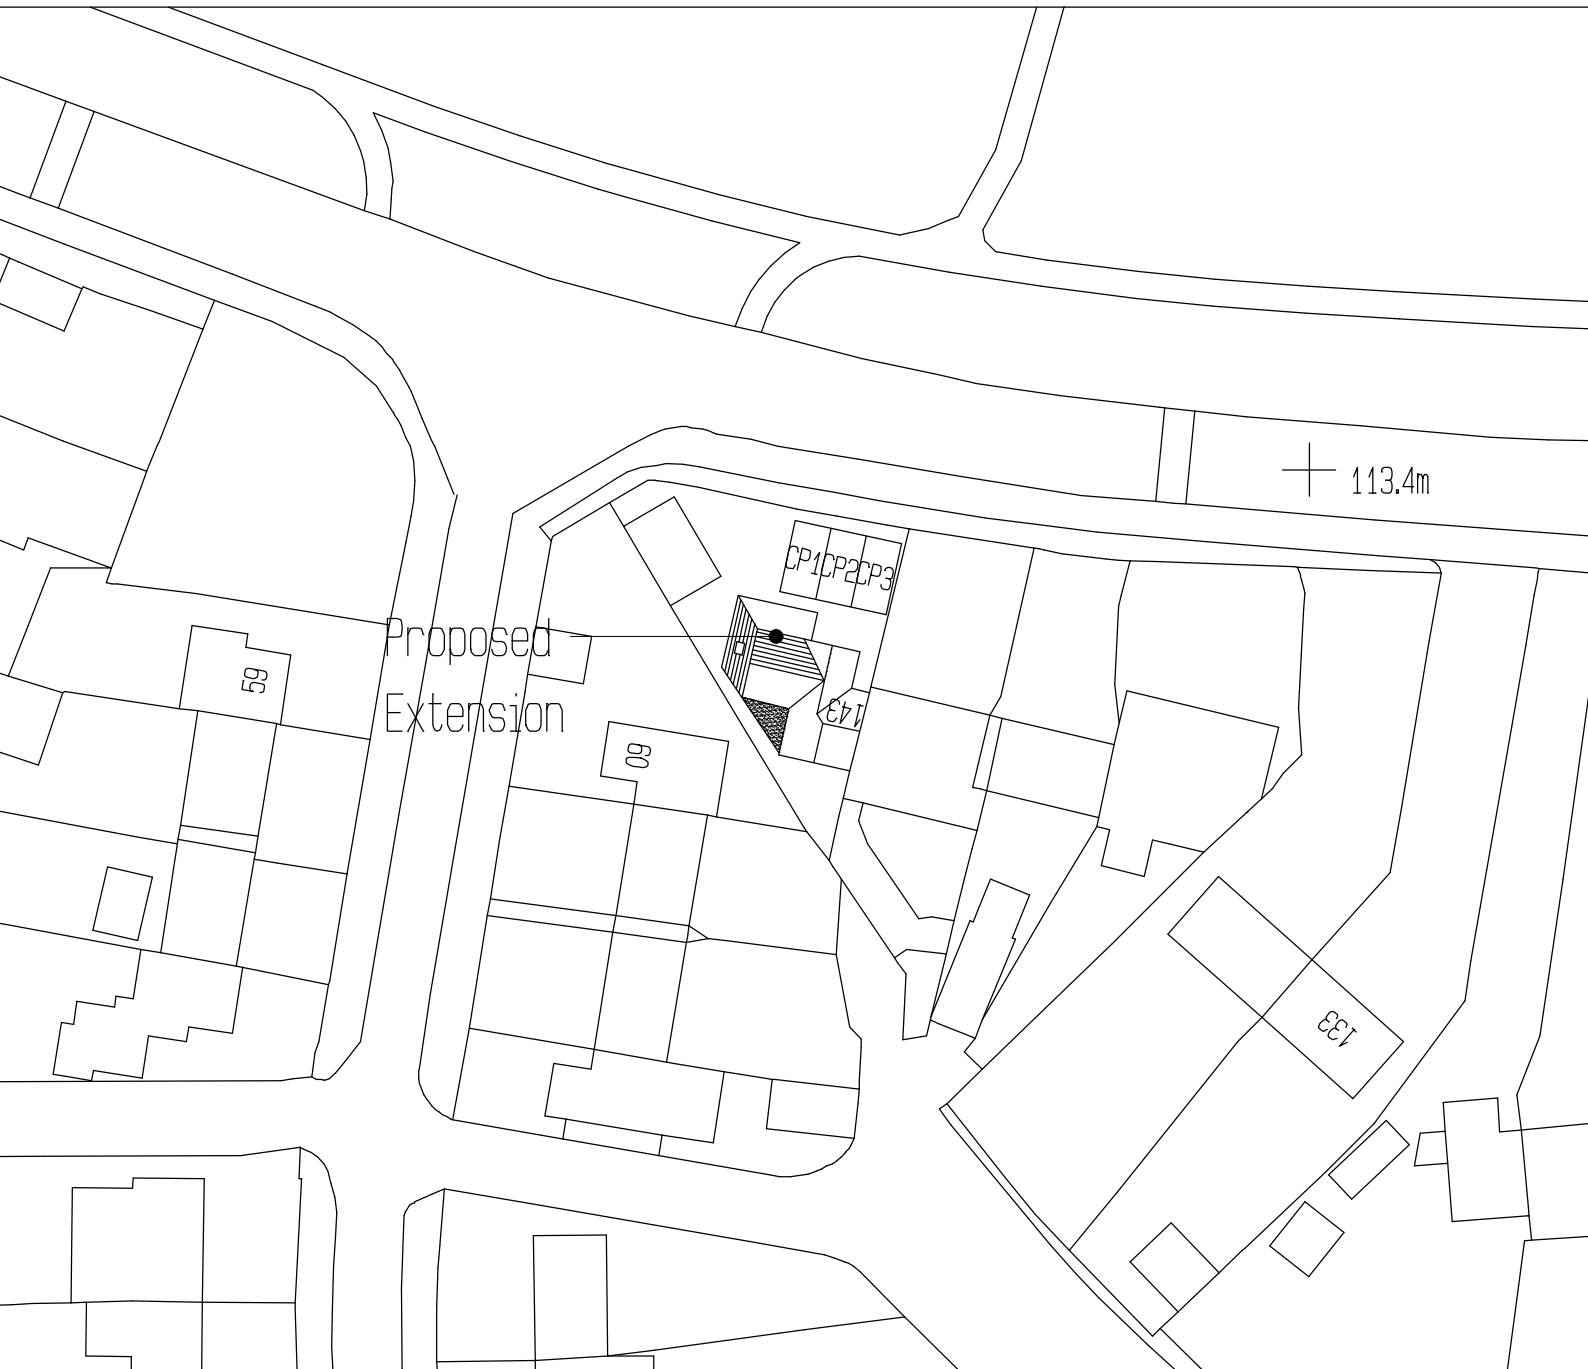

N

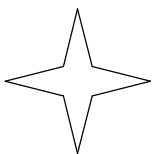

Scale, 1:500
Sheet, A4



© Crown Copyright and database rights 2026 OS 100035409
Reproduction in whole or in part is prohibited
without the prior permission of Ordnance Survey.