

CHECK ALL DIMENSIONS ON SITE


## FRONT VIEW OF GARAGE (ON ARROW 'G')

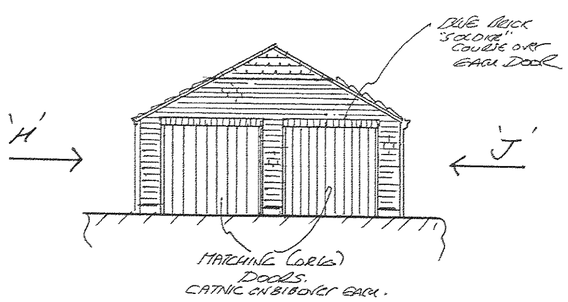


## VIEW ON 'H' (PROPOSED)

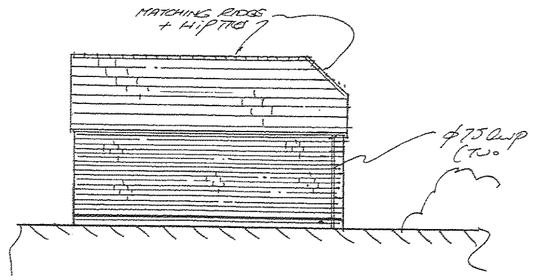




## REAR VIEW OF GARAGE (PROPOSED)

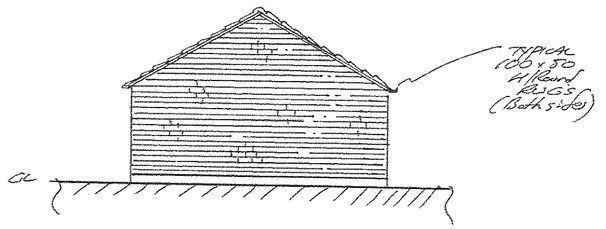



N.B PLANNING PERMISSION AND/OR BUILDING REG. APPROVAL MAY BE APPLICABLE FOR THIS PROJECT- DO NOT BEGIN WORK UNTIL THIS OFFICE IS CONSULTED.

SEE SHEET 1B FOR ADDITIONAL B/REG. DATA INCLUDING FIRE RESTIVITY DETAILS THUS *.

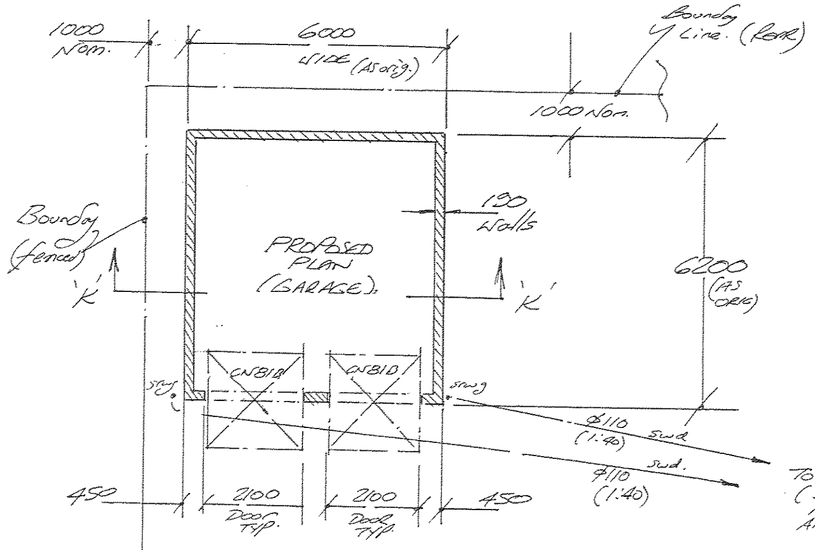


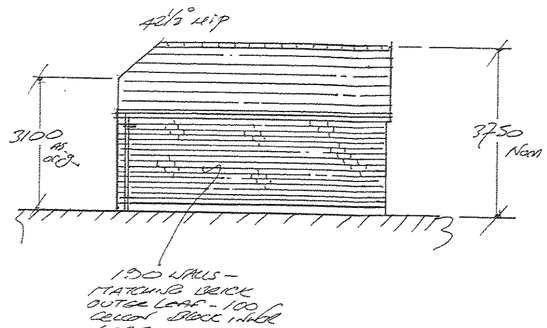
PROPOSED ON 'J'

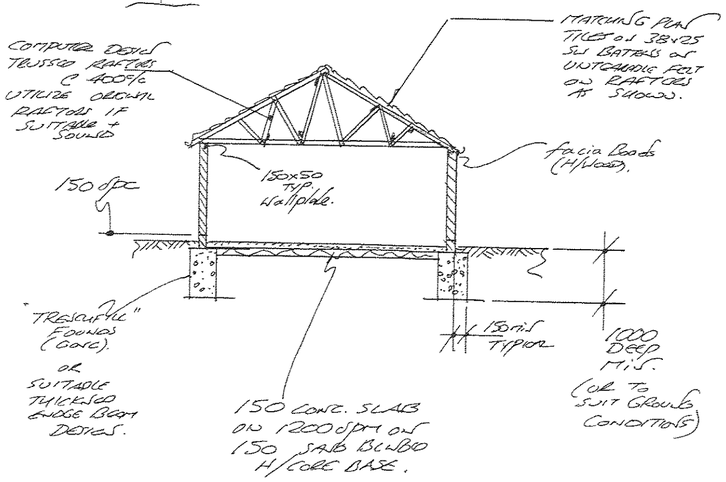


## PROPOSED SECTION 'KK'

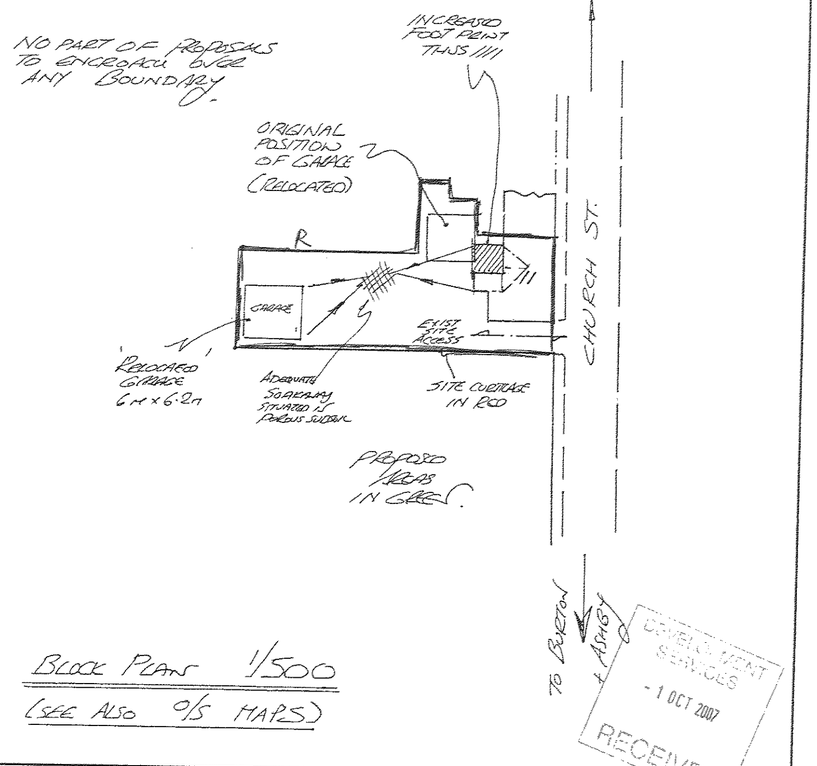


## BLOCK PLAN 1/500

(SEE ALSO O/S MAPS)

DEVELOPMENT SERVICES - 1 OCT 2007 RECEIVED

| | | | |
|---|---|---|---|
| CLIENT: MR+MRS. T. GILBERT. 07812 064774 | DRAWN BY: K.W.GREATOREX. | SCALE: 1:500 1:100 | PROJECT: PROPOSED ALTERATIONS & GARAGE RELOCATION AT No 11. CHURCH ST. TWYCROSS |
| | DATE: 09/09/07. | SHEET: 2. (T/O). | |