


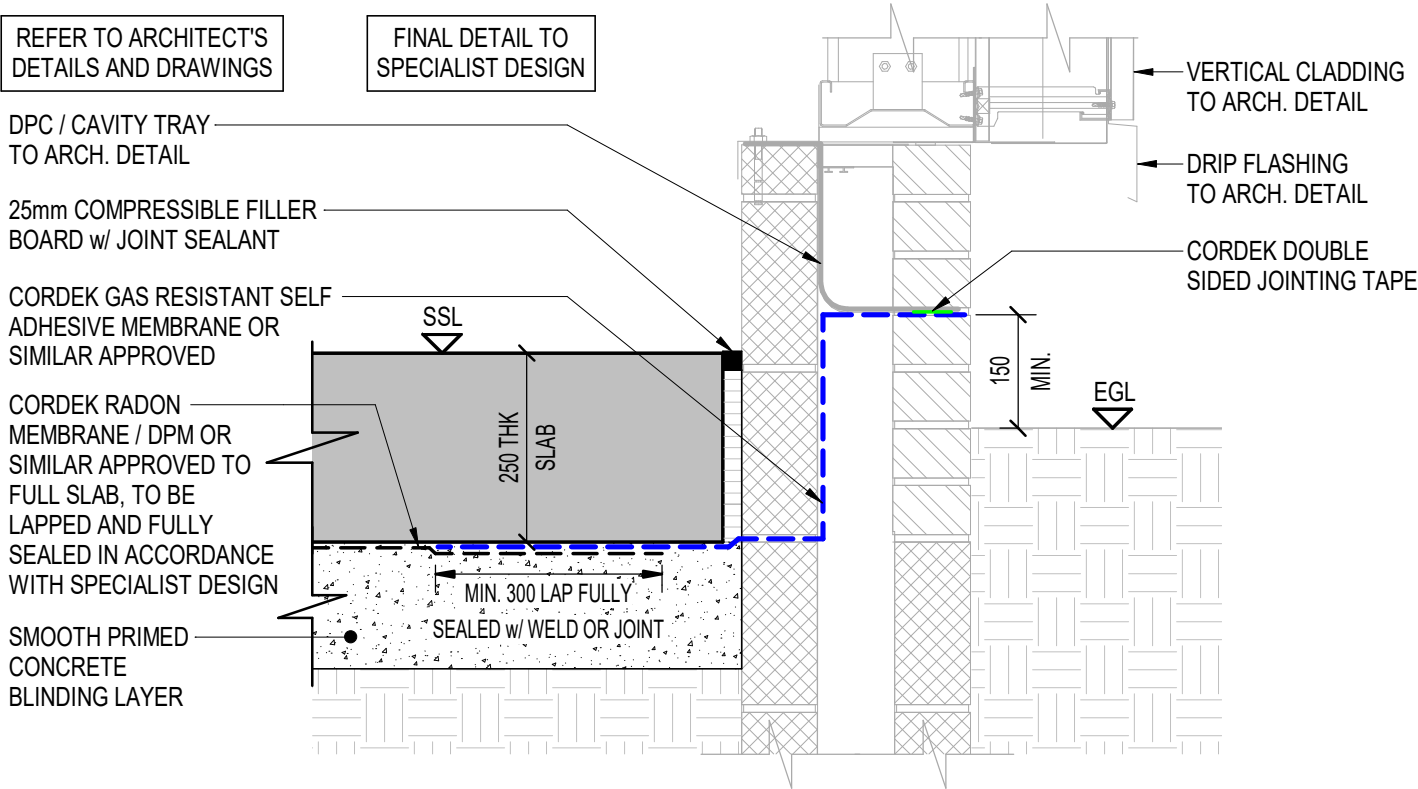

TYPICAL PERIMETER RADON
PROTECTION DETAIL

T1	06.11.24	BN	SC	Issued for Information
Rev	Date	By	Chk	Description

TUNSTALL SMITH KING

Consulting Structural & Civil Engineers

All rights for the intellectual property of the designs shown on this drawing are reserved by Tunstall Smith King Limited. Company Registration Number: 9640811

Client

Uptonsteel

Project

Proposed Rear Extension Shaw Lane, Marfield

Drawing Title

Basic Radon Protection Detail

Scale (s)	Date	Drawn
1:10@A3	November 2024	BN

Drawing Status.

Tender

Job No.	Drawing No.	Revision
218038	S/305	T1