


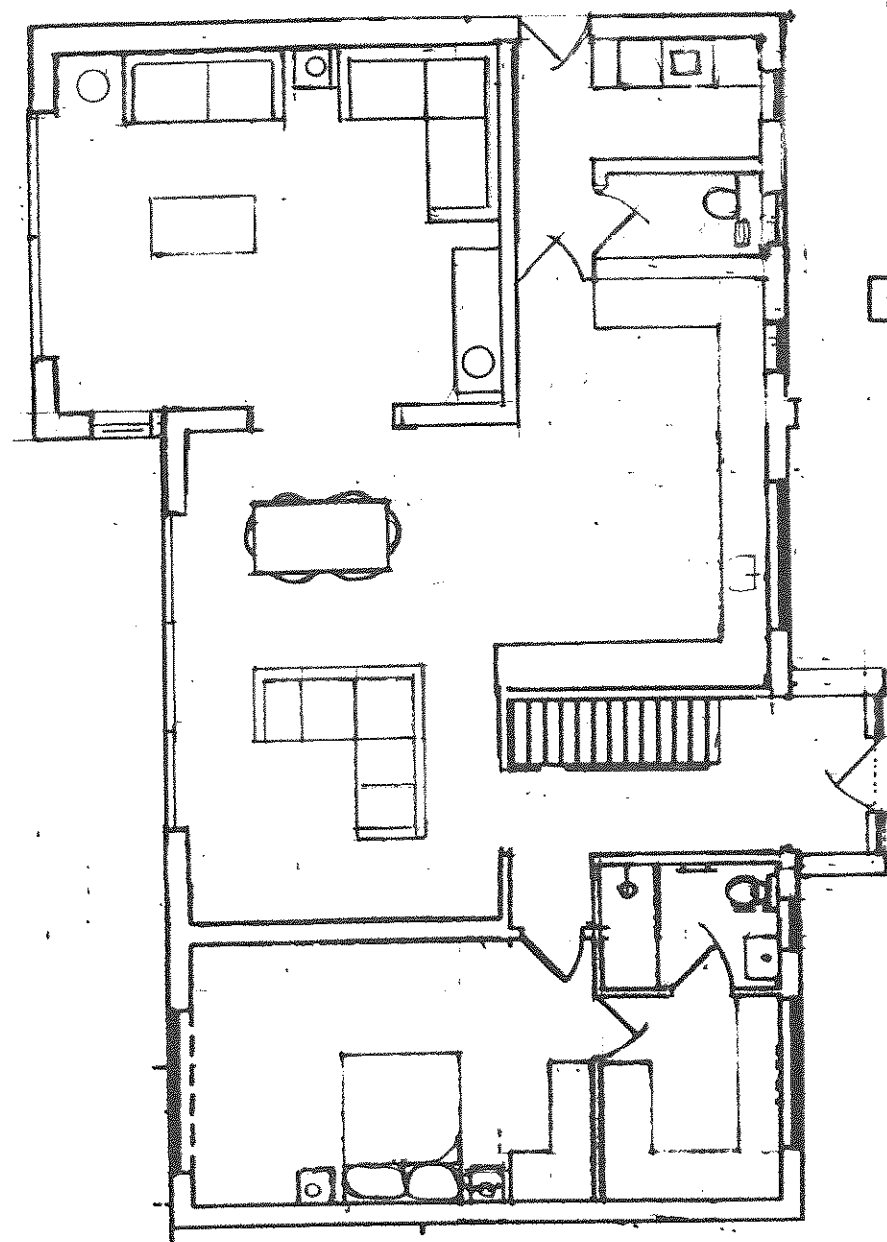


PROPOSED GROUND FLOOR LAYOUT SCALE 1:100

DRAWING NO: GA

7 DEAN RD HINCKLEY


MR T TAYLOR



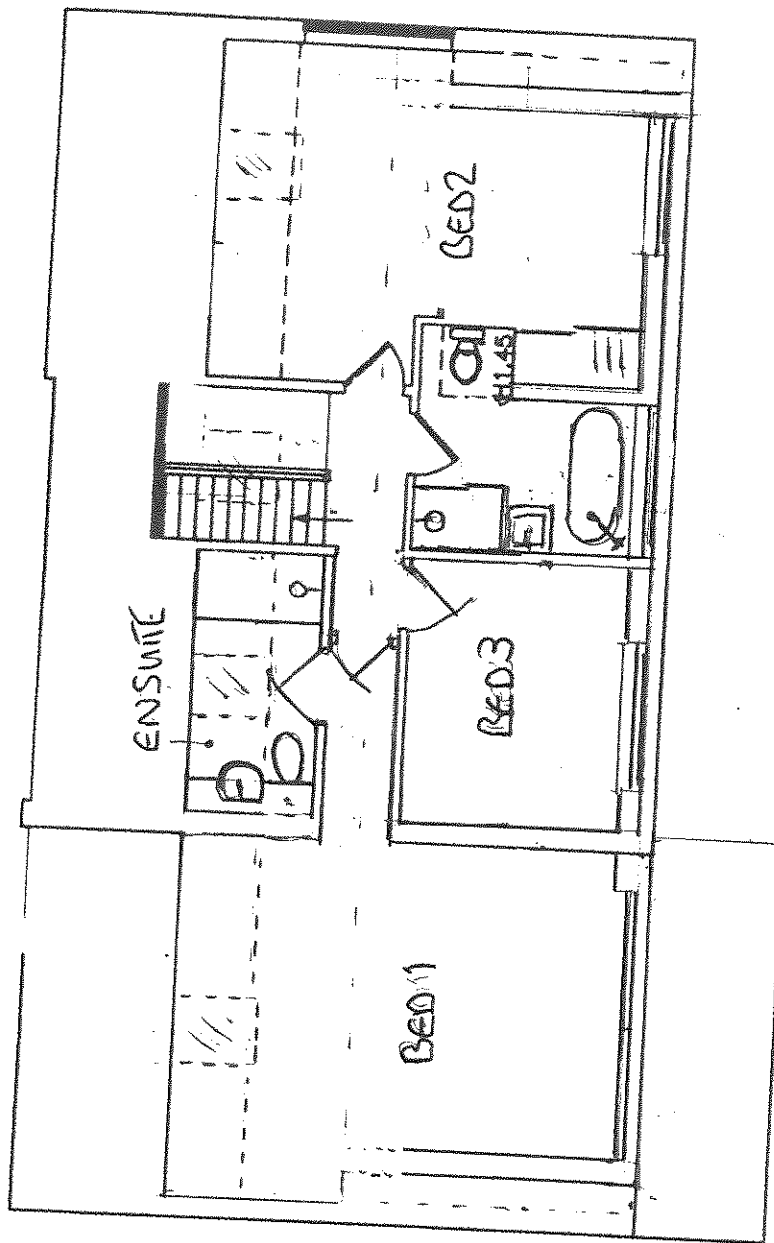


PROPOSED 1st FLOOR LAYOUT SCALE 1:100
 0 1m 2m
 DRAWING NO: 5A

7 DENN RD
 HINCKLEY
 MDTTAYLOR

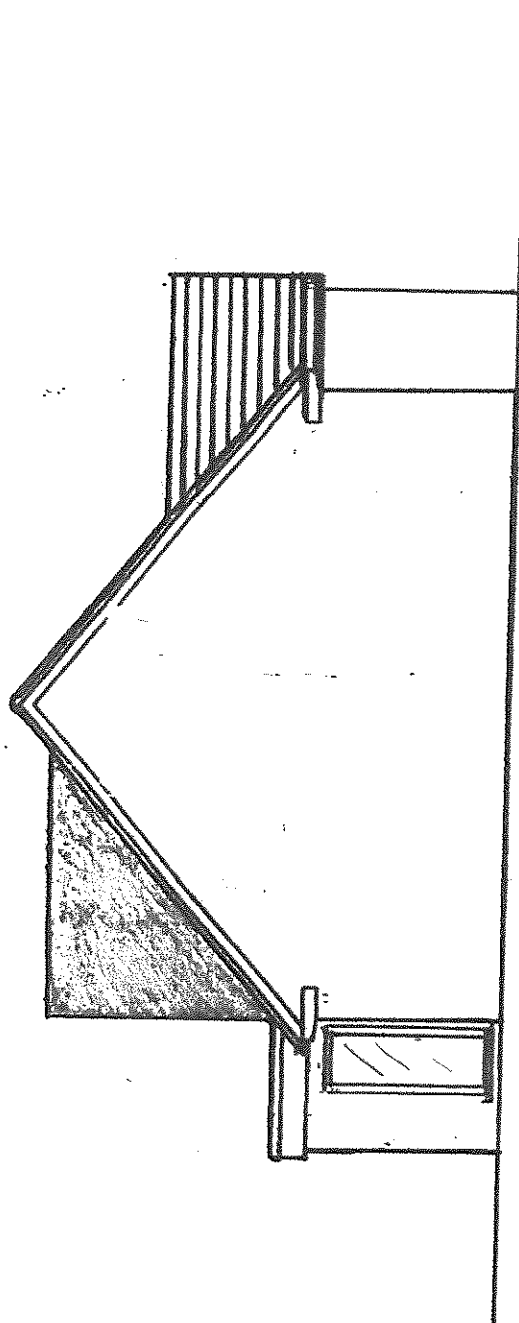

PROPOSED SIDE ELEVATION SCALE 1:100 DRAWING NO 4A
7 DEAN RD WIMBORNE
MR T TAYLOR

9 1 2
Handwritten signature

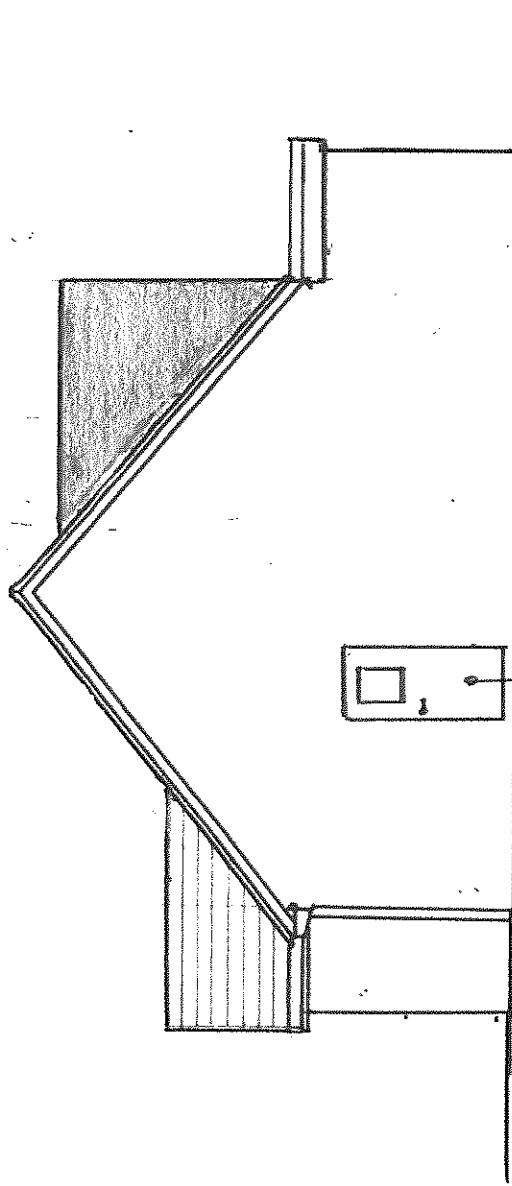

SCALE 1:100


SIDE ELEVATION

7 DEAN RD HINCKLEY

MRT TAYLOR

DRAWING NO: 3A



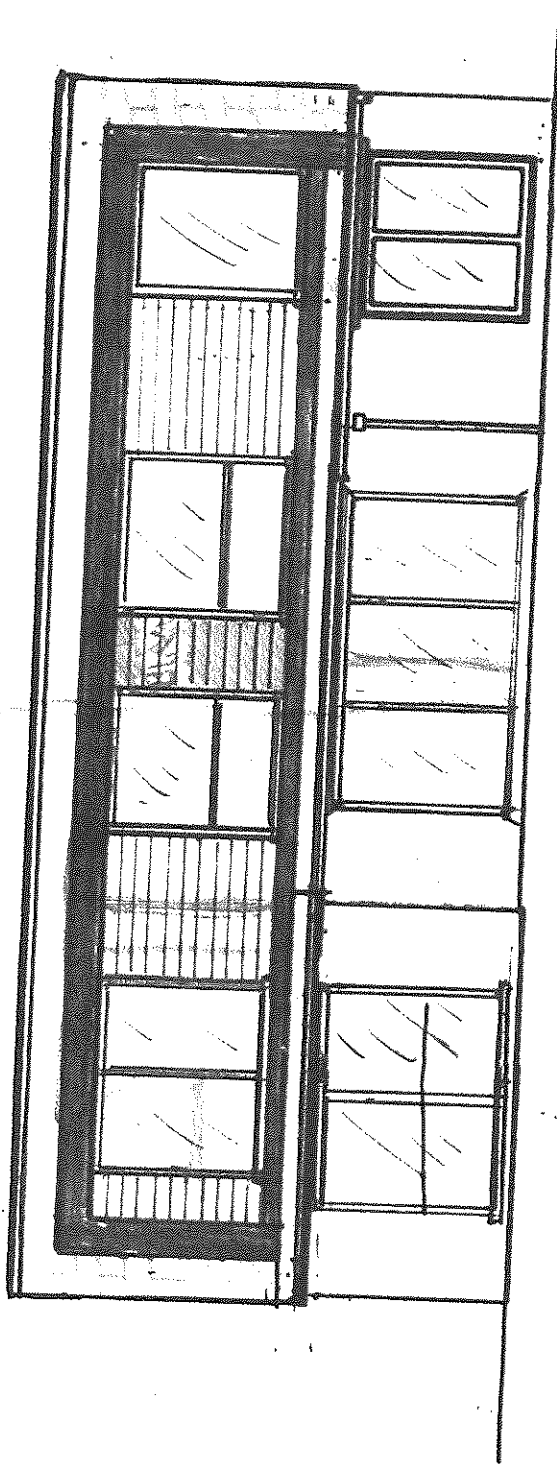


PROPOSED REAR EXTENSION

SCALE 1:100

DRAWING NO: 2A

0 1 2
Feet and Centimetres

7 DEAN RD WIMBORNE
MR T TAYLOR

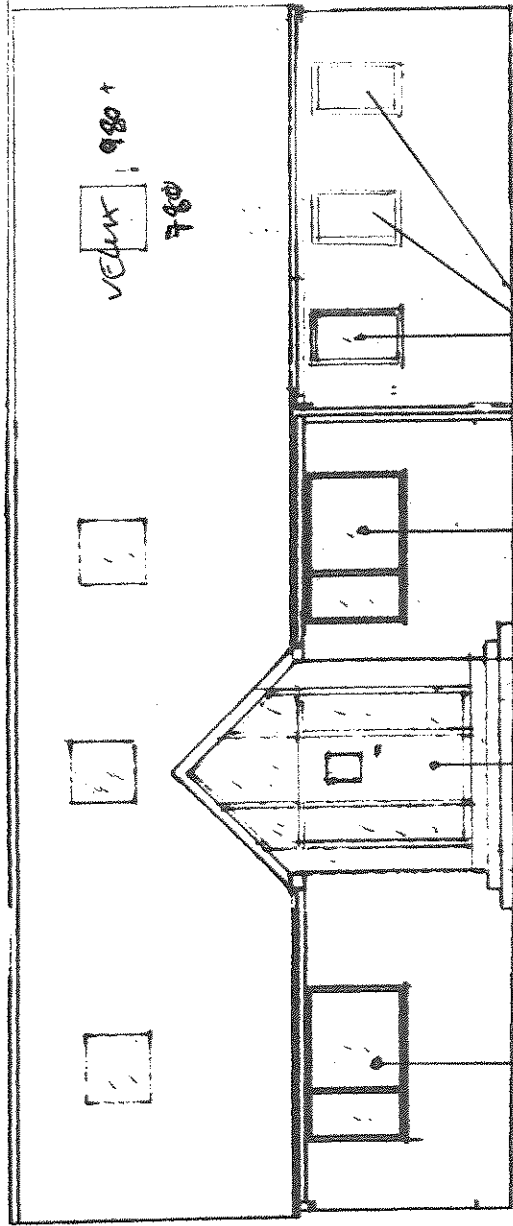

PROPOSED
FRONT
ELEVATION

SCALE 1:100 7 DEAN RD HINCKLEY MR TAYLOR

DRAWING NO: 1A

