
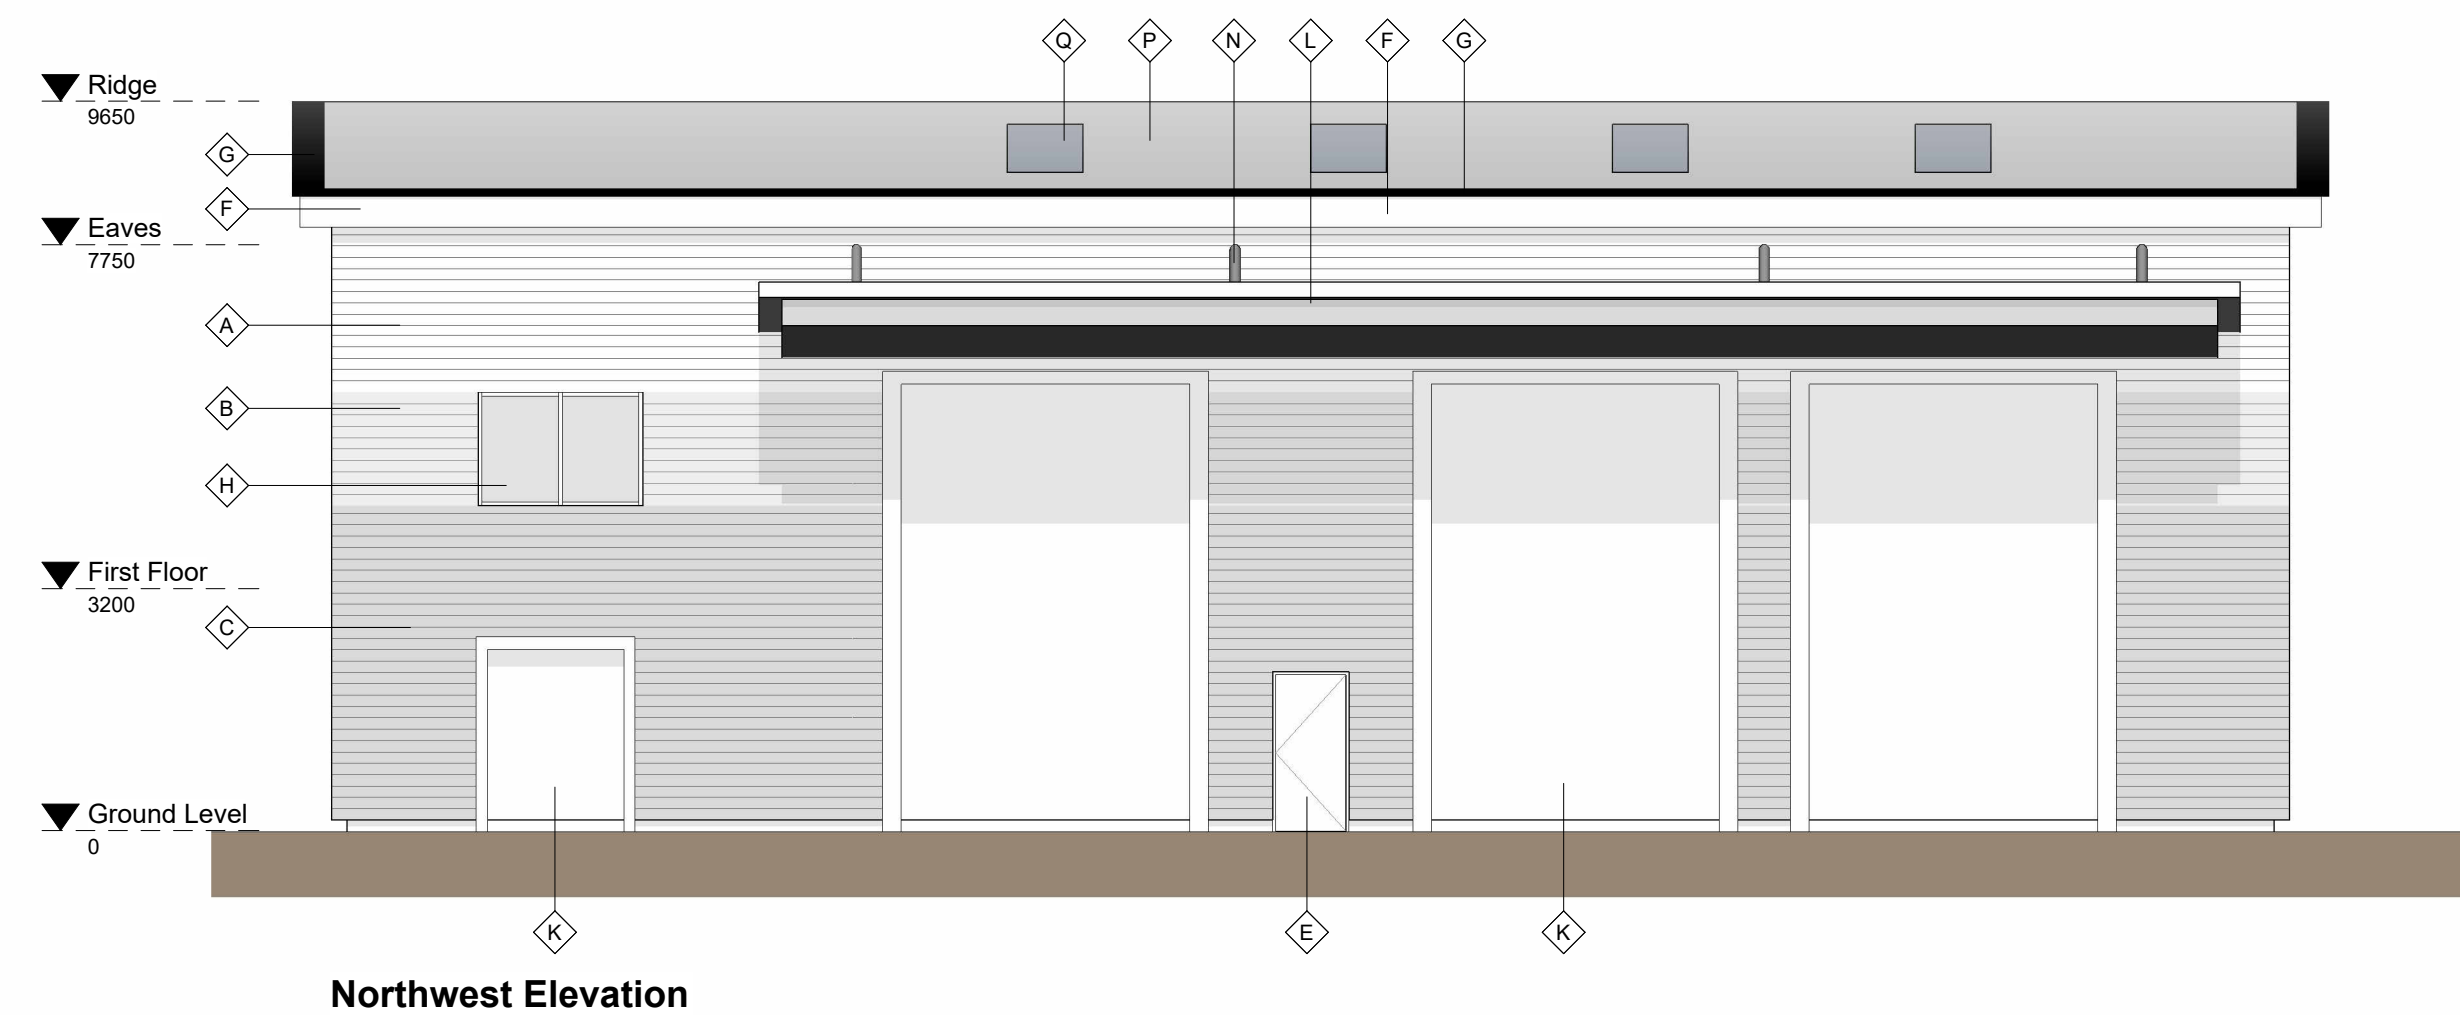
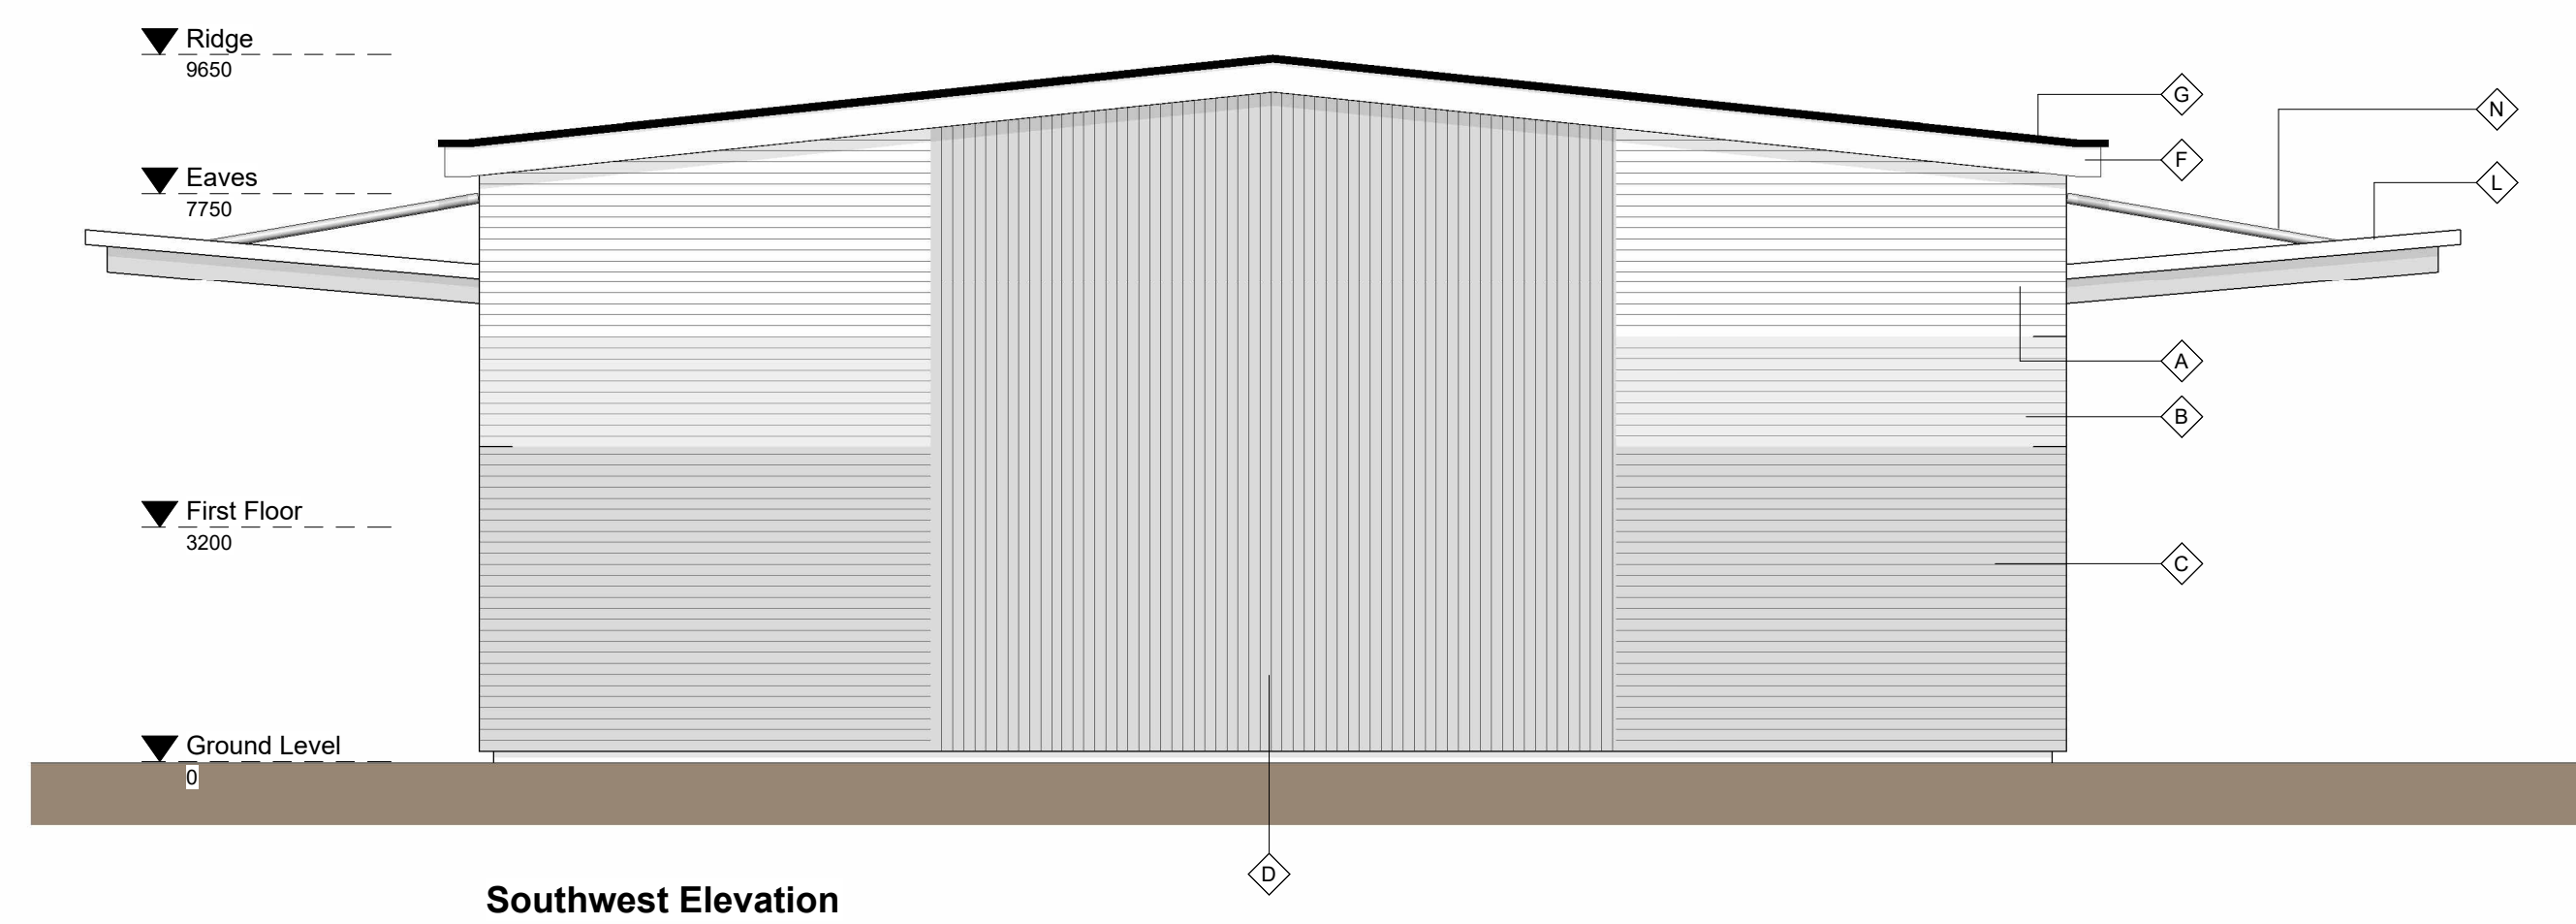
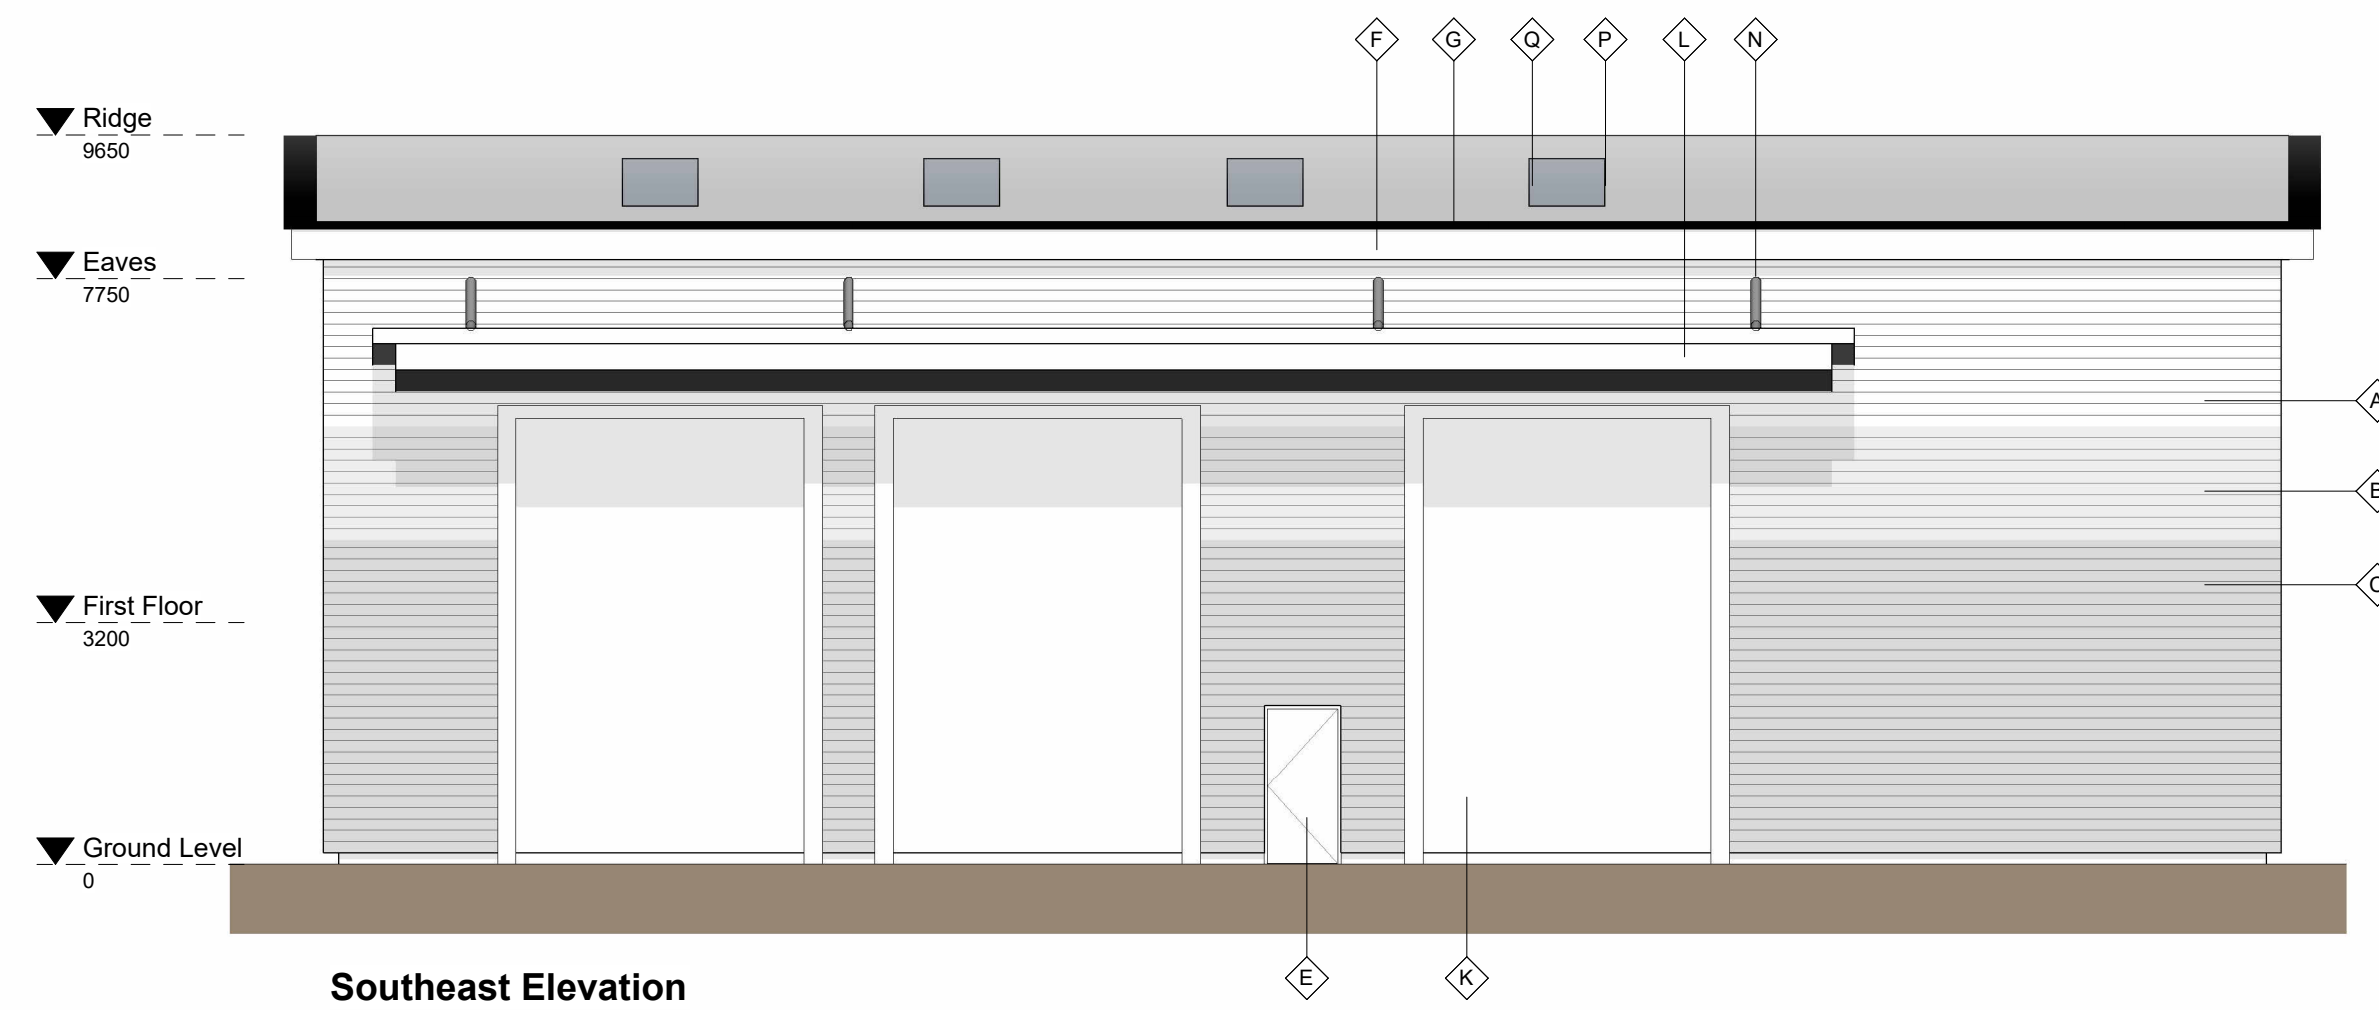


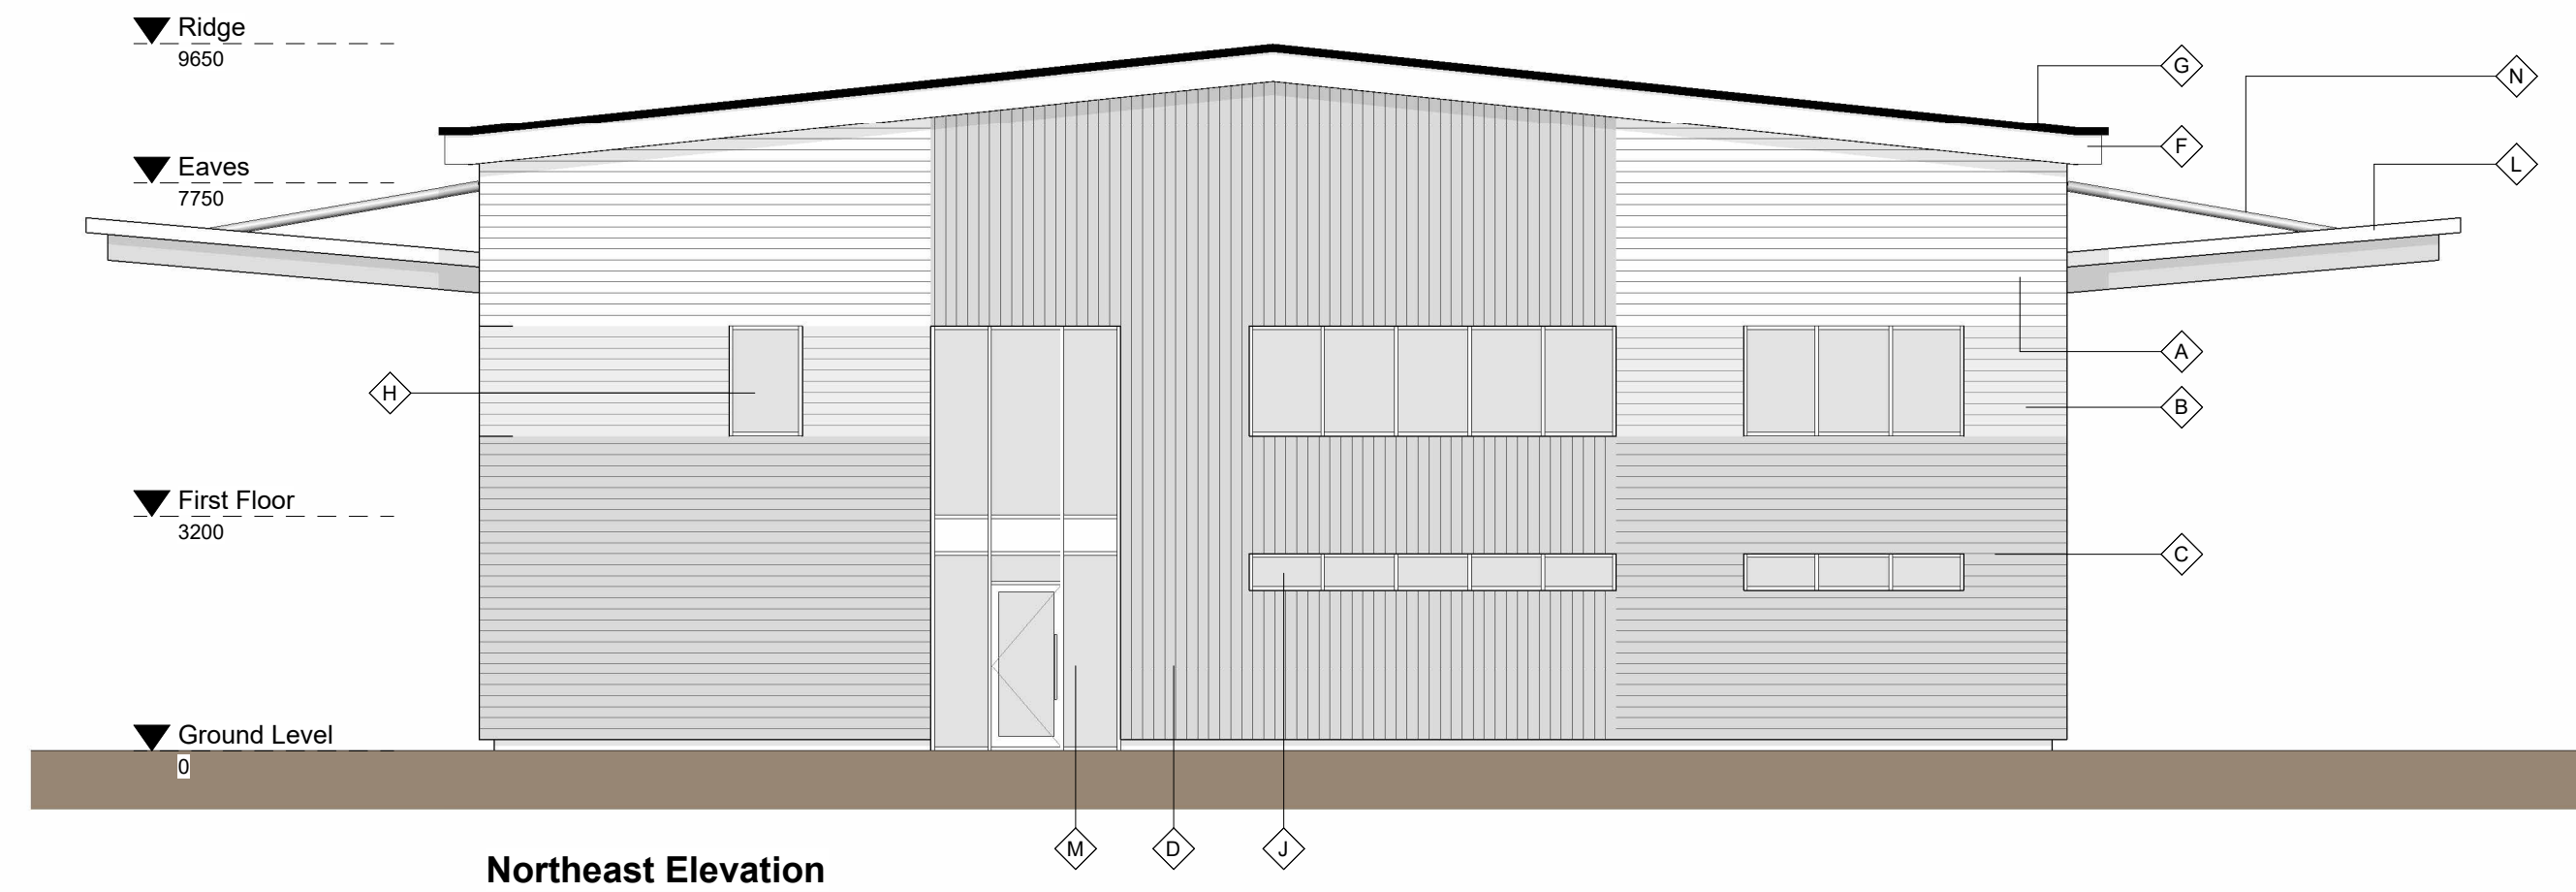

Safety Health and Environmental Information	A1
--	-----------

The following risks are identified as unusual or unfamiliar to a competent contractor

CONSTRUCTION

DEMOLITION RISKS (FUTURE)

It is assumed that all work will be carried out by a competent contractor working, where appropriate, to an approved method statement

Materials Key

- A** Cladding - Light Grey - Horizontal
- B** Cladding - Medium Grey - Horizontal
- C** Cladding - Dark Grey - Horizontal
- D** Cladding - Dark Grey - Vertical
- E** Pedestrian Door
- F** Aluminium Soffit - Light Grey
- G** Aluminium Capping - Black
- H** PPC Aluminium windows
- J** High Level Powder Coated Aluminium Windows
- K** Aluminium Overhead Sectional Door
- L** Canopy
- M** Curtain walling with doorset
- N** Steel Canopy Tie - Light grey
- P** Profiled Vaulted Metal Roof
- Q** Rooflights

