


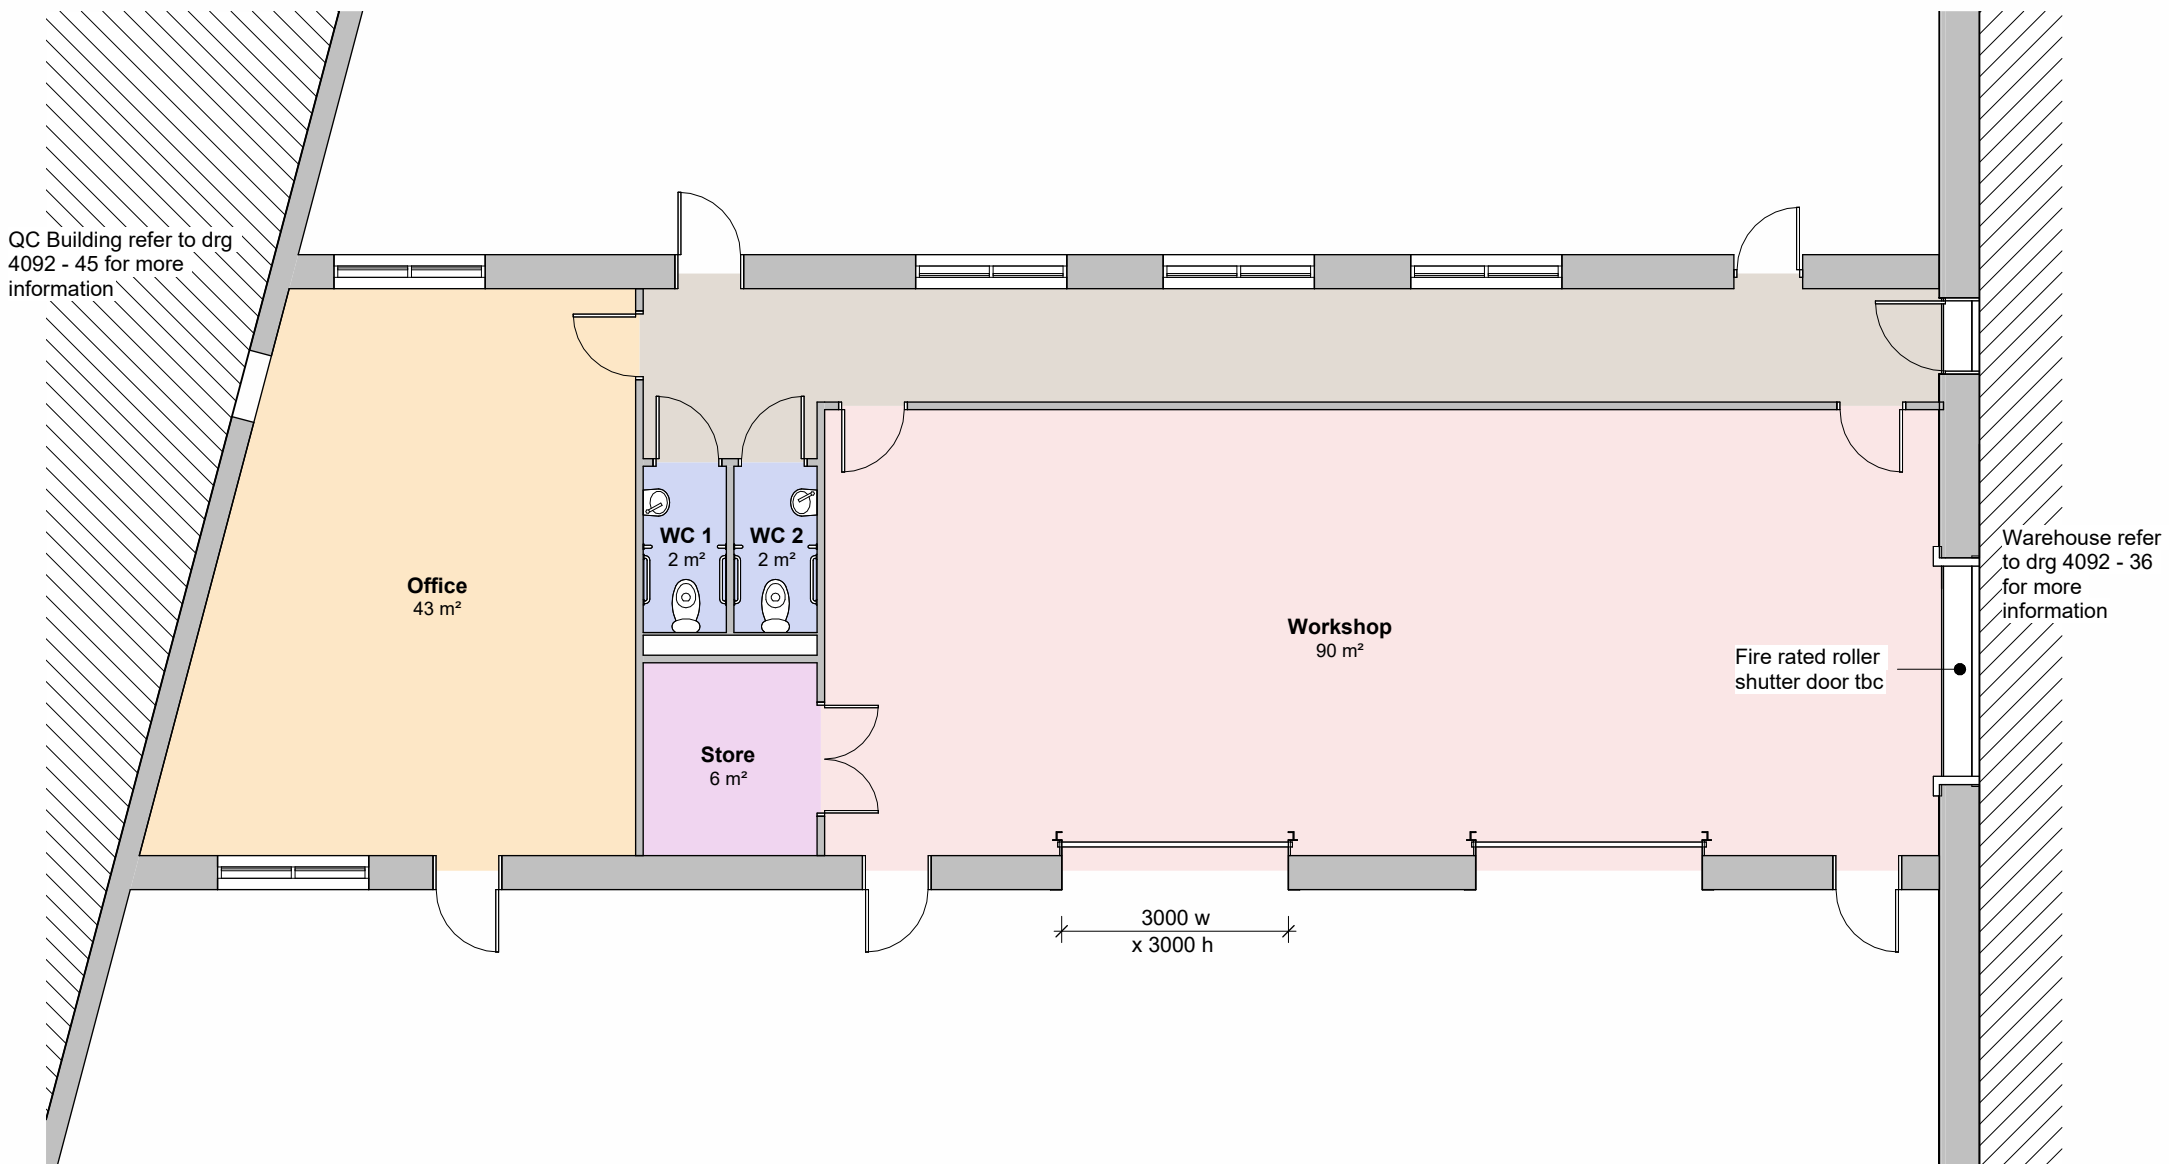


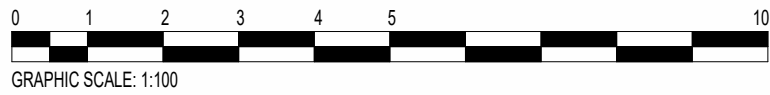


QC Office - Ground Floor

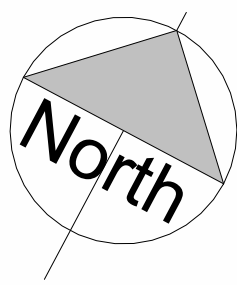

QC Office - Roof Plan

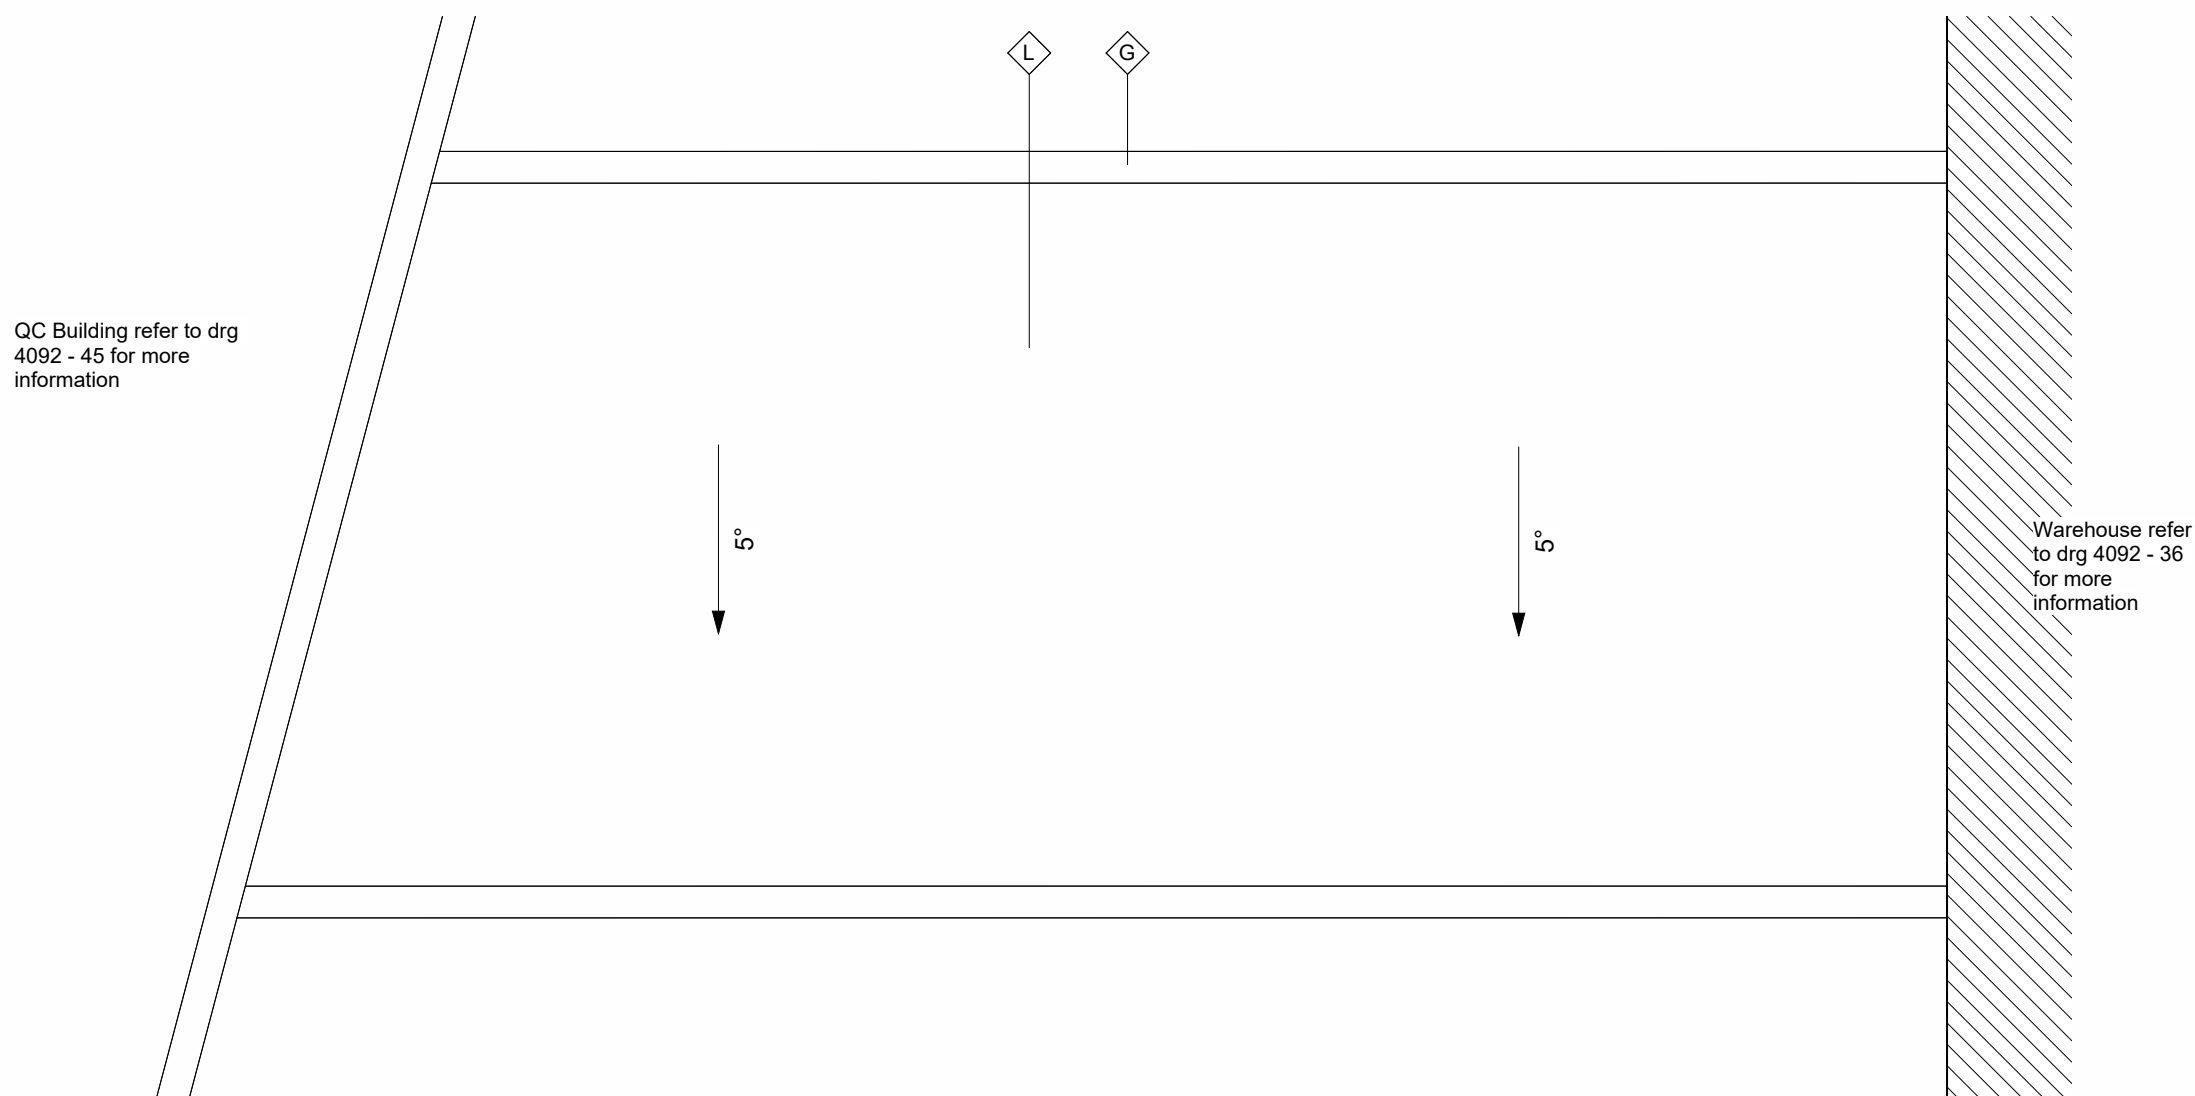

QC Office - South-East Elevation

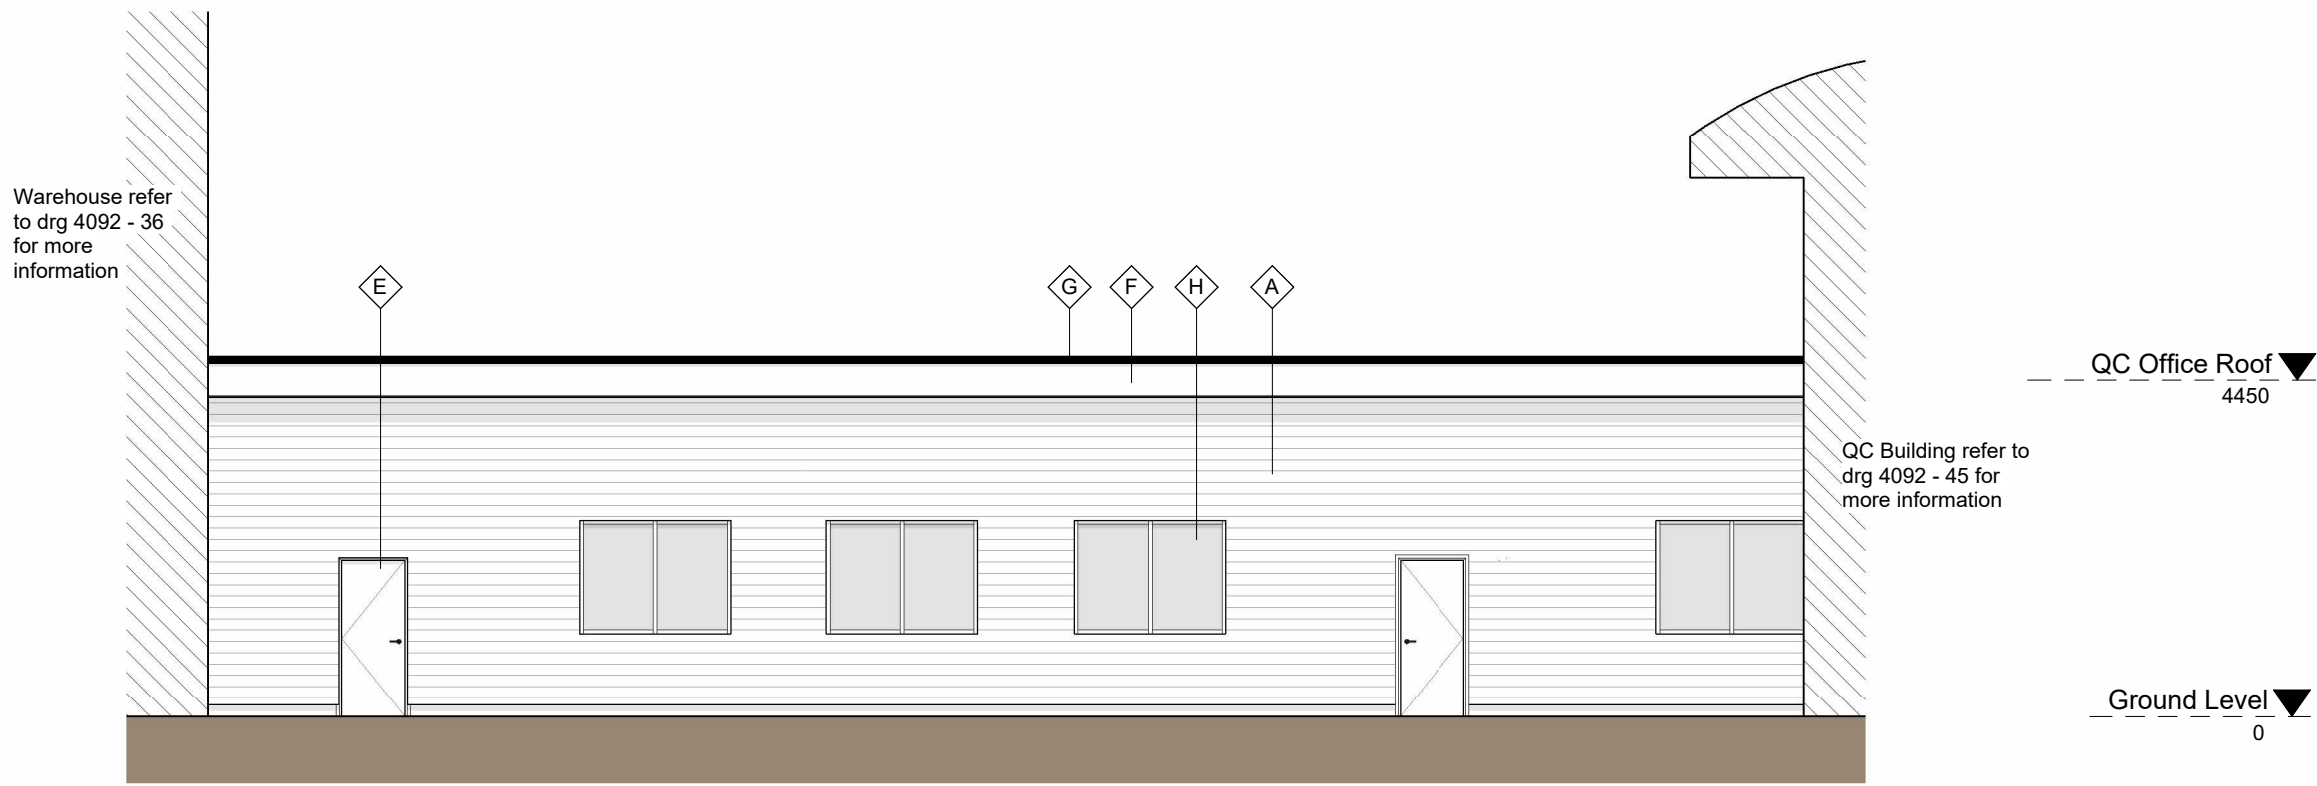

QC Office - North-West Elevation

The following risks are identified as unusual or unfamiliar to a competent contractor

CONSTRUCTION

DEMOLITION RISKS (FUTURE)

It is assumed that all work will be carried out by a competent contractor working, where appropriate, to an approved method statement

Materials Key

- A Cladding - Light Grey - Horizontal
- B Cladding - Mid Grey - Horizontal
- C Cladding - Dark Grey - Horizontal
- D Cladding - Dark Grey - Vertical
- E PPC Steel Door
- F Aluminium Soffit - White
- G Aluminium Capping - Black
- H PPC Aluminium windows
- J Metal Balustrade & Step
- K Brick upstand
- L Profiled Metal Roof
- M HGV Kerb
- N Parapet Metal Capping
- P Overhead Sectional Door