



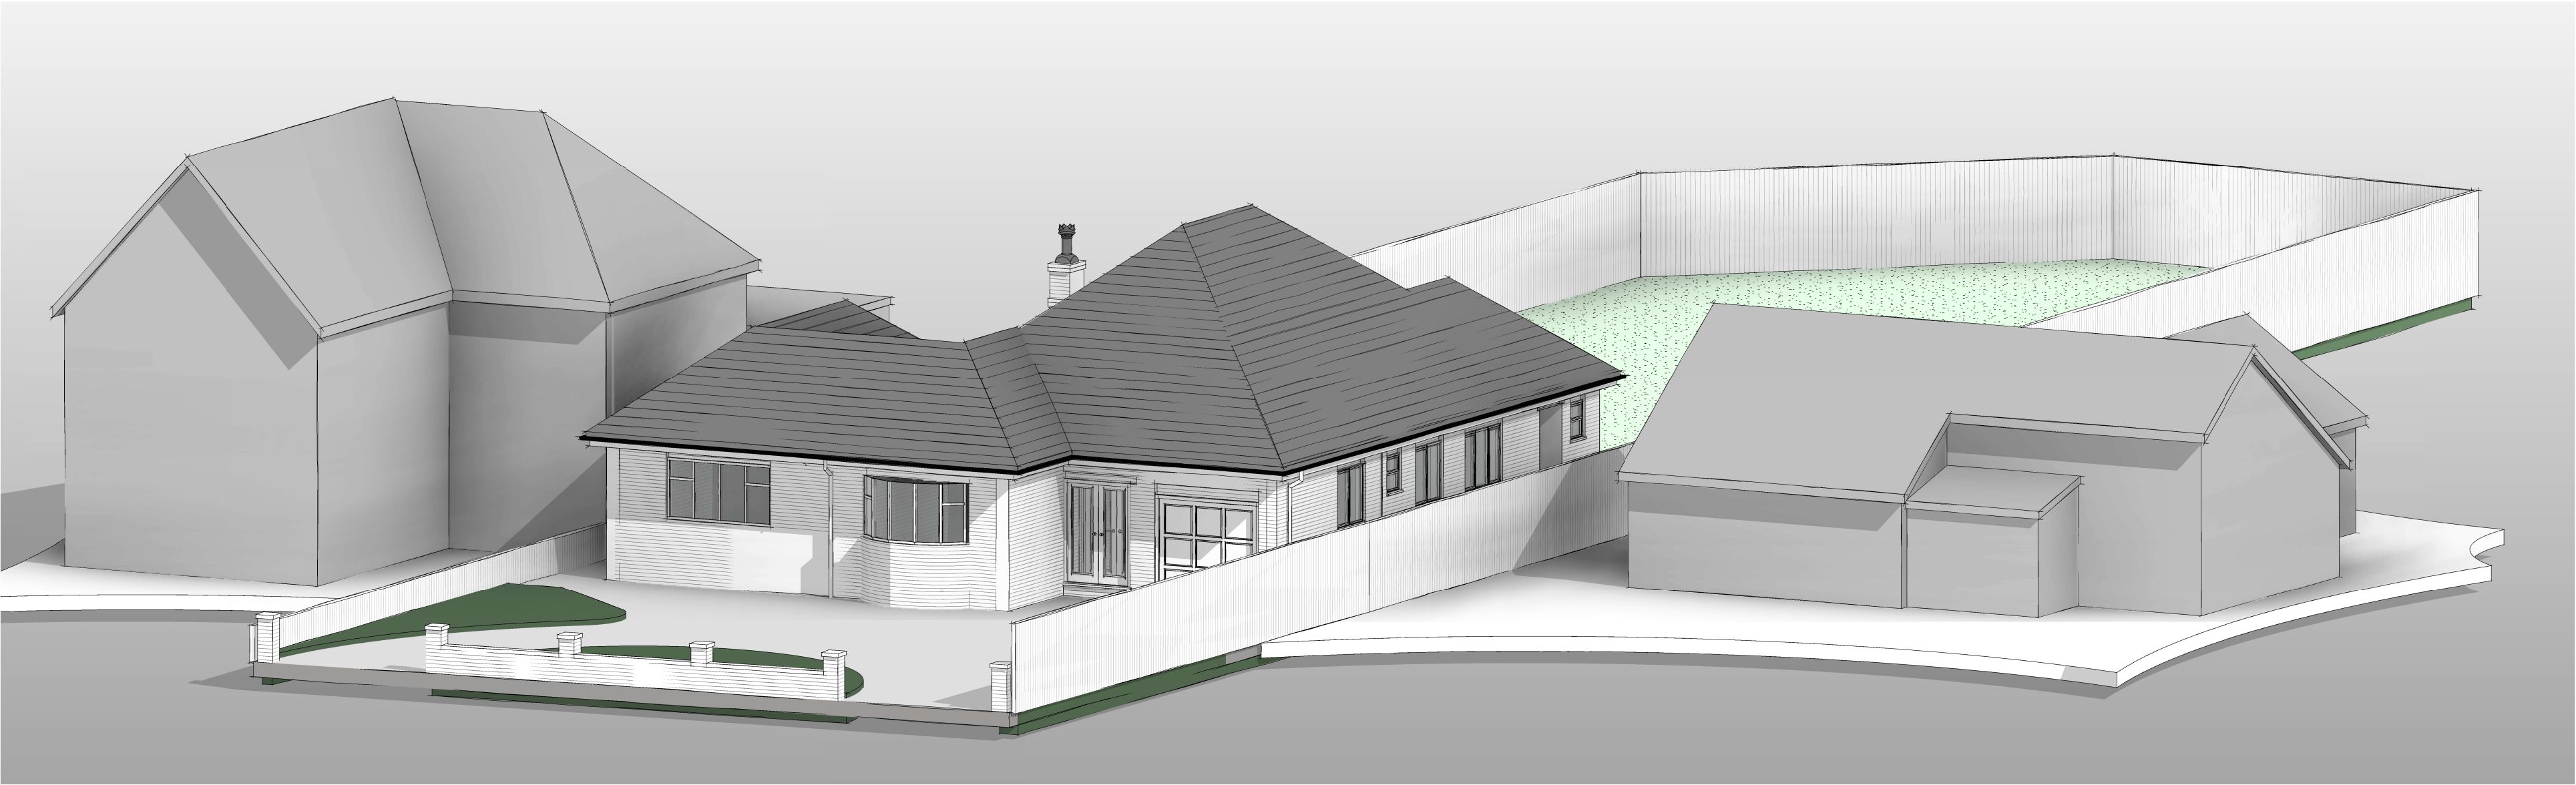

Existing 3D Front

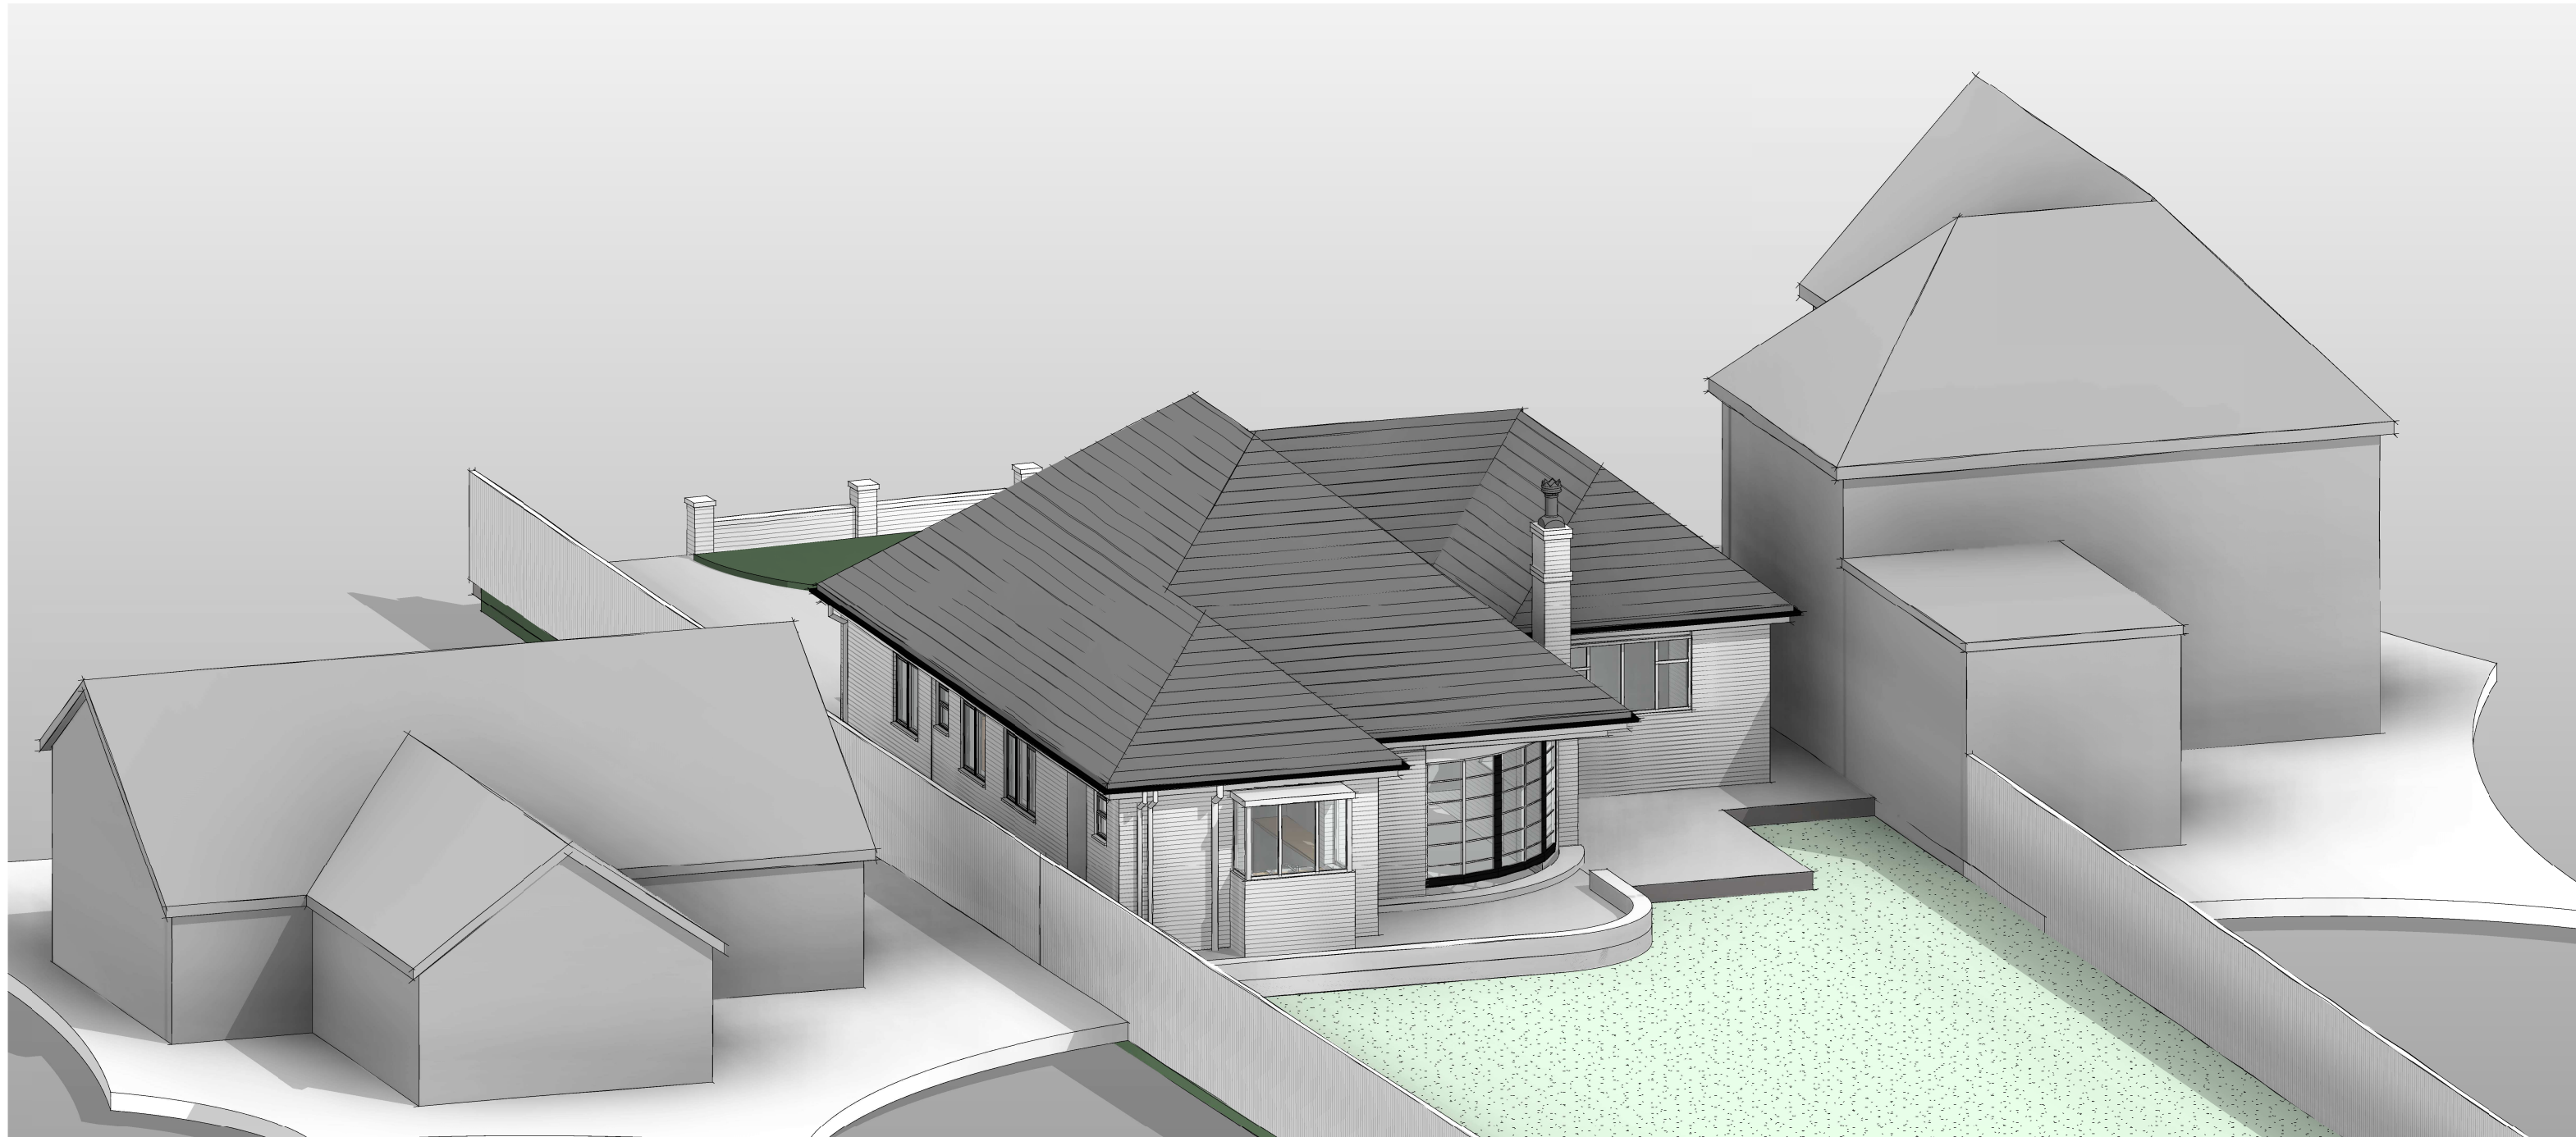

Existing 3D Rear

| Rev   | Description | Date        |
|---|-------------|-------------|
|                                                                           |             |             |
| James Fleming   Architectural   |             |             |
| Project No.   |             | Drawing No. |
| 2021-24   |             | 105         |
| Drawing Name   |             |             |
| Existing 3D Visuals   |             |             |
| Project Details   |             |             |
| Proposed Extensions & Alterations; Mr Alan Cantes, 108 Leicester Road, Hinckley, Leicestershire, LE10 1LU                                                      |             |             |
| Scale @ A2   |             |             |
| Author   |             |             |
| JAF   |             |             |
| James Fleming Architectural<br>50 Leicester Road, Hinckley, Leicestershire, LE10 1LT<br>Tel: 01455 372041 / 07885 718350 james@jamesflemingarchitectural.co.uk |             |             |



This drawing and the building works depicted are the copyright of James Fleming Architectural and may not be reproduced or amended except by written permission. No liability will be accepted for amendments made by other persons. All dimensions to be checked on site and architect notified of any discrepancies prior to commencement. Do not scale.