


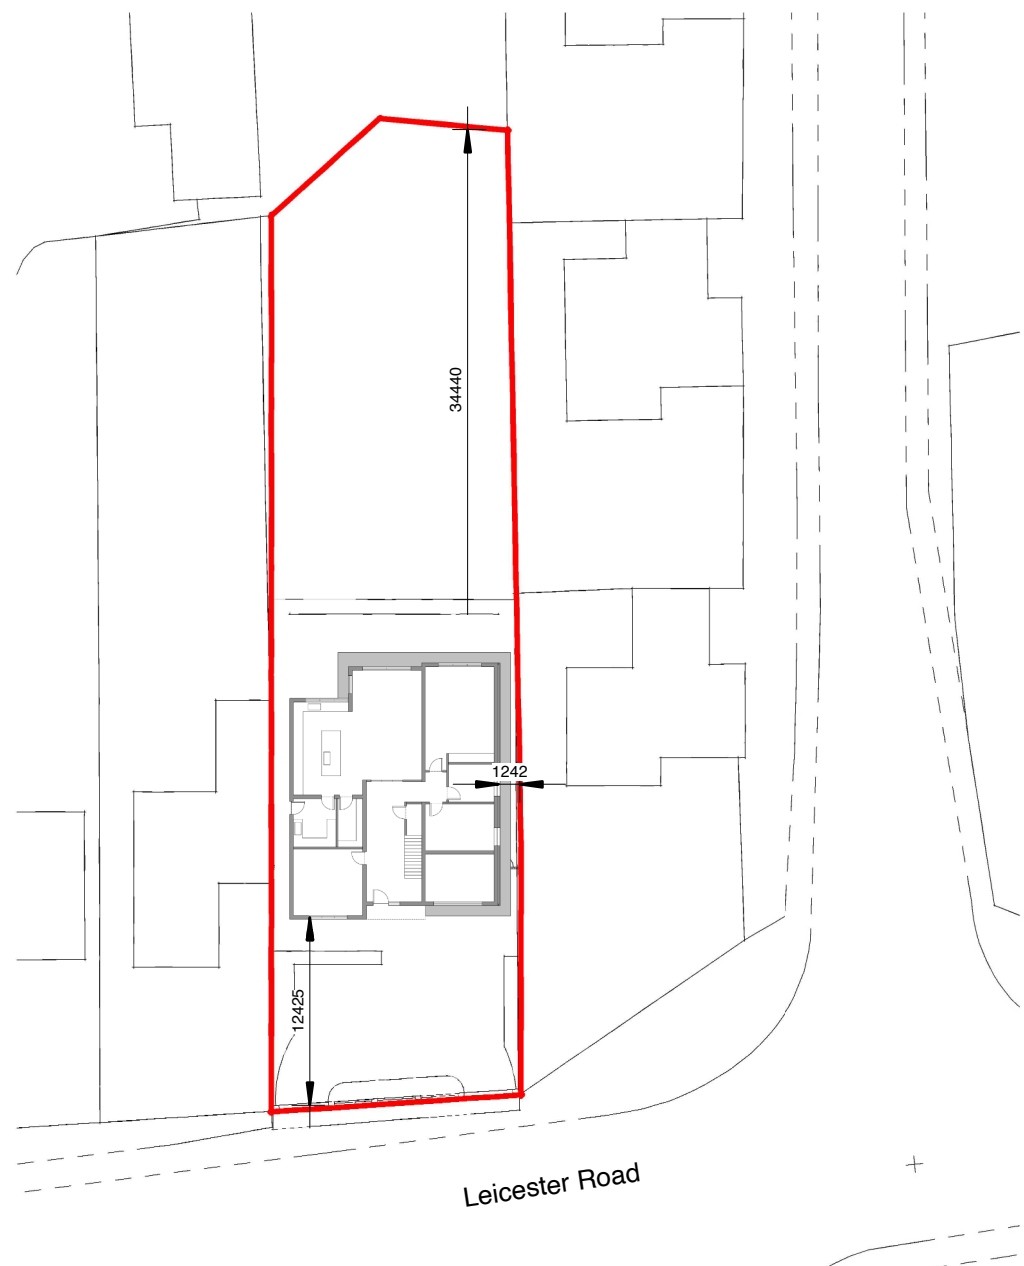


Block Plan

1 : 500



SCALE 1:500 @ A3

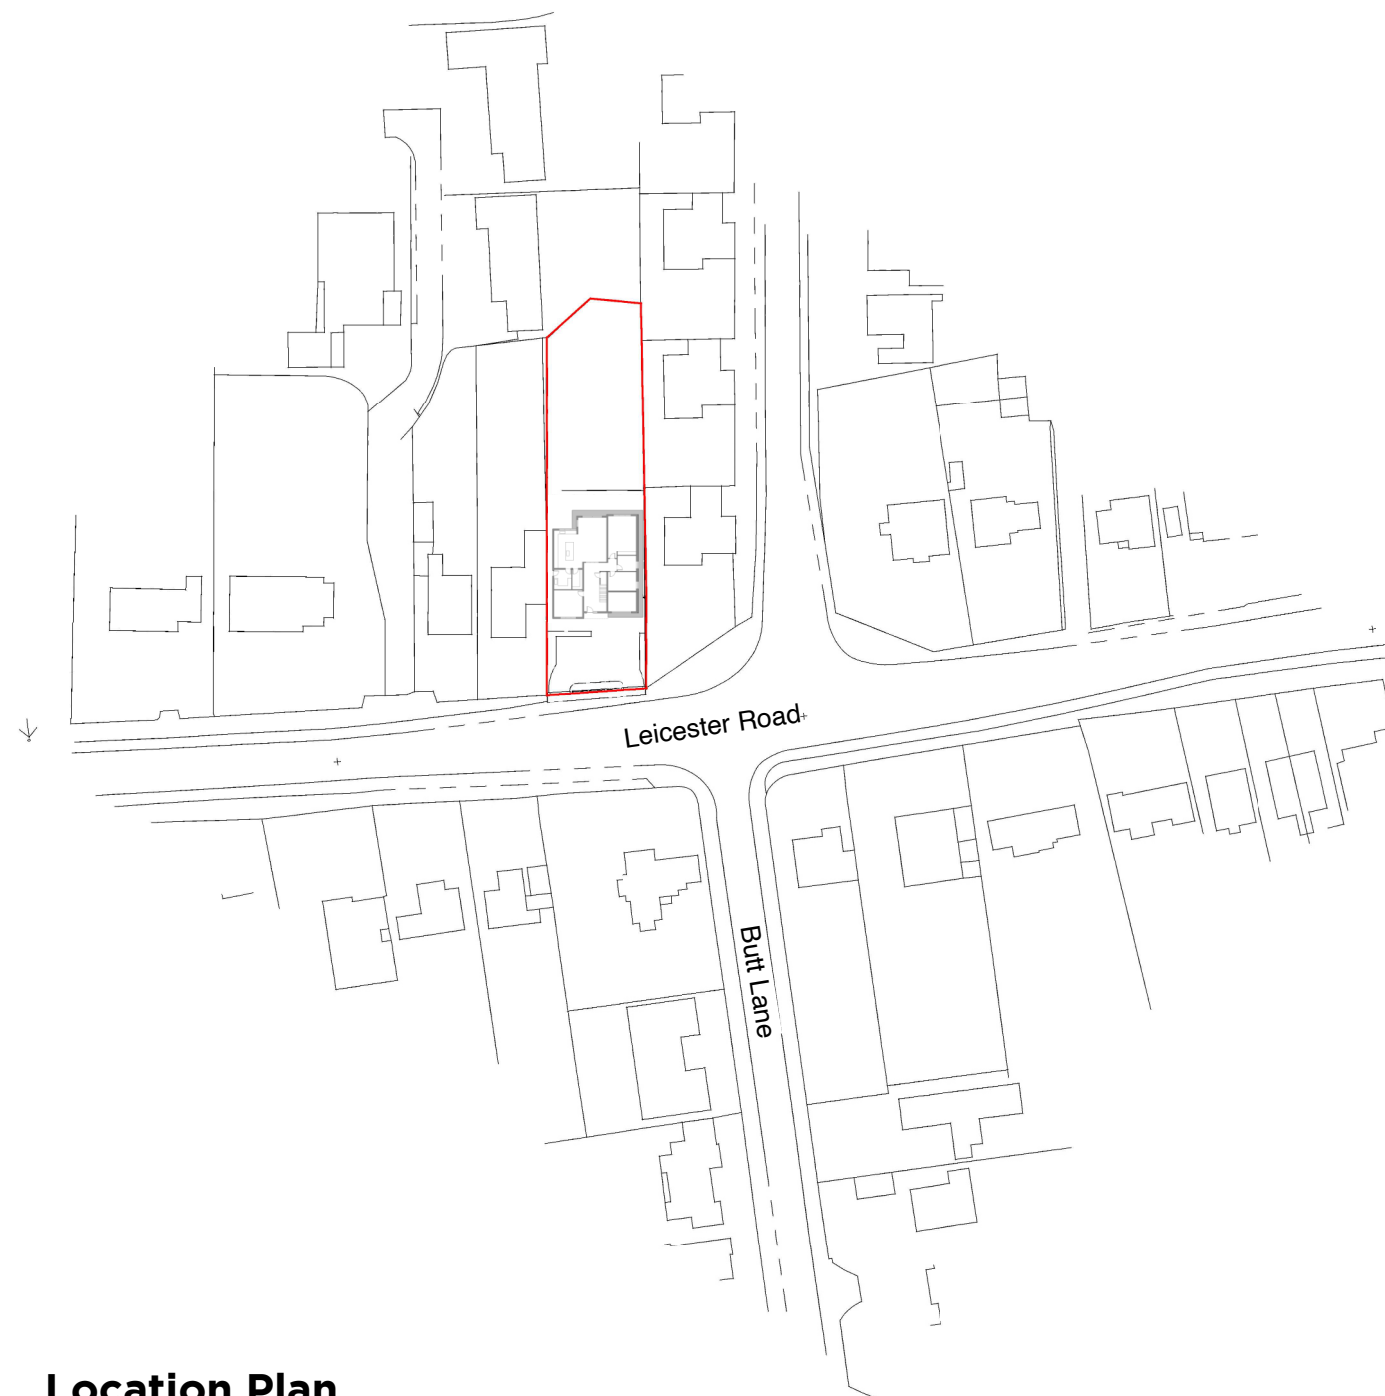

Location Plan

1 : 1250



SCALE 1:1250 @ A3

Drawing Name
Location and Block Plans

Project Details
**Proposed Extensions & Alterations;
Mr Alan Cantes, 108 Leicester Road,
Hinckley, Leicestershire, LE10 1LU**

Scale @ A3
As indicated

Author
Alan Cantes