



0m 1m 2m 3m 4m 5m




SCALE 1:100 @ A2

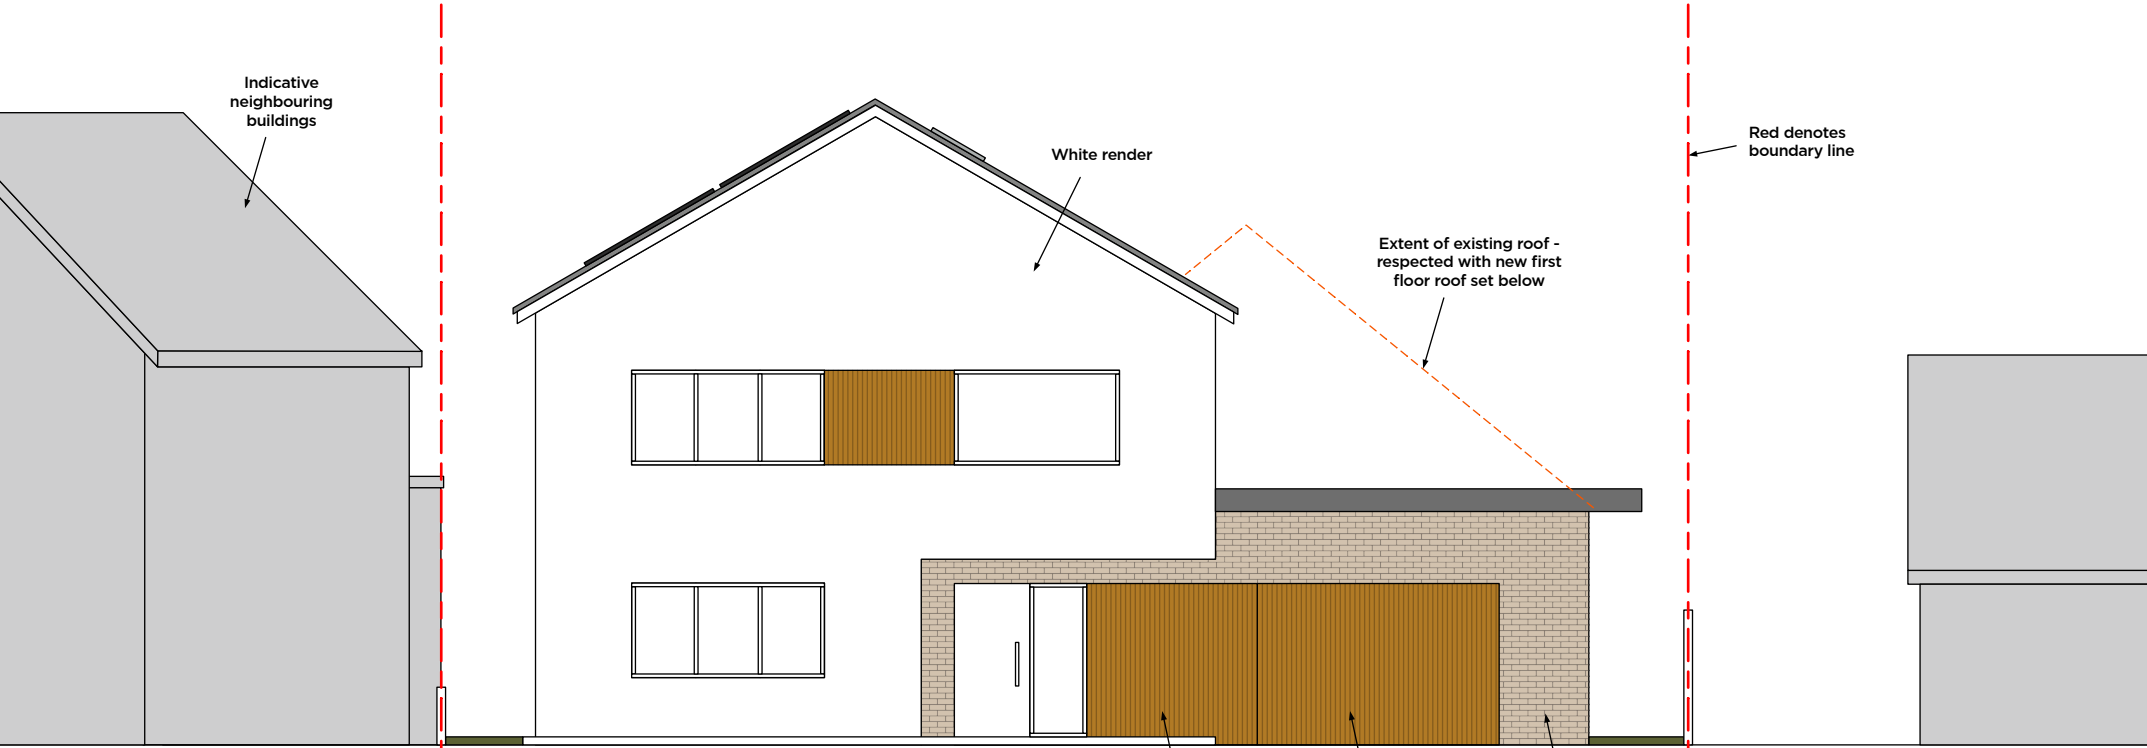


**PROPOSED SCHEME - FRONT**  
1 : 100

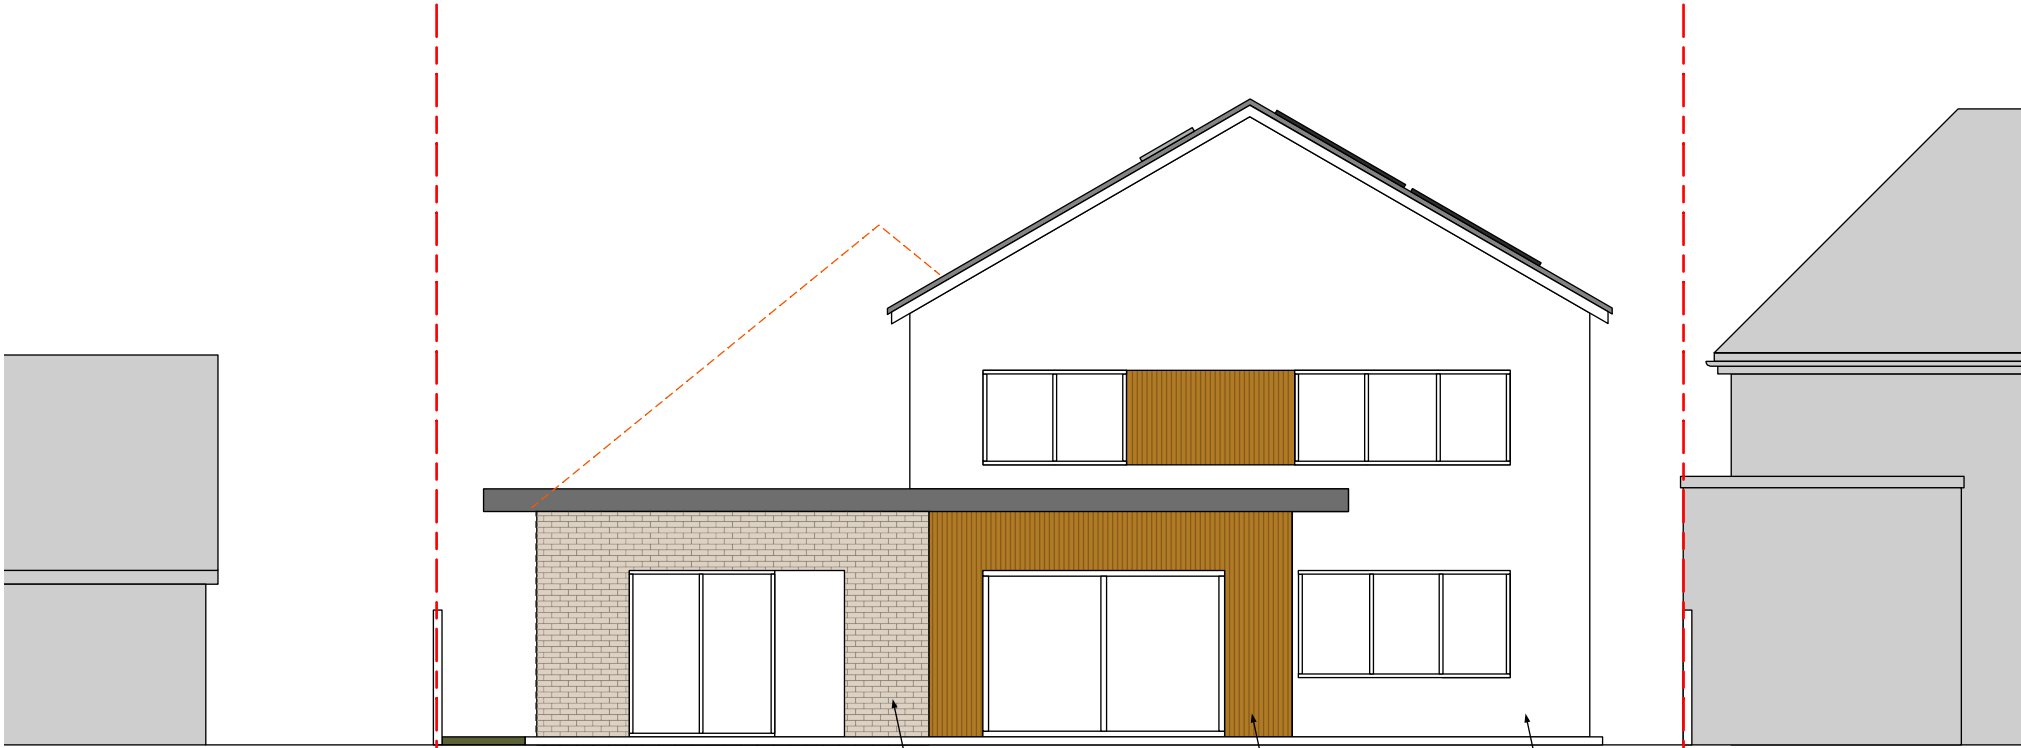

**PROPOSED SCHEME - REAR**  
1 : 100

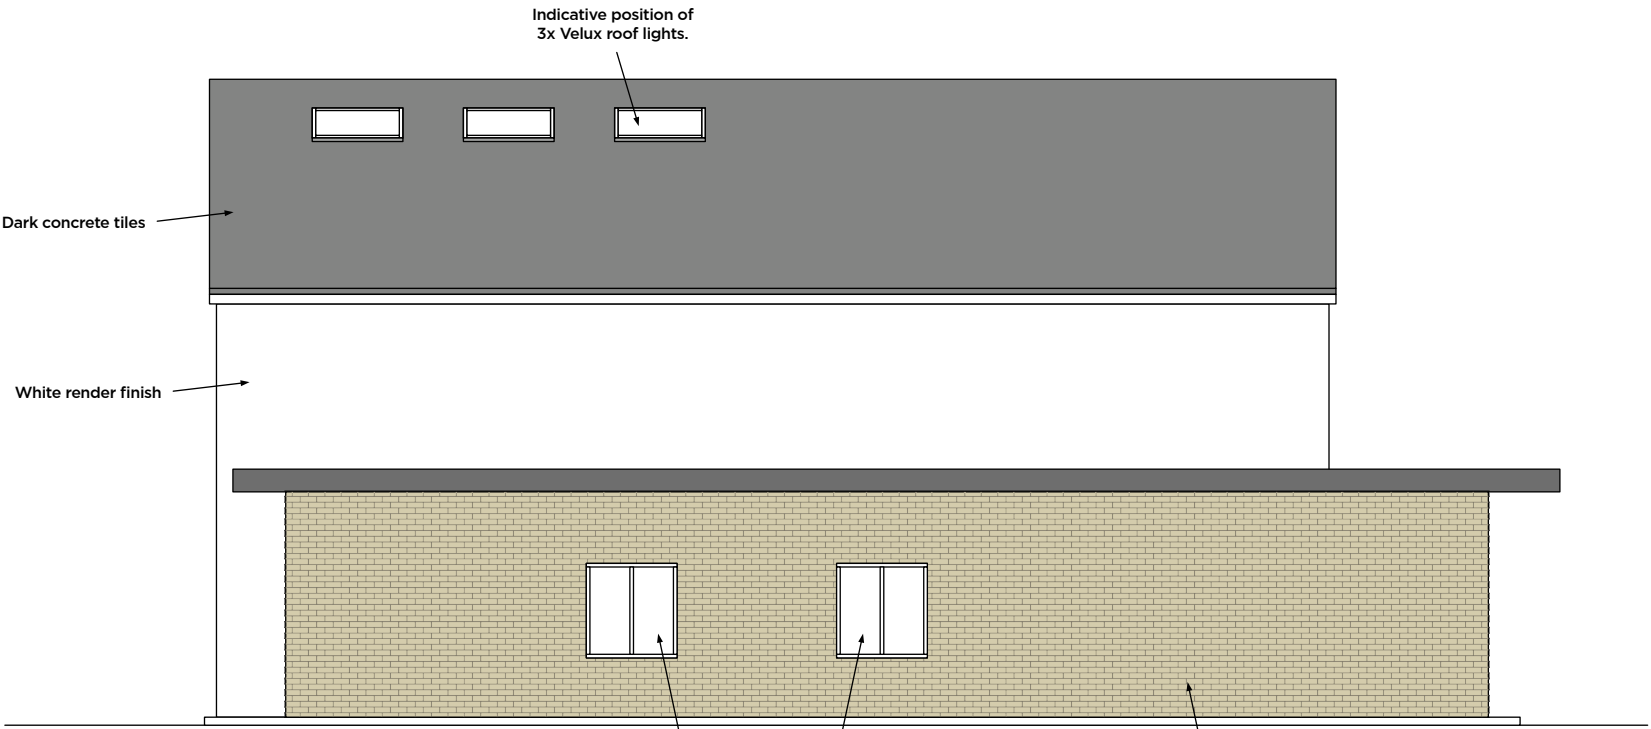

**PROPOSED SCHEME - SIDE 1**  
1 : 100

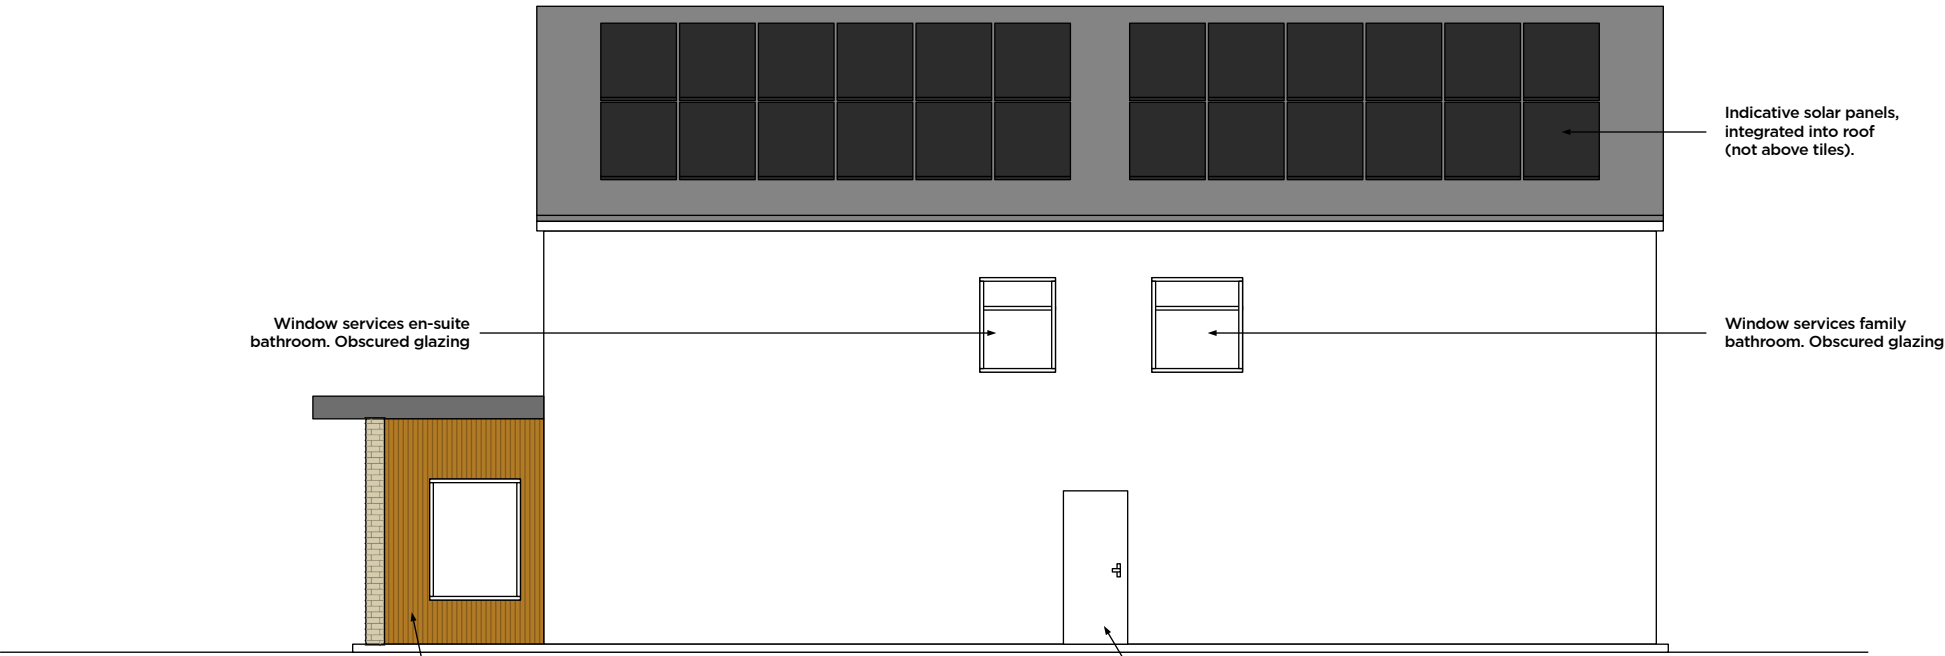

**PROPOSED SCHEME - SIDE 2**  
1 : 100

Drawing Name

**Proposed Scheme - Elevations**

Project Details

**Proposed Extensions & Alterations;**  
**Mr Alan Cantes, 108 Leicester Road,**  
**Hinckley, Leicestershire, LE10 1LU**

Scale @ A2

**1 : 100**

Author

**Alan Cantes**