

PLANNING

All dimensions to be verified on site.

Any discrepancies in printed drawings to be brought to attention of wd Harley for clarification.

All variations to construction works carried out on site to be brought to our attention prior to carrying out work.

©2018. wd Harley is the author of this document and owns the copyright to it. This document may not be reproduced in any form in whole or part without the prior written permission of wd Harley.

Drawing Revisions

Rev	Date	Description
-	-	-

Project Title:
LAUNDRETTE INSTALL

Site Address:
22 Fieldfare Road
Hinckley
LE10 3FY

Dwg Title:
EXISTING & PROPOSED
BLOCK PLAN

Dwg No: ME-CE-CO-10-101	Rev:
Scale: 1:500 @ A3	Drwn:
Date: feb 24	Chkd:

W D HARLEY


01877 331708 | office@wdharley.com



OAD
EXISTING BLOCK PLAN
Scale 1:500



Proposed
photo
location

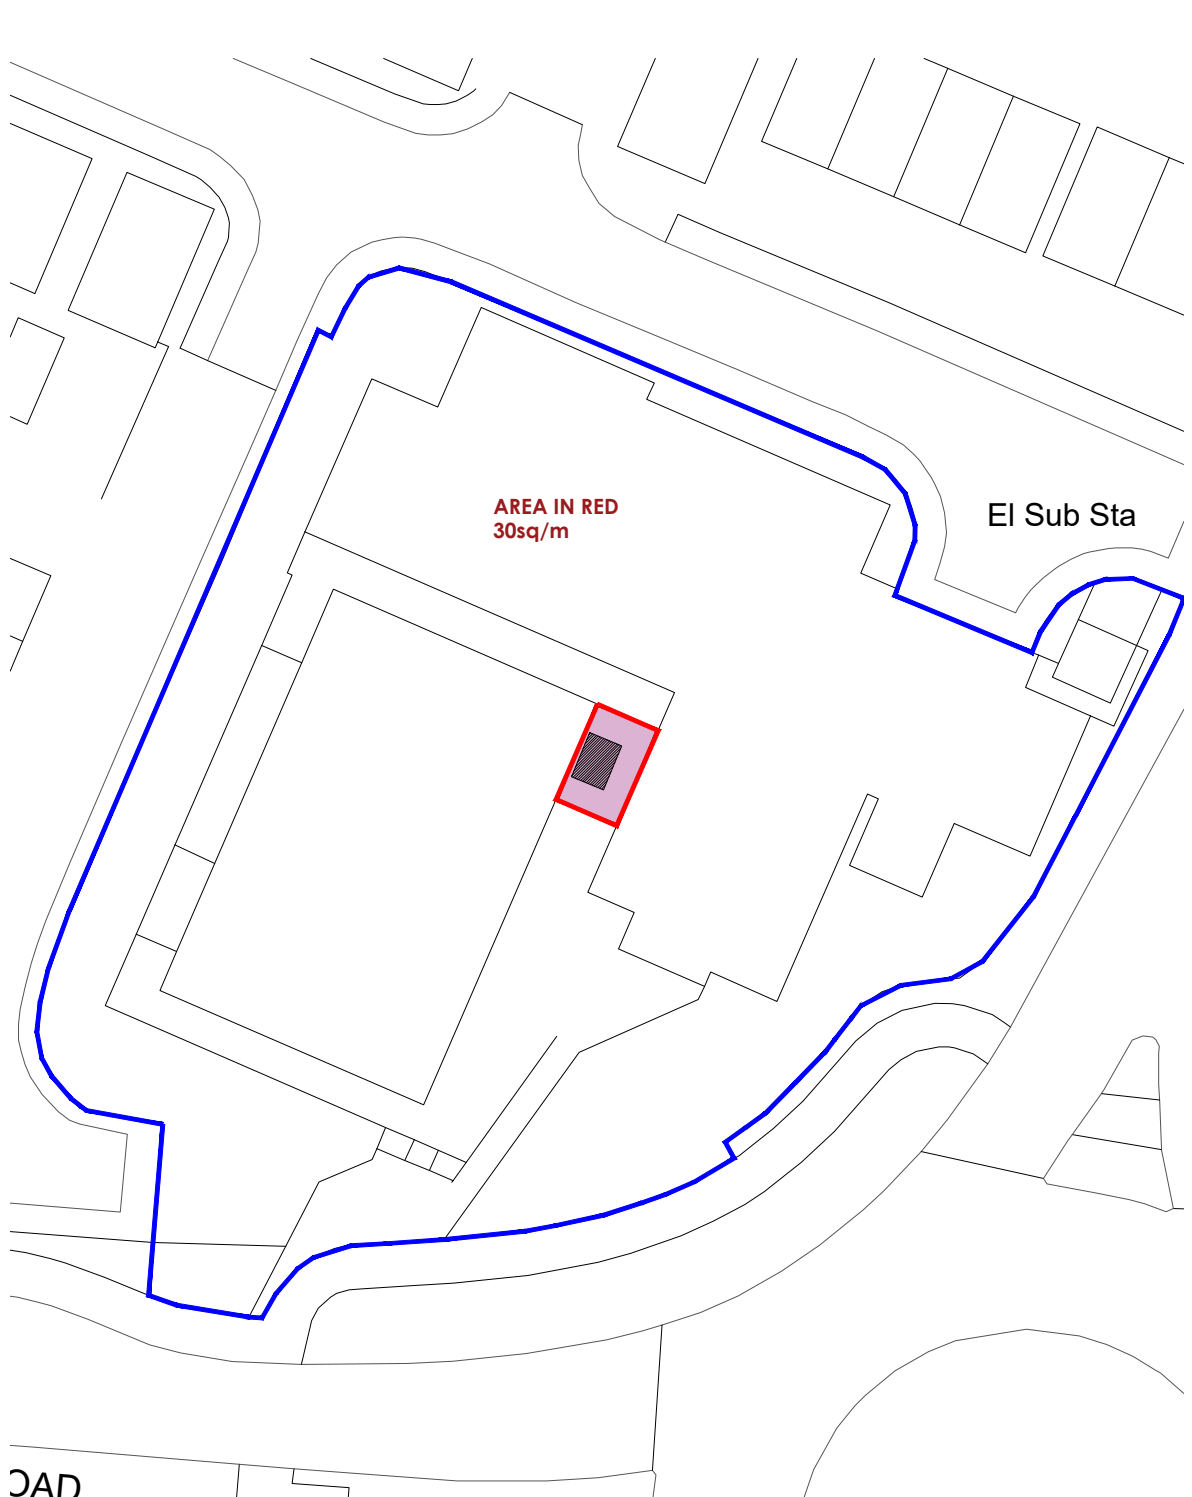

OAD
PROPOSED BLOCK PLAN
Scale 1:500

