



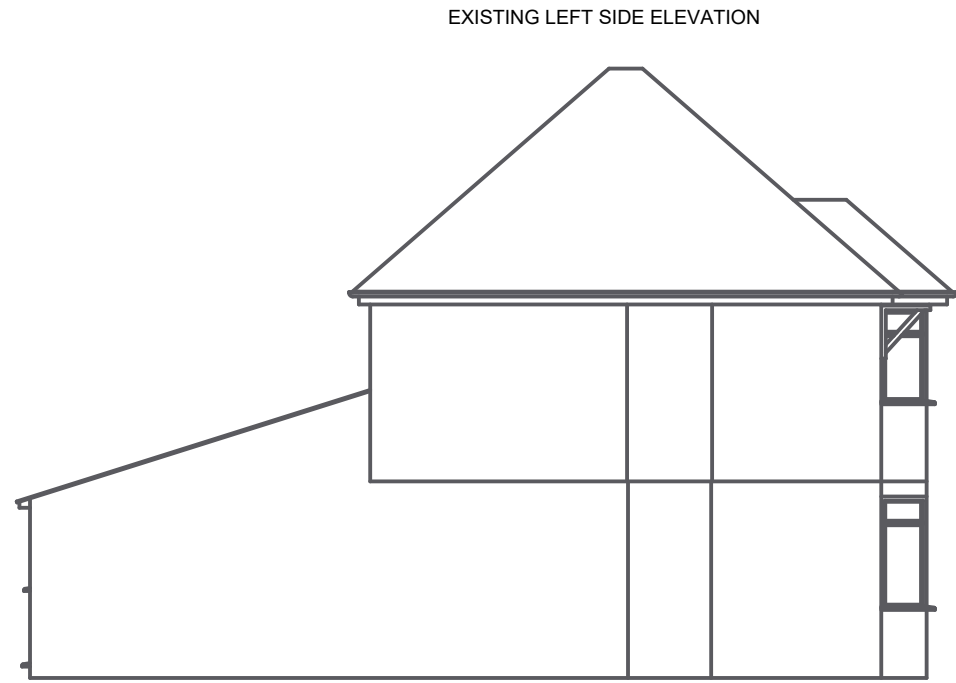

EXISTING LEFT SIDE ELEVATION

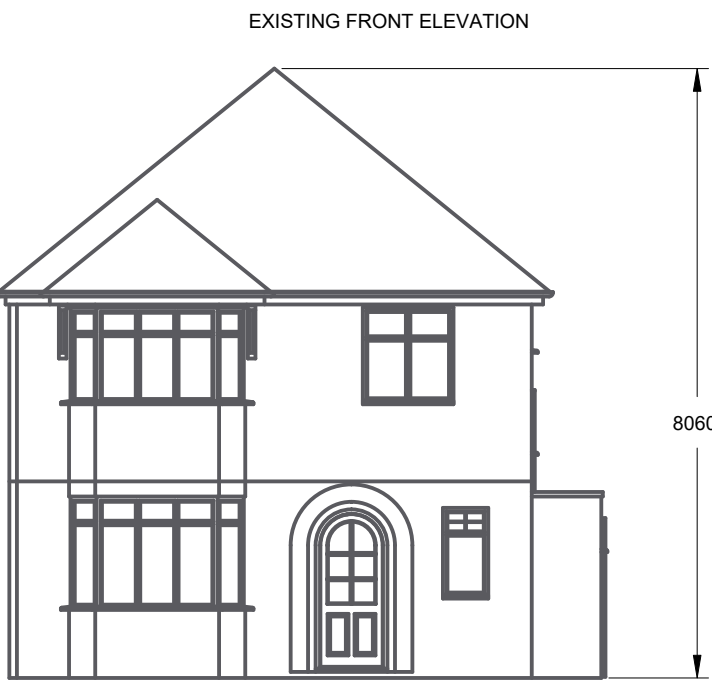


EXISTING FRONT ELEVATION


SCALE 0.010



EXISTING RIGHT SIDE ELEVATION

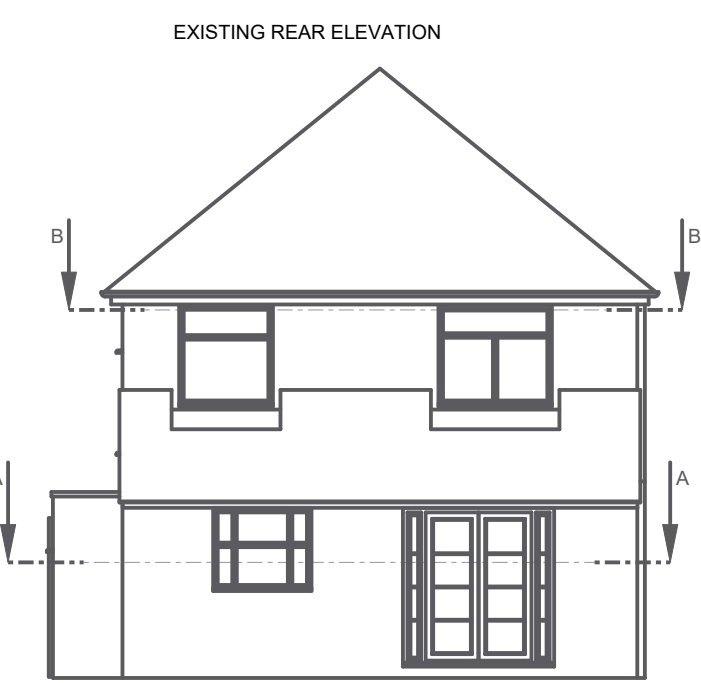


EXISTING REAR ELEVATION

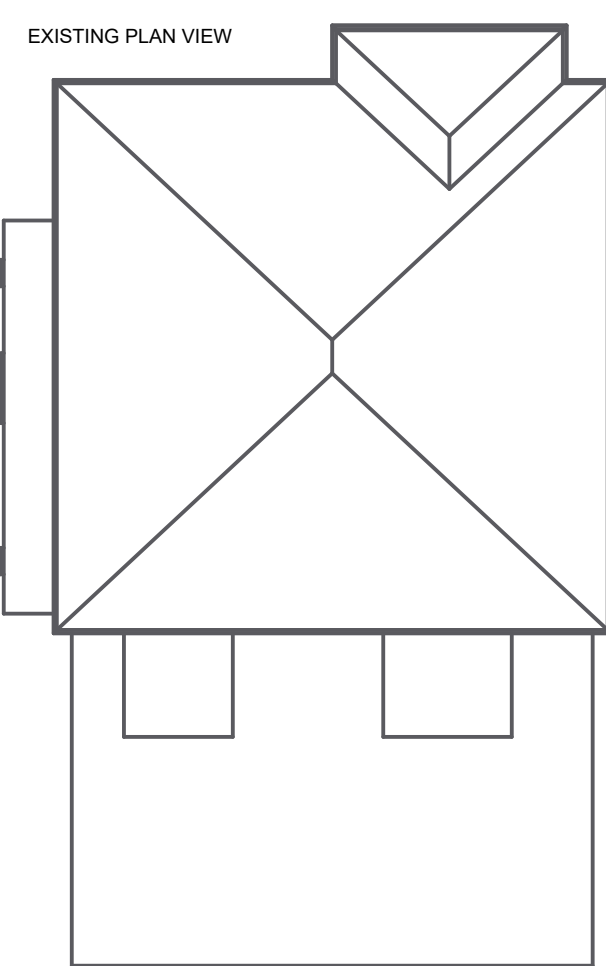

EXISTING PLAN VIEW

SCALE 0.010

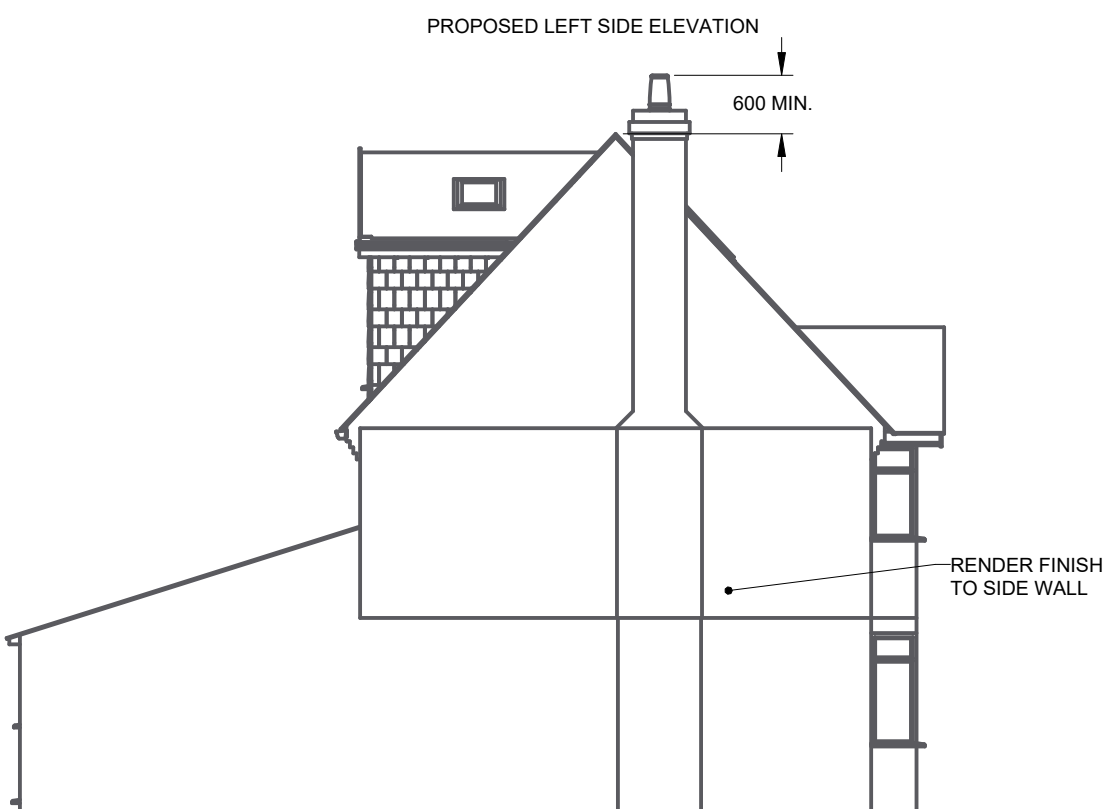


PROPOSED LEFT SIDE ELEVATION




PROPOSED FRONT ELEVATION


SCALE 0.010

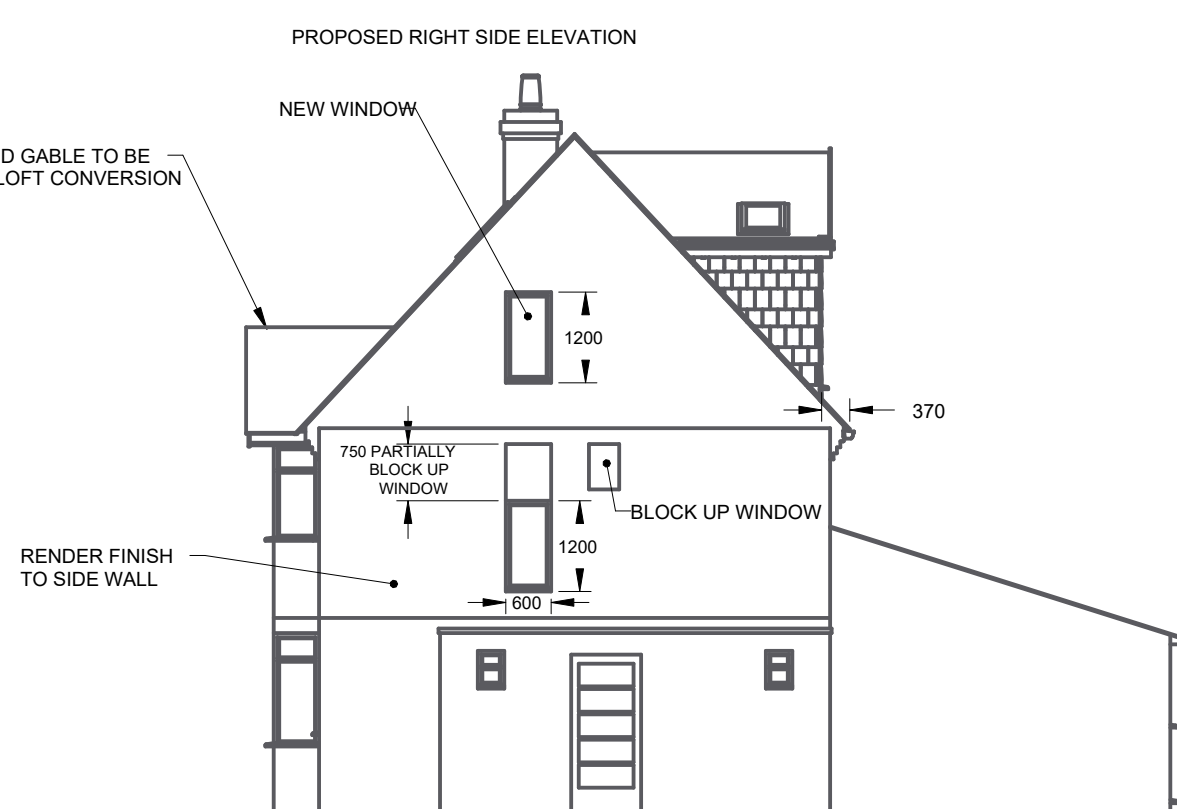

PROPOSED RIGHT SIDE ELEVATION

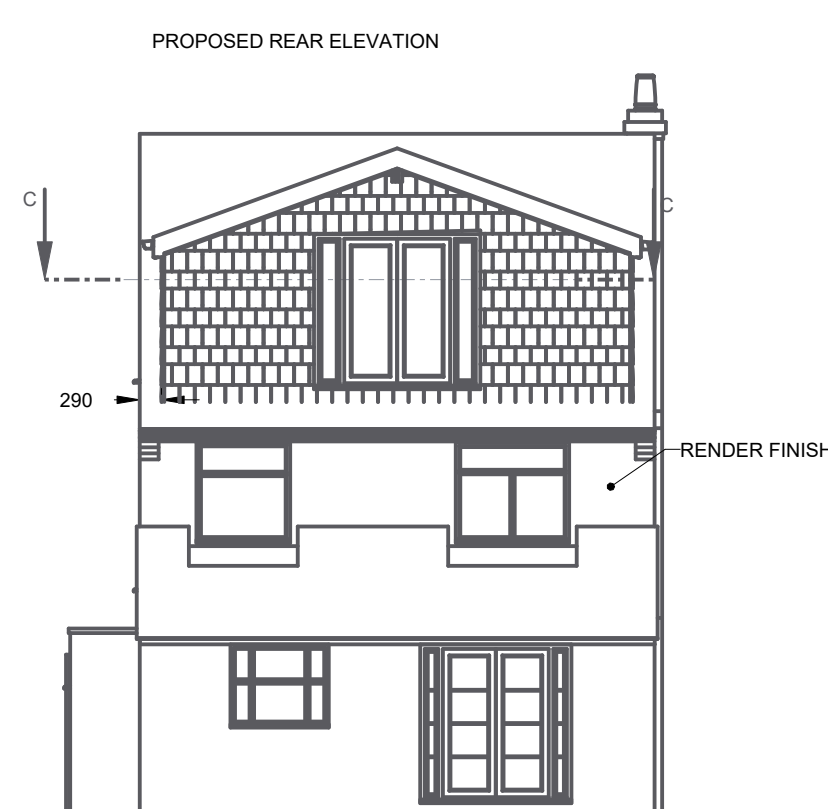


PROPOSED REAR ELEVATION

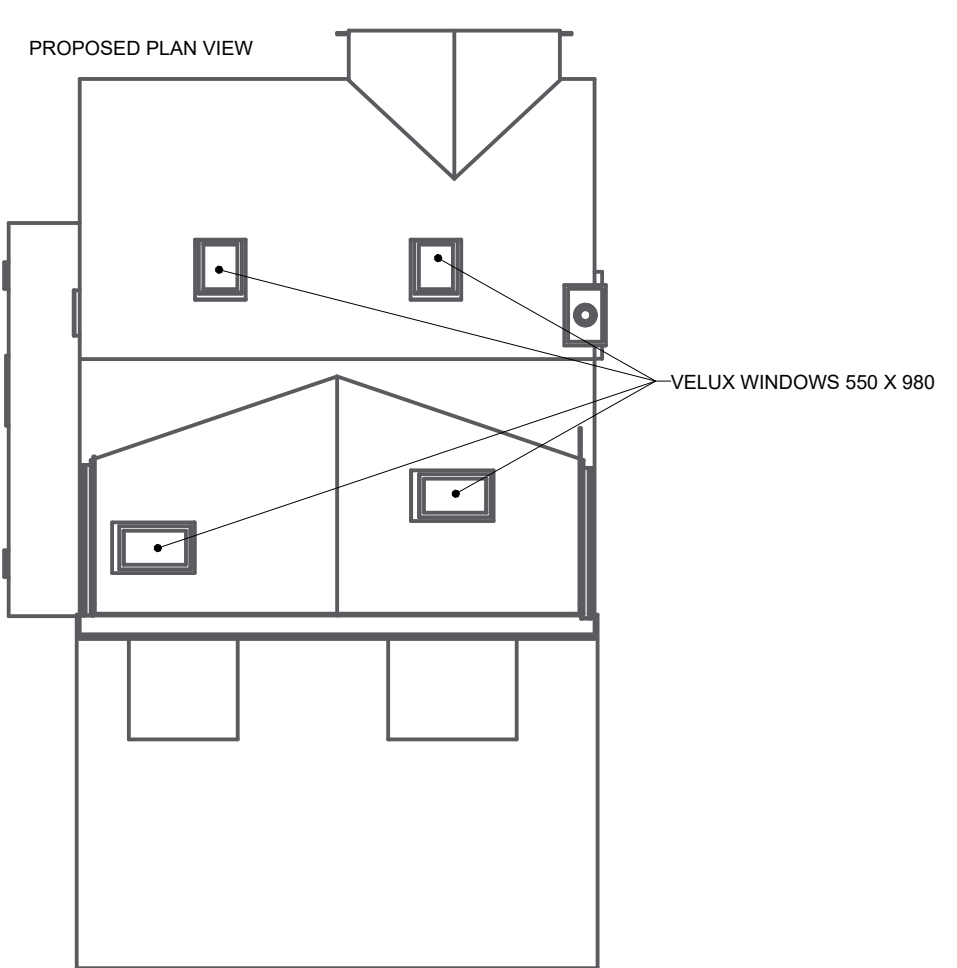


PROPOSED PLAN VIEW


SCALE 0.010

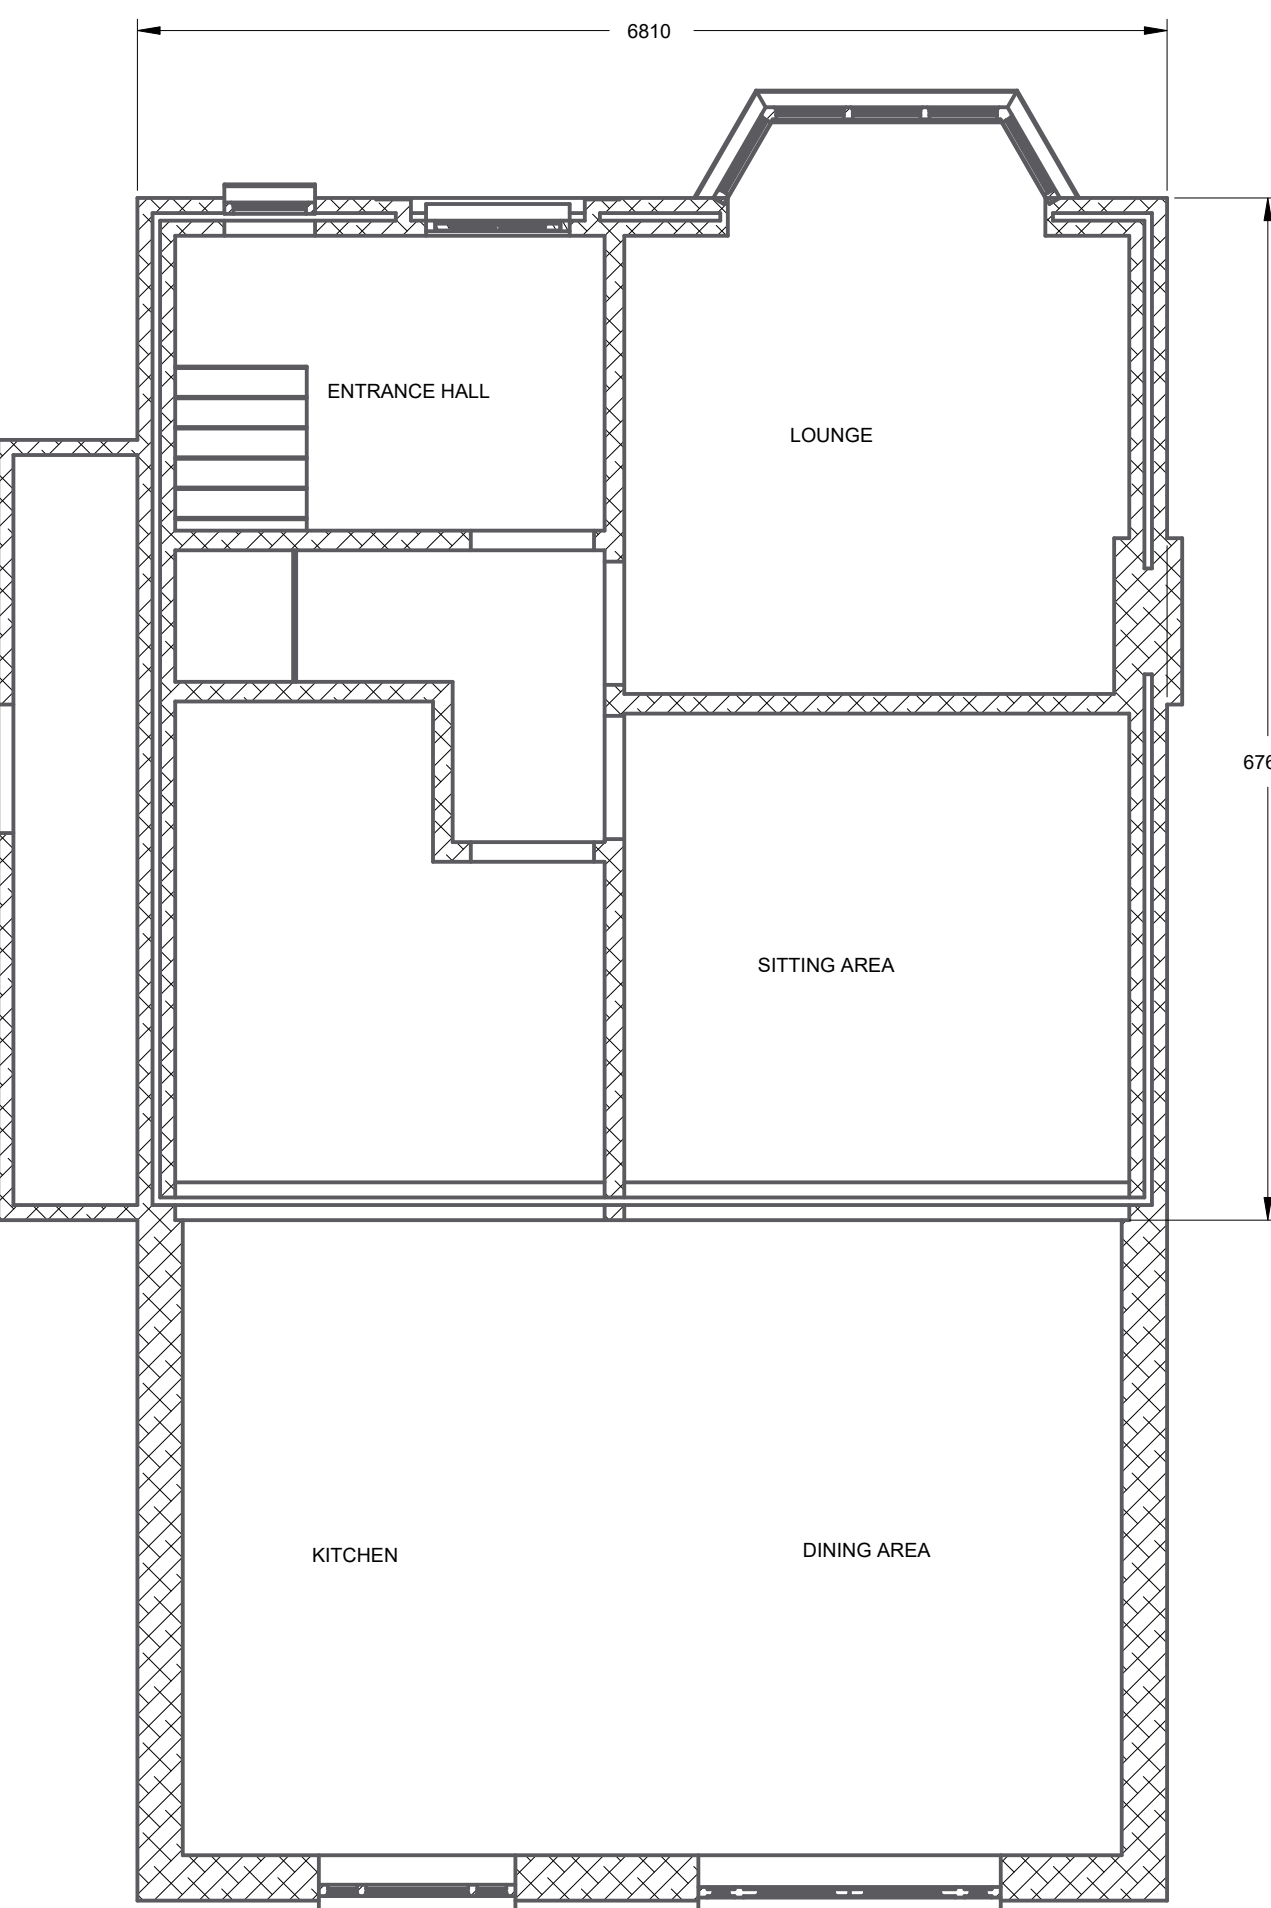

EXISTING GROUND FLOOR
NO CHANGE
SECTION A-A
SCALE 0.020

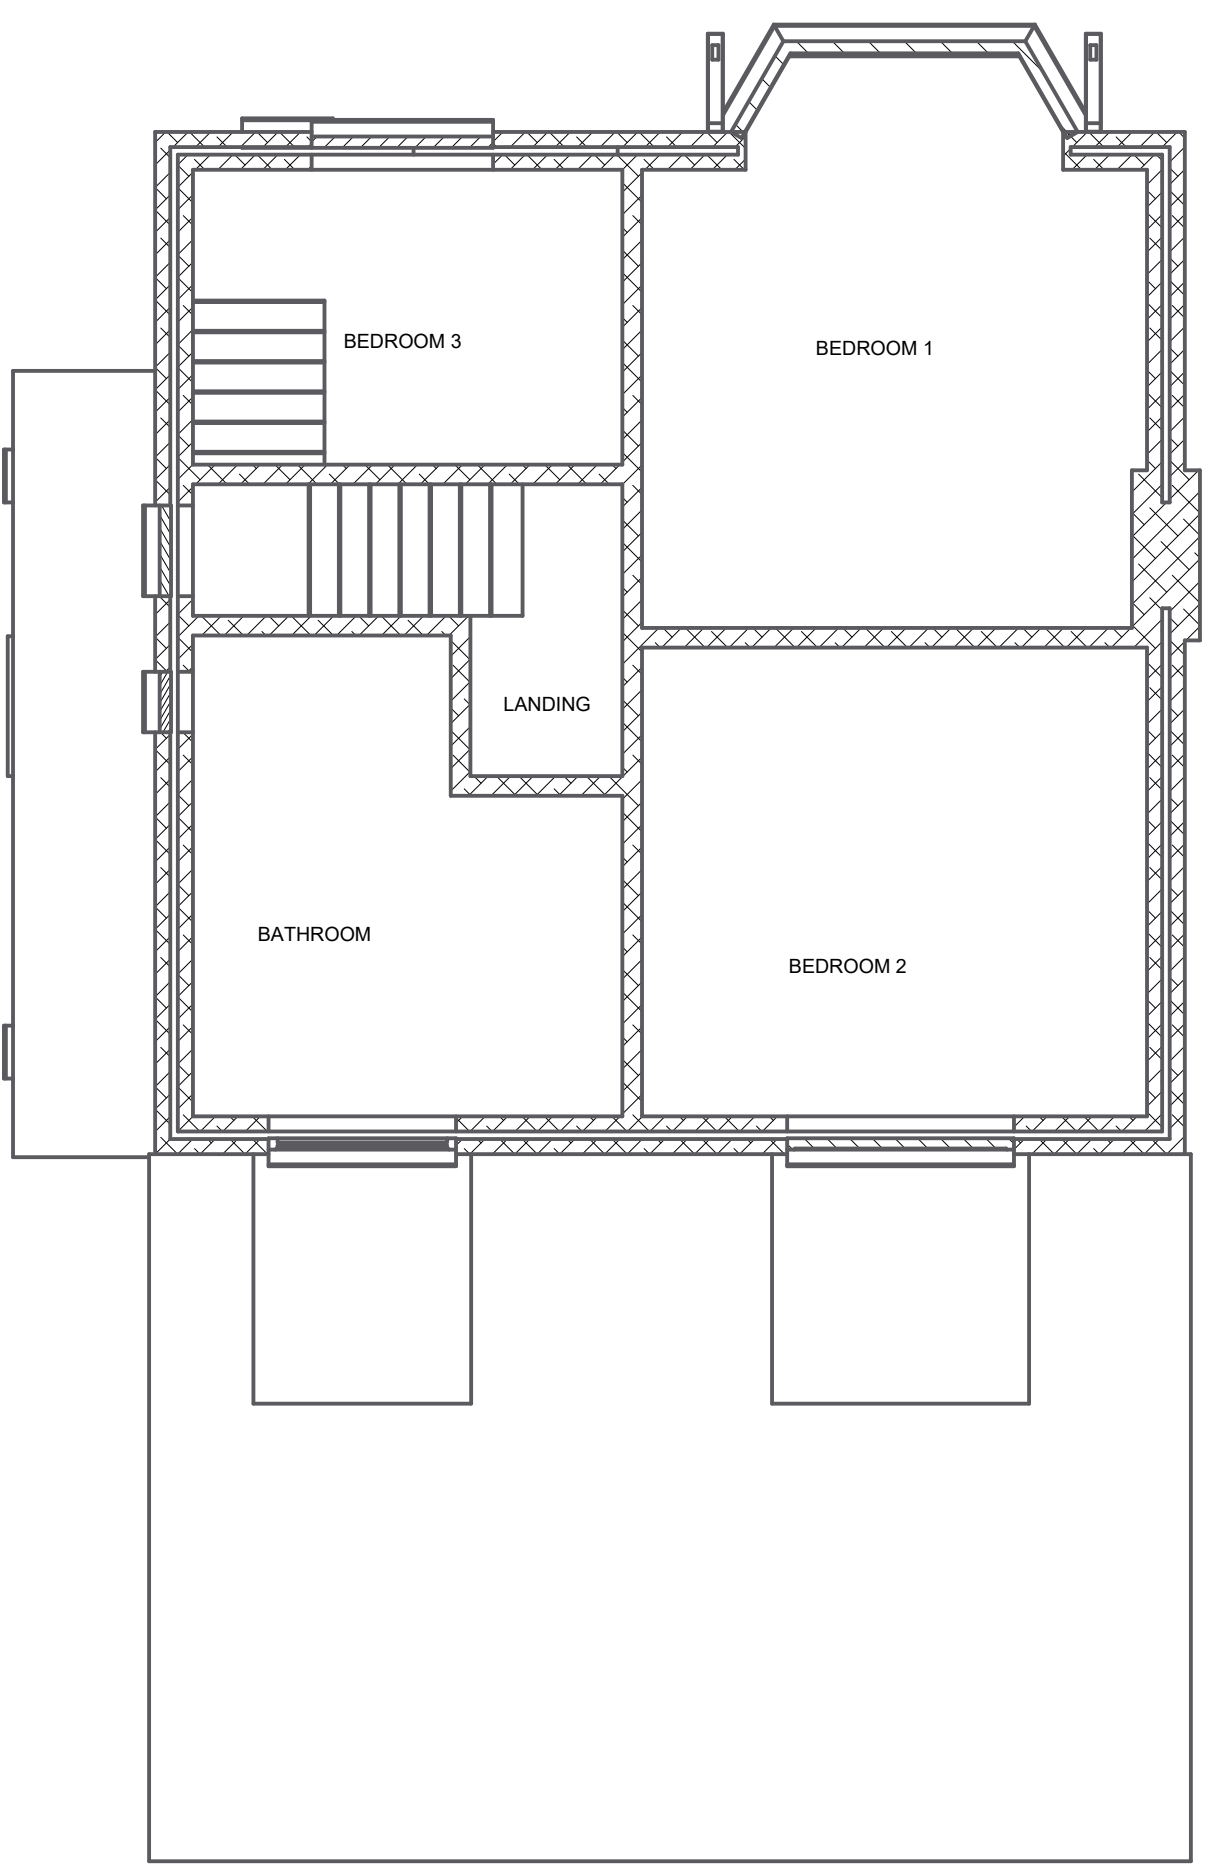

EXISTING FIRST FLOOR
NO CHANGE
SECTION B-B
SCALE 0.020

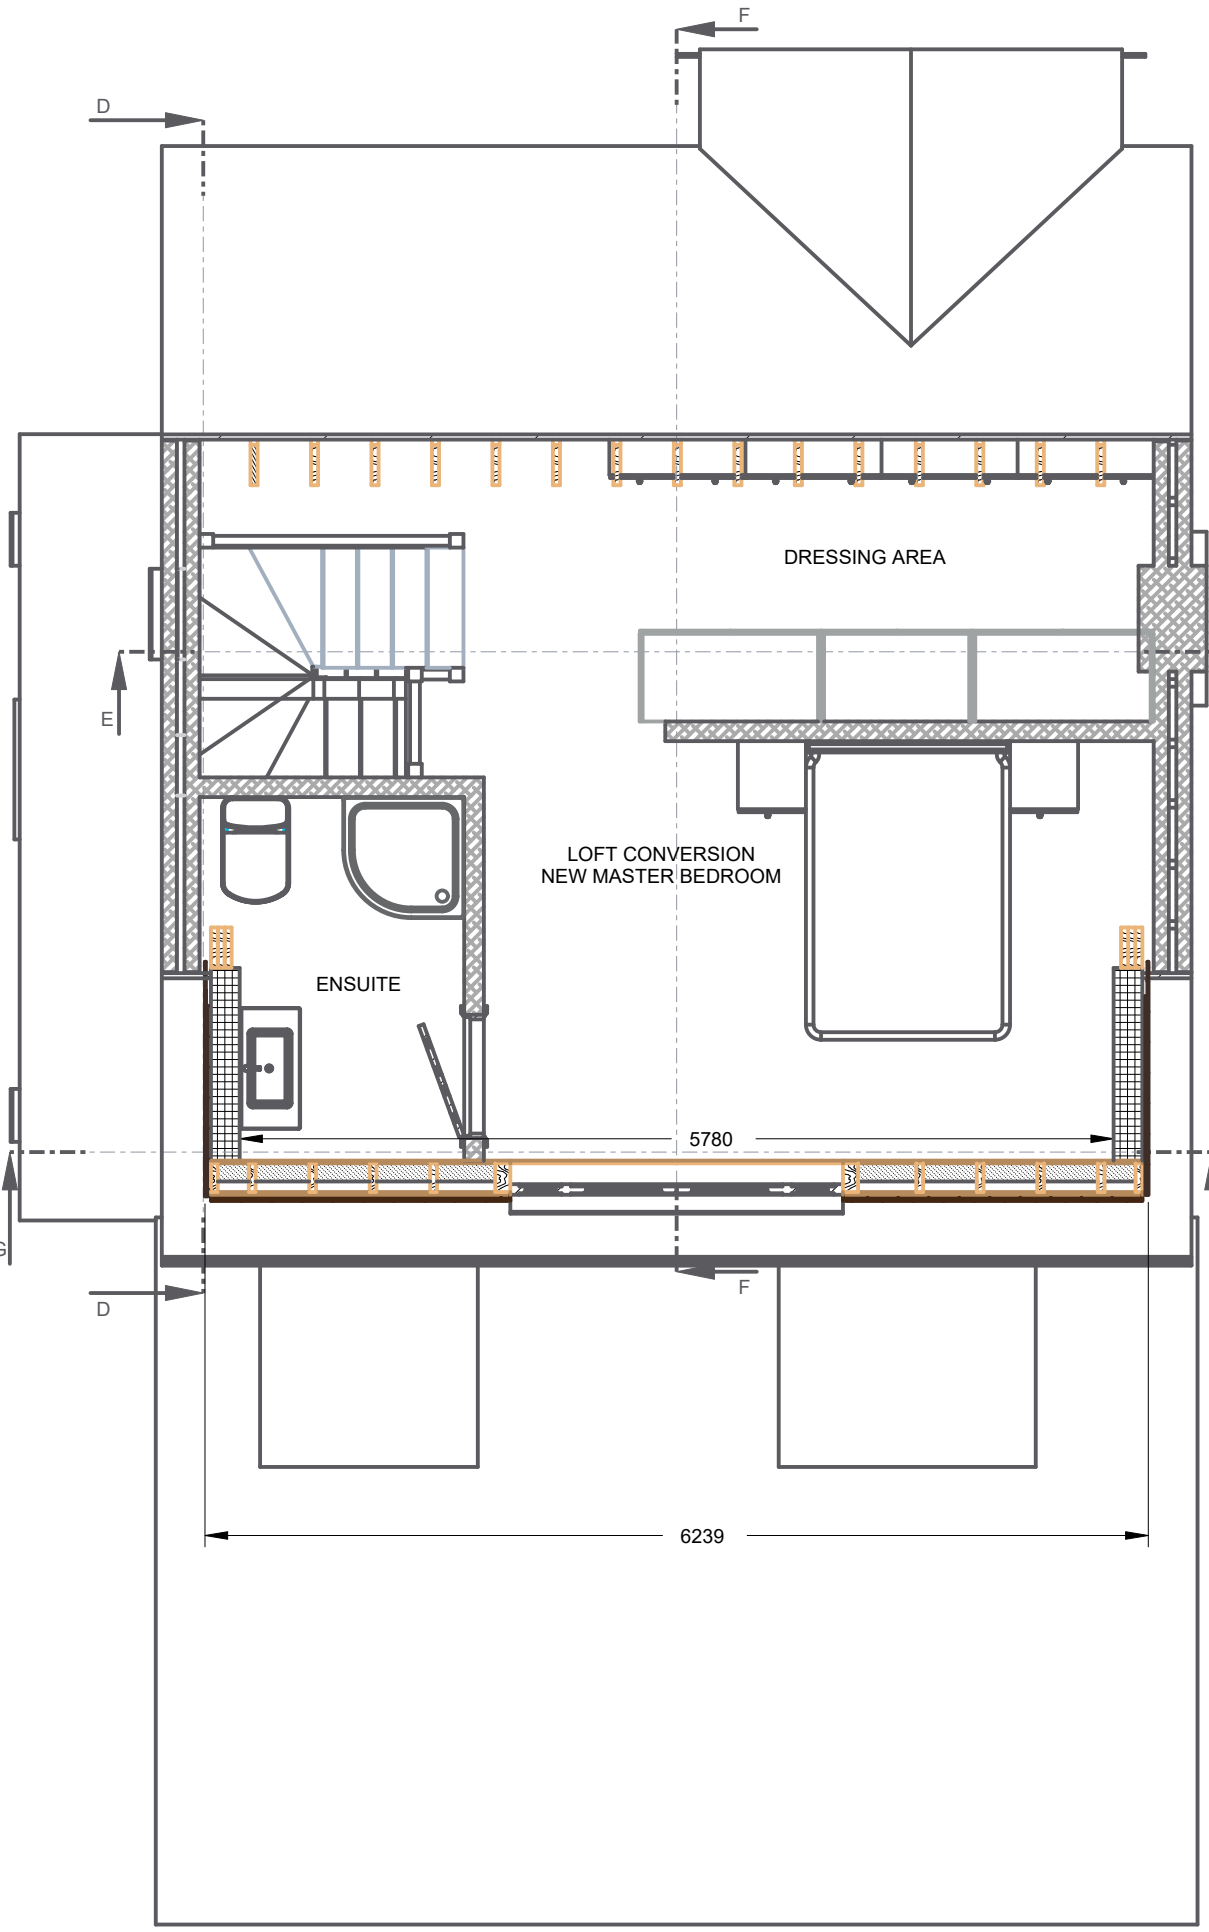

PROPOSED LOFT CONVERSION
FLOOR PLAN
SECTION C-C
SCALE 0.020

