



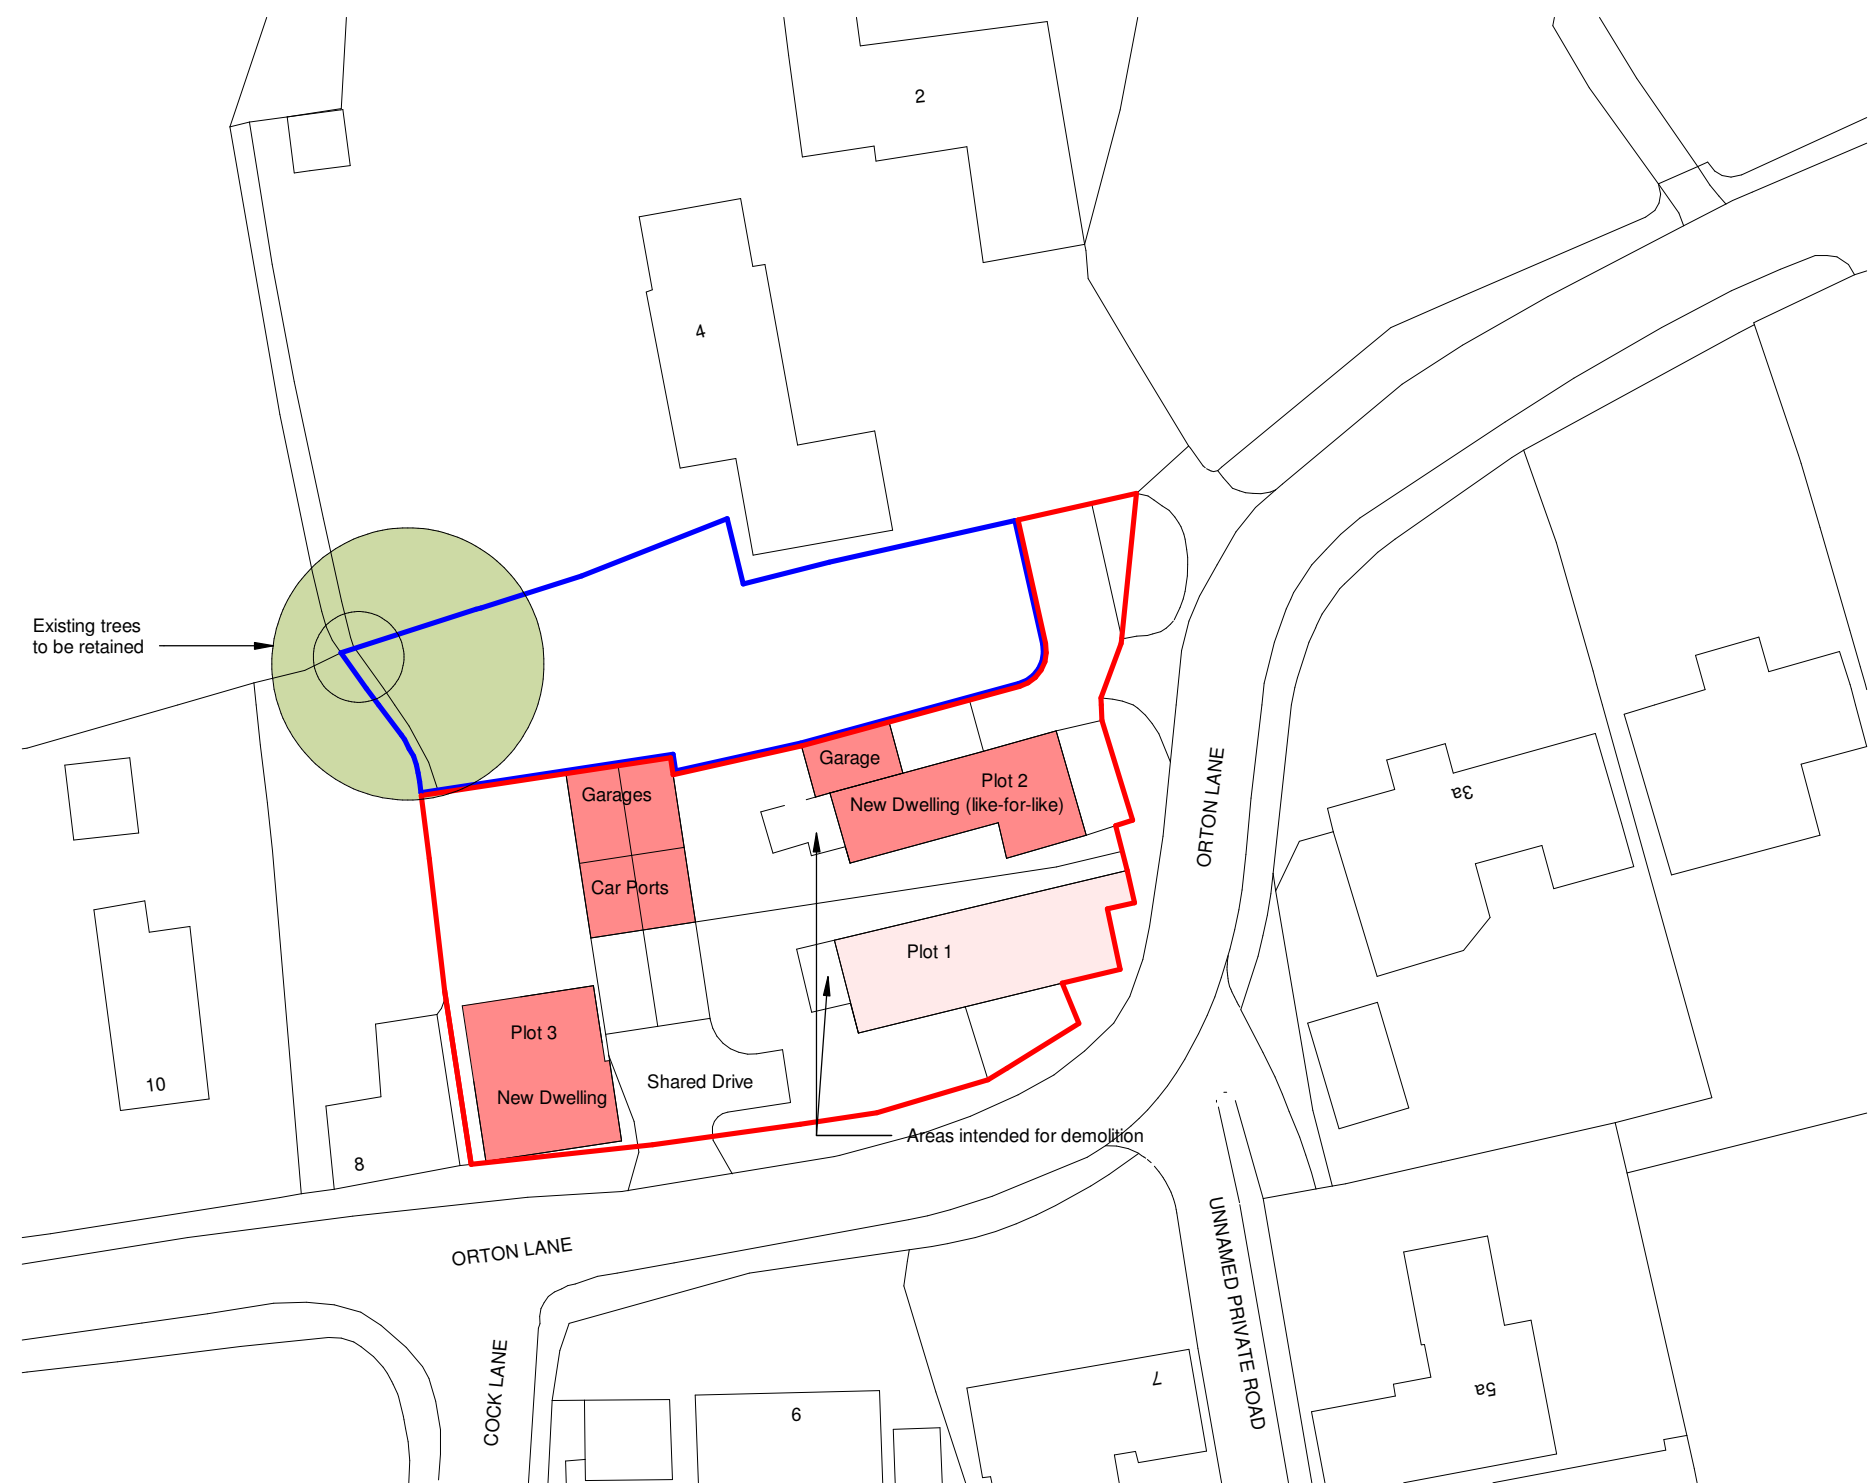


LEGEND:

- Site Boundary
- Additional Ownership Boundary
- Proposed Conversion
- Proposed New Dwelling and Garages

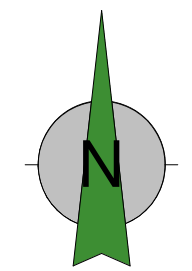

BLOCK PLAN, SCALE 1:500

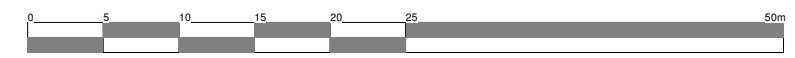

19 Station Road
 Hinckley
 Leicestershire
 LE10 1AW

Tel: 01455 635 665
 Fax: 01455 618 971
www.hayward-architects.co.uk

Client	Forsythe Estates NJ Limited		
Project	Proposed Developmeent Land Adjacent former Moores Arms PH Norton Juxta Twycross		
Drawing	Proposed Block Plan		
Scale	1:500@A3	Sheet	A3
Date	April 2021	Author	CB
		Checked by	LW
Job No.	19/116	Drawing No.	05c
Drawing Status	PLANNING		

Rev.	Date	Description	By	Ckd
A	03.08.21	Plot 2. correct colour	CB	
B	15.10.21	RLB updated. T1 added	CB	
C	14.05.24	Plot 3 amended	ZLM	

THE COPYRIGHT OF THIS DRAWING IS VESTED IN HAYWARD ARCHITECTS LTD.
 REPRODUCTION IN ANY FORM, EITHER IN WHOLE OR IN PART IS FORBIDDEN
 WITHOUT THE PRIOR WRITTEN PERMISSION
 OF THE COPYRIGHT HOLDER. DO NOT SCALE FROM DRAWING AND ONLY
 FIGURED DIMENSIONS ARE TO BE USED