



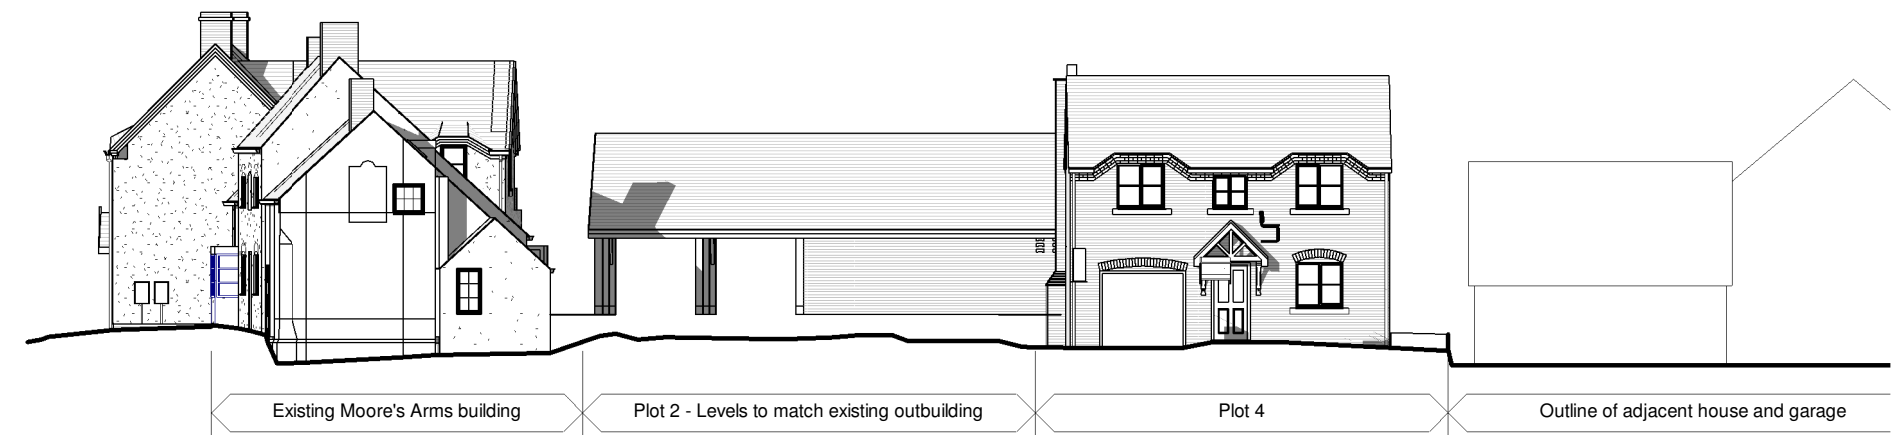

East facing elevation

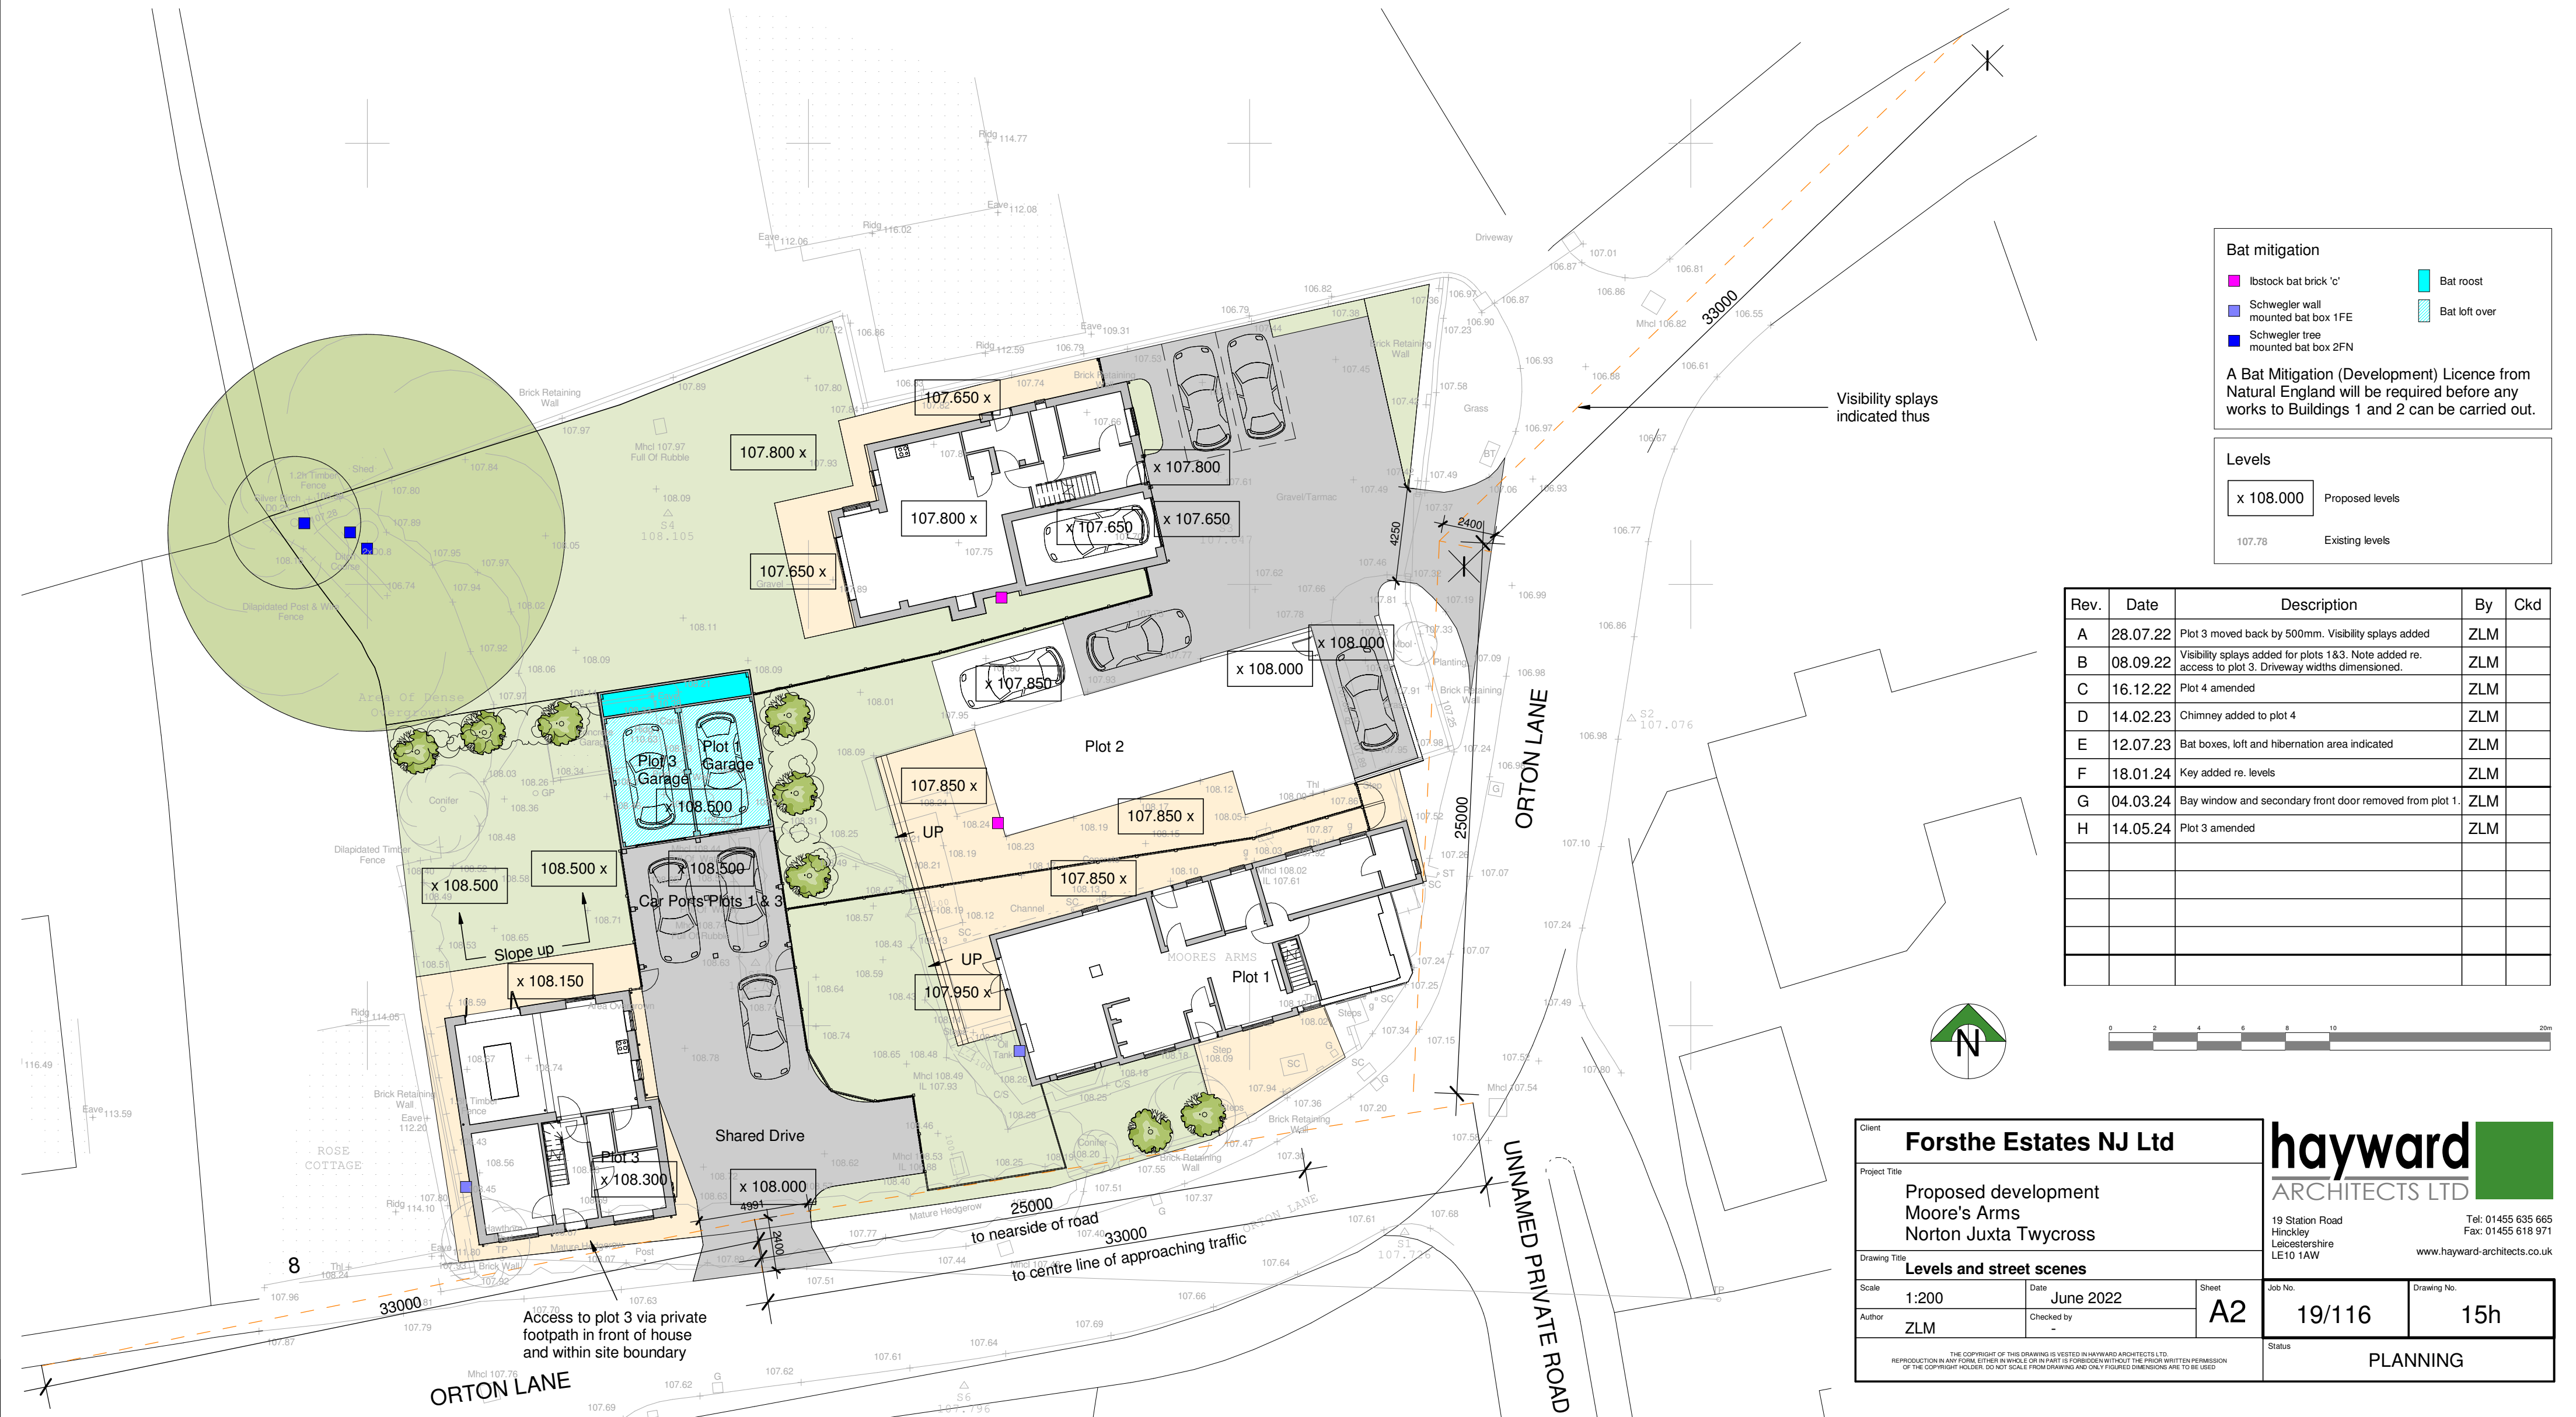

Rev.	Date	Description	By	Ckd
A	28.07.22	Plot 3 moved back by 500mm. Visibility splays added	ZLM	
B	08.09.22	Visibility splays added for plots 1&3. Note added re. access to plot 3. Driveway widths dimensioned.	ZLM	
C	16.12.22	Plot 4 amended	ZLM	
D	14.02.23	Chimney added to plot 4	ZLM	
E	12.07.23	Bat boxes, loft and hibernation area indicated	ZLM	
F	18.01.24	Key added re. levels	ZLM	
G	04.03.24	Bay window and secondary front door removed from plot 1.	ZLM	
H	14.05.24	Plot 3 amended	ZLM	

Client Forsthe Estates NJ Ltd			
Project Title Proposed development Moore's Arms Norton Juxta Twysock		19 Station Road Hinckley Leicestershire LE10 1AW Tel: 01455 635 665 Fax: 01455 618 971 www.hayward-architects.co.uk	
Drawing Title Levels and street scenes			
Scale 1:200	Date June 2022	Sheet A2	Job No. 19/116
Author ZLM	Checked by -		Drawing No. 15h
THE COPYRIGHT OF THIS DRAWING IS VESTED IN HAYWARD ARCHITECTS LTD. REPRODUCTION IN ANY FORM, EITHER IN WHOLE OR IN PART IS FORBIDDEN UNLESS THE PRIOR WRITTEN PERMISSION OF THE COPYRIGHT HOLDER, DOES NOT SCALE FROM DRAWINGS AND ONLY FIGURED DIMENSIONS ARE TO BE USED			Status PLANNING