

Location Plan Notes
1. Property perimeter outlined in red.
2. Shared access driveway.

134 Kirkby Road Barwell LE9 8FN UK
T: +44 (0)1455 446521 F: +44 (0)1455 446521
E: admin@thedesignsocial.com


GENERAL DRAWING NOTES

© This drawing is not to be shown to any Third Party unless agreed by The Design Social.

This drawing shows 'design intent' only.
It is the responsibility of the appointed contractor to finalise development, using specialists approved by The Design Social, & produce detailed working drawings.
ALL working drawings to be approved by The Design Social prior to manufacture.

REV.	DATE	NOTES	REV. BY
------	------	-------	---------

Dave Lock				
Lychgate House Farm, Lychgate Lane, Aston Flamville, Hinckley, LE10 3AQ				
Location Plan				
AUTHOR	L.R.	DATE	06/05/2024	APPROVED
				D.L.
SCALE	1:1250 @ A3	READ WITH	0337 (A) GA 001	
DRAWING No.	0337	(A)	GA	001
Project No.		Type	Area	Number
DRAWING STATUS	For Approval			

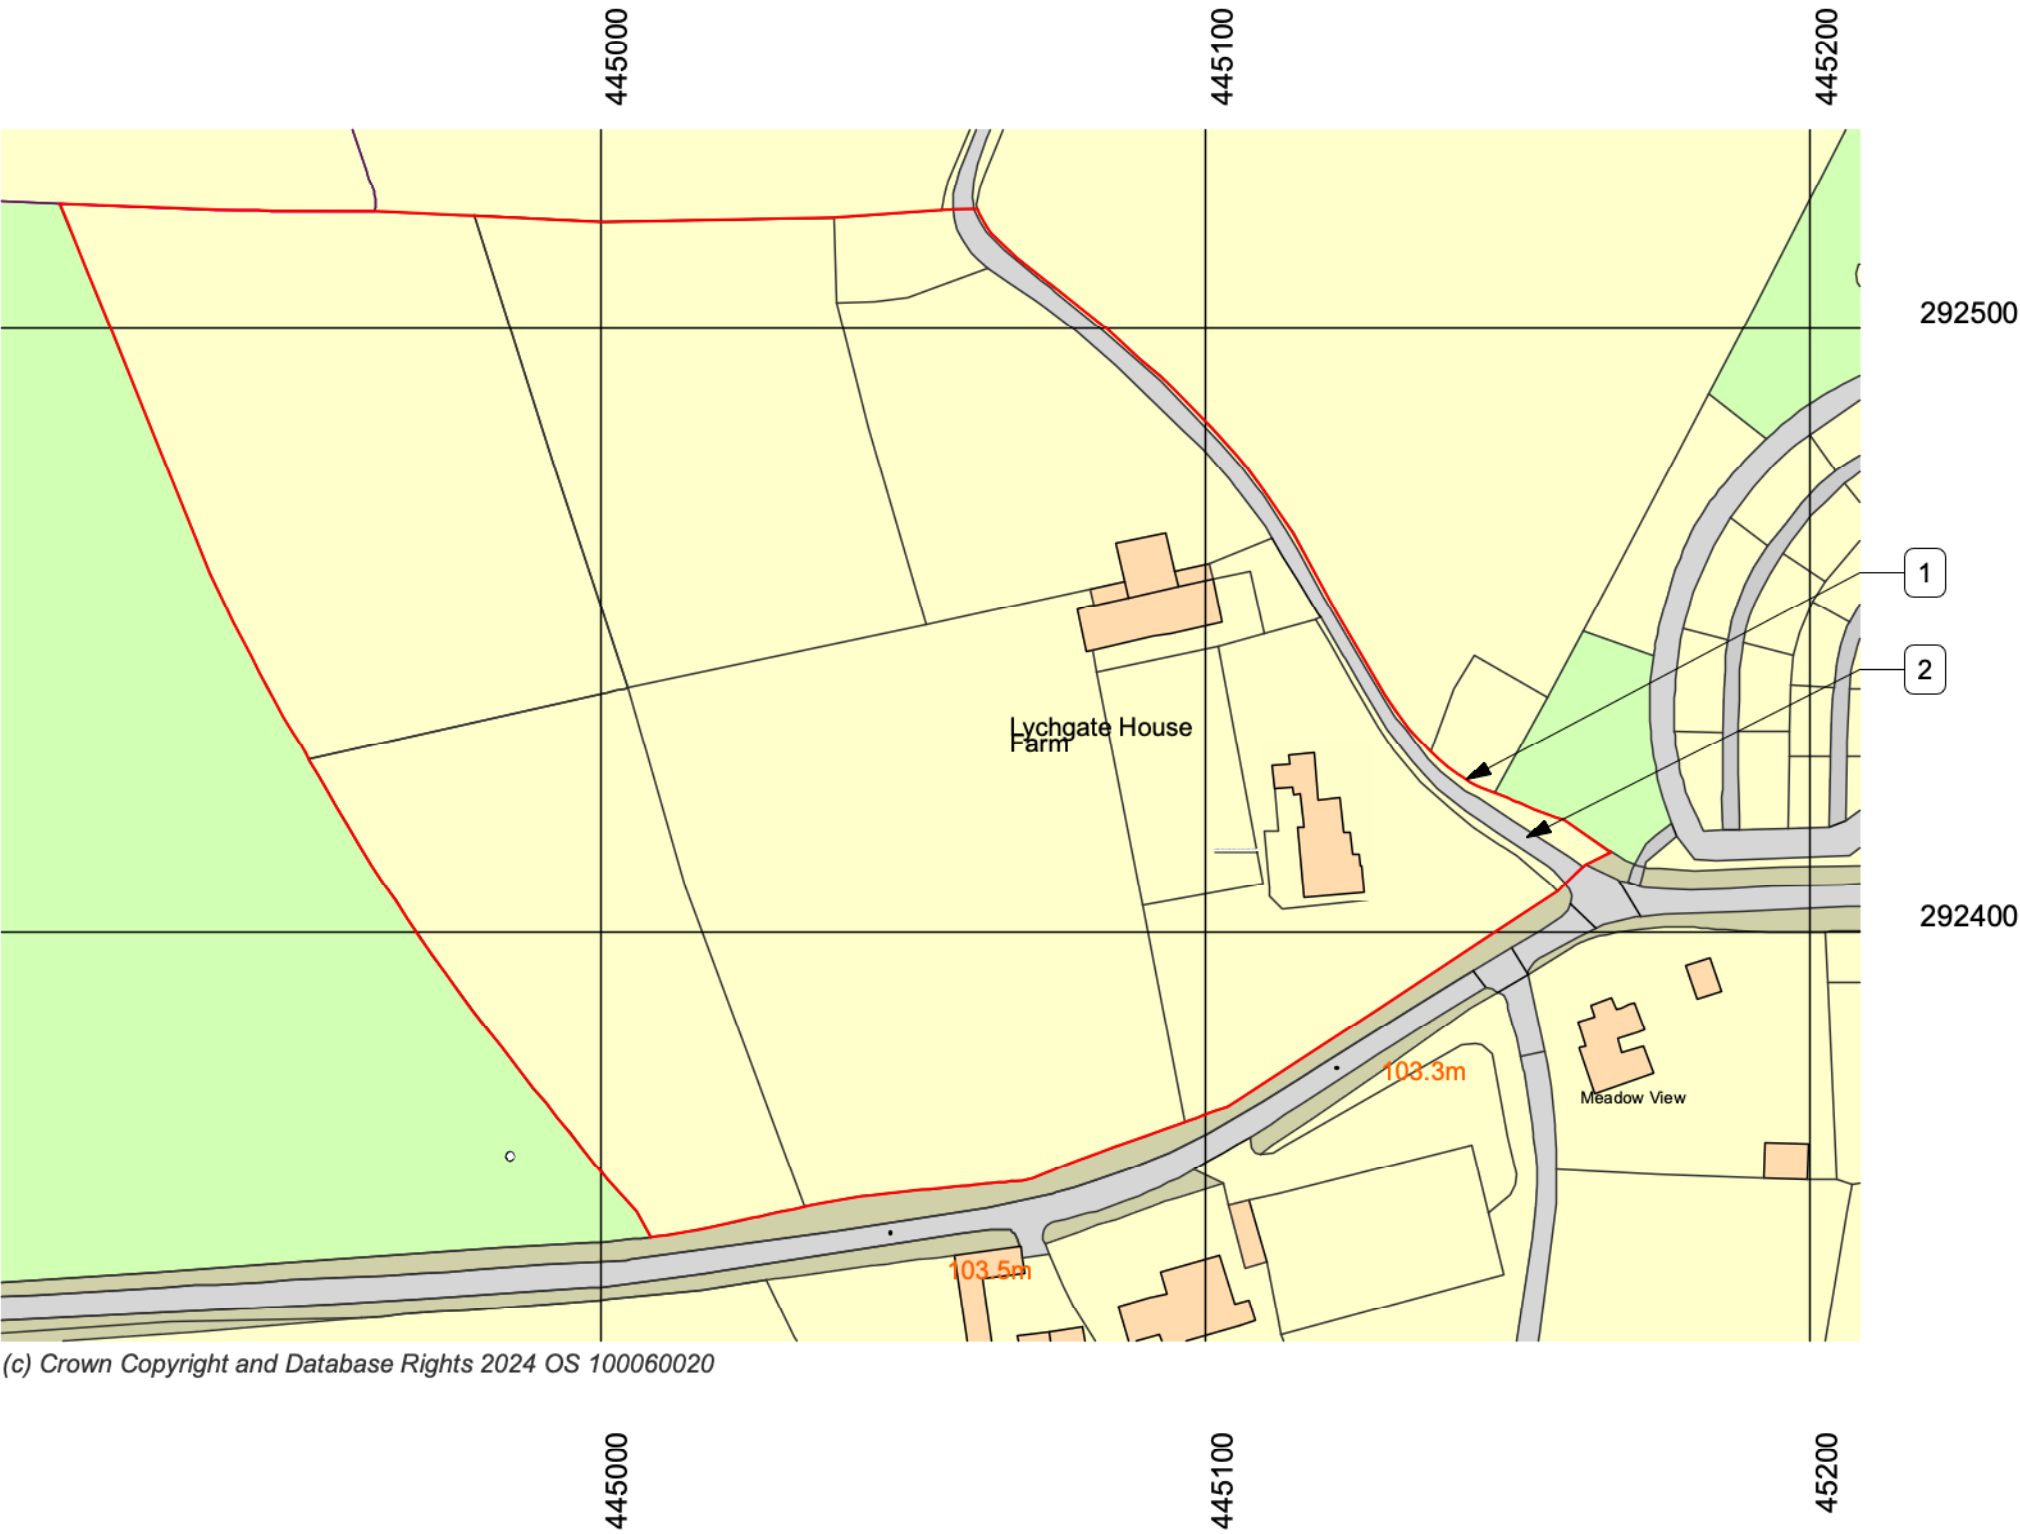

(c) Crown Copyright and Database Rights 2024 OS 100060020

1 Location Plan
Scale: 1:1250

