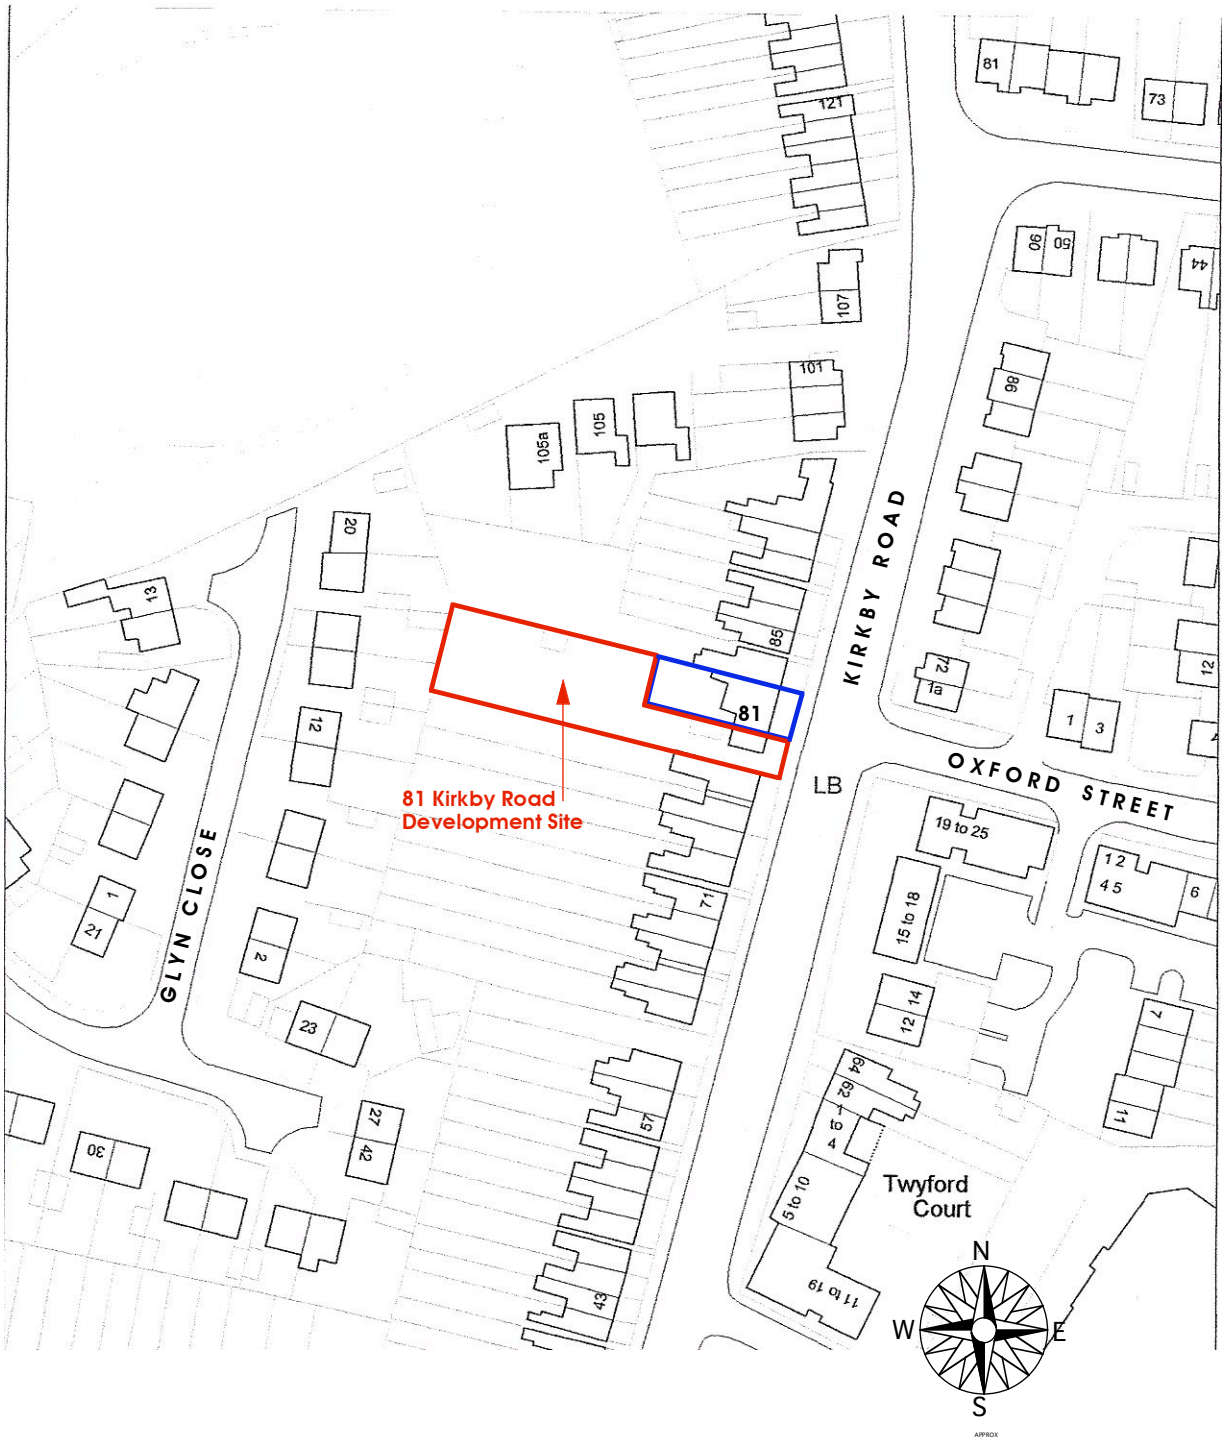

drawing title

LOCATION PLAN

project title

Proposed Residential Development
81 Kirkby Road Barwell Leics. LE9 8FP for
The Breson Partnership Ltd

scale	1:1250	date	12.05.10

peter thompson adt ltd
architectural design & technology

Providence House 49 Leicester Road
Broughton Astley Leics. LE9 6QE
tel: 01455 284921
email: mail@peterthompsonadt.co.uk web:peterthompsonadt.co.uk