


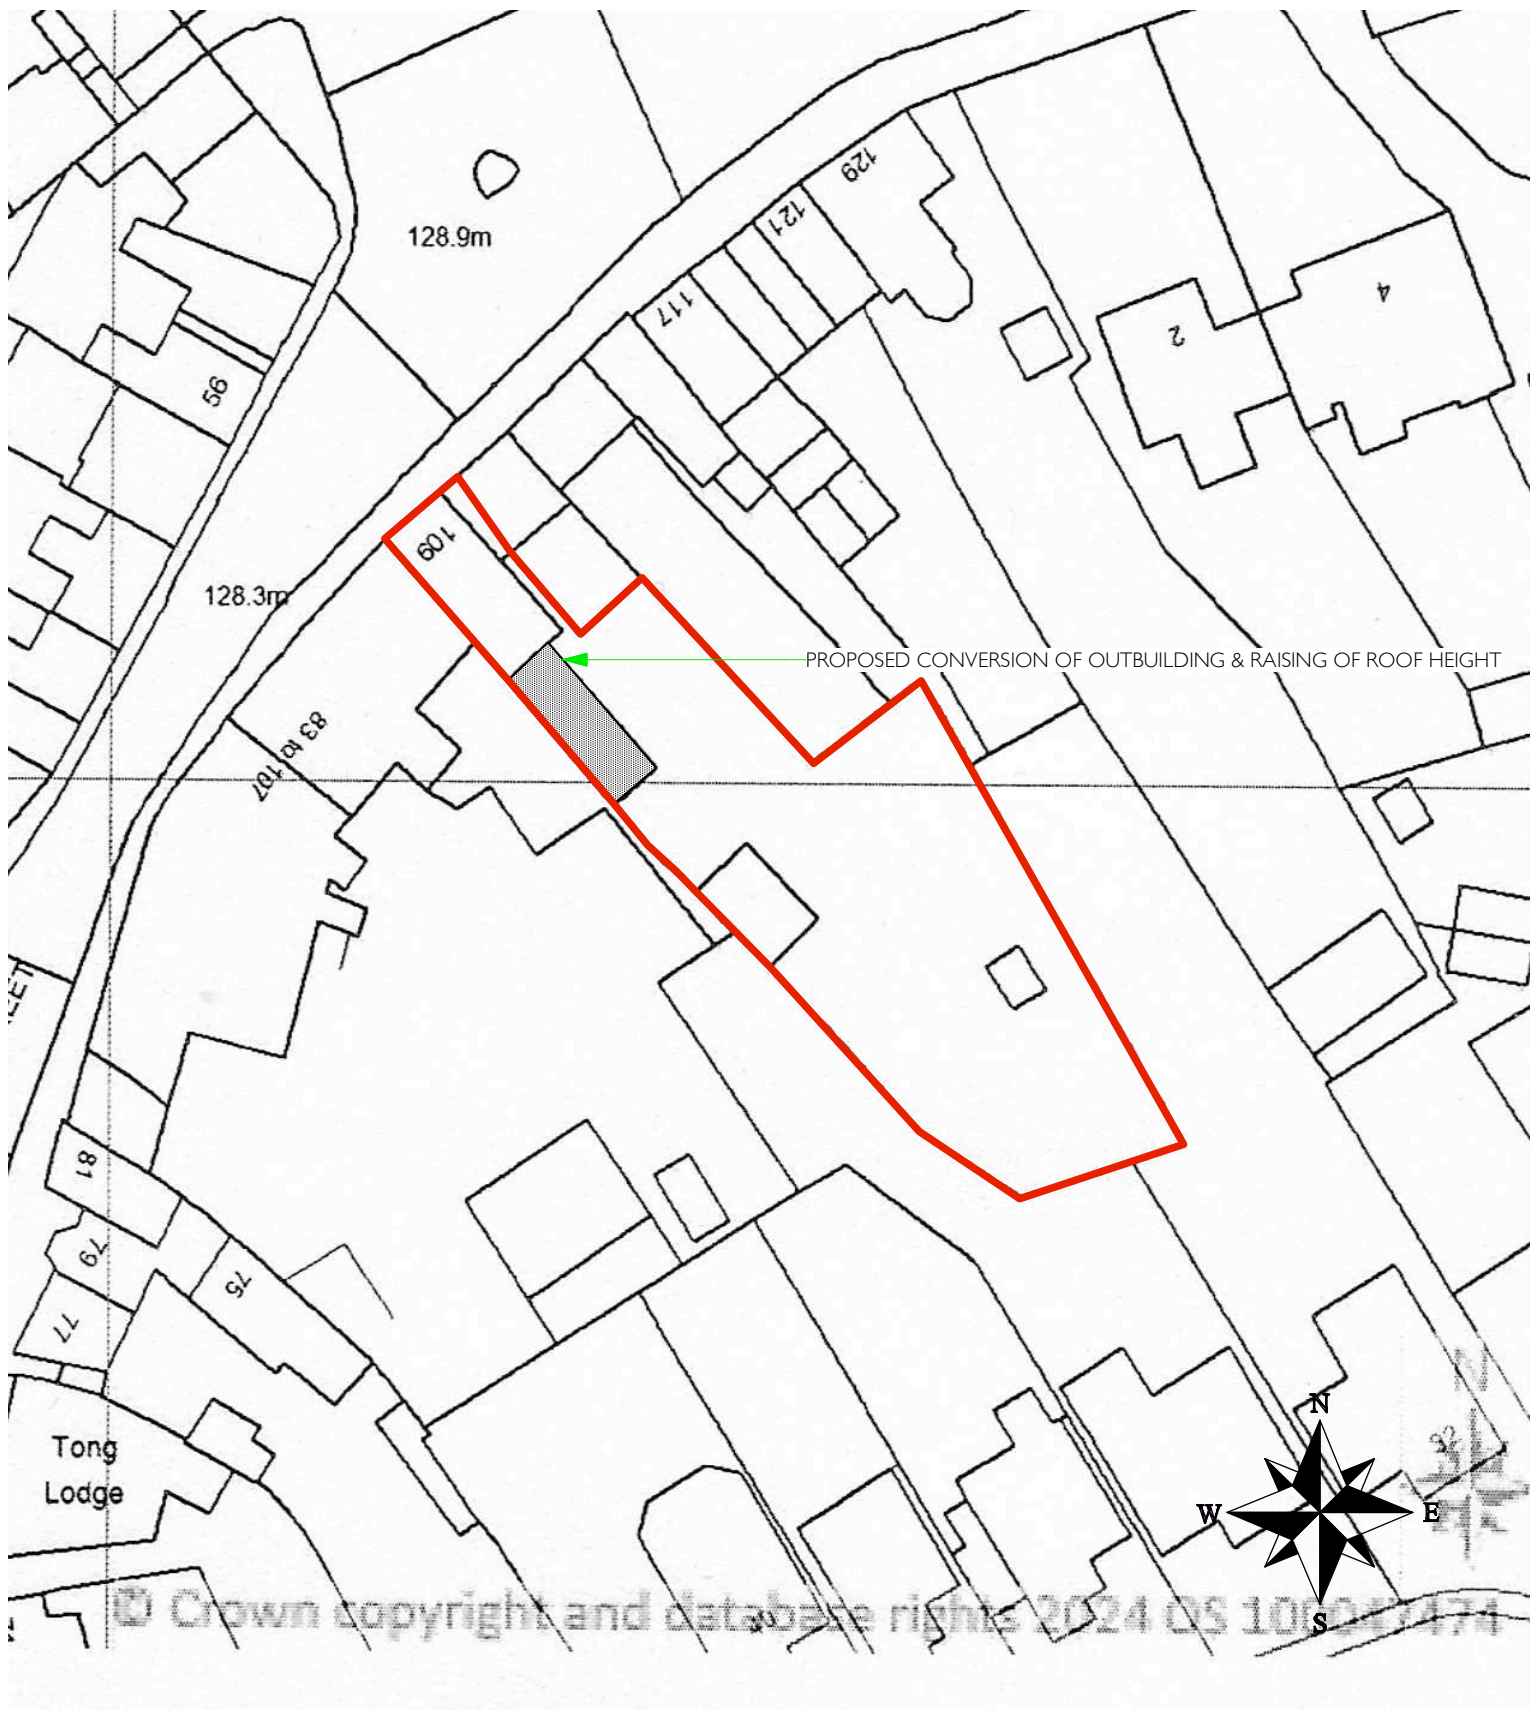

DRAWING TITLE	BLOCK PLAN			PETER THOMPSON ARCHITECTURAL SERVICES T 01455 284921 E MAIL@PETERTHOMPSONADT.CO.UK W PETERTHOMPSONADT.CO.UK A PROVIDENCE HOUSE 49 LEICESTER RD BROUGHTON ASTLEY LEICESTERSHIRE LE9 6QE				
PROJECT TITLE	PROPOSED CONVERSION OF OUTBUILDING TO HABITABLE ROOMS & RAISING THE ROOF HEIGHT OF THE OUTBUILDING 109 CHURCH STREET, BURBAGE, LEICS. LE10 2DB							
SCALE	1:500 @ A4	DATE	04.12.2024	0m10m20m30m40m				