
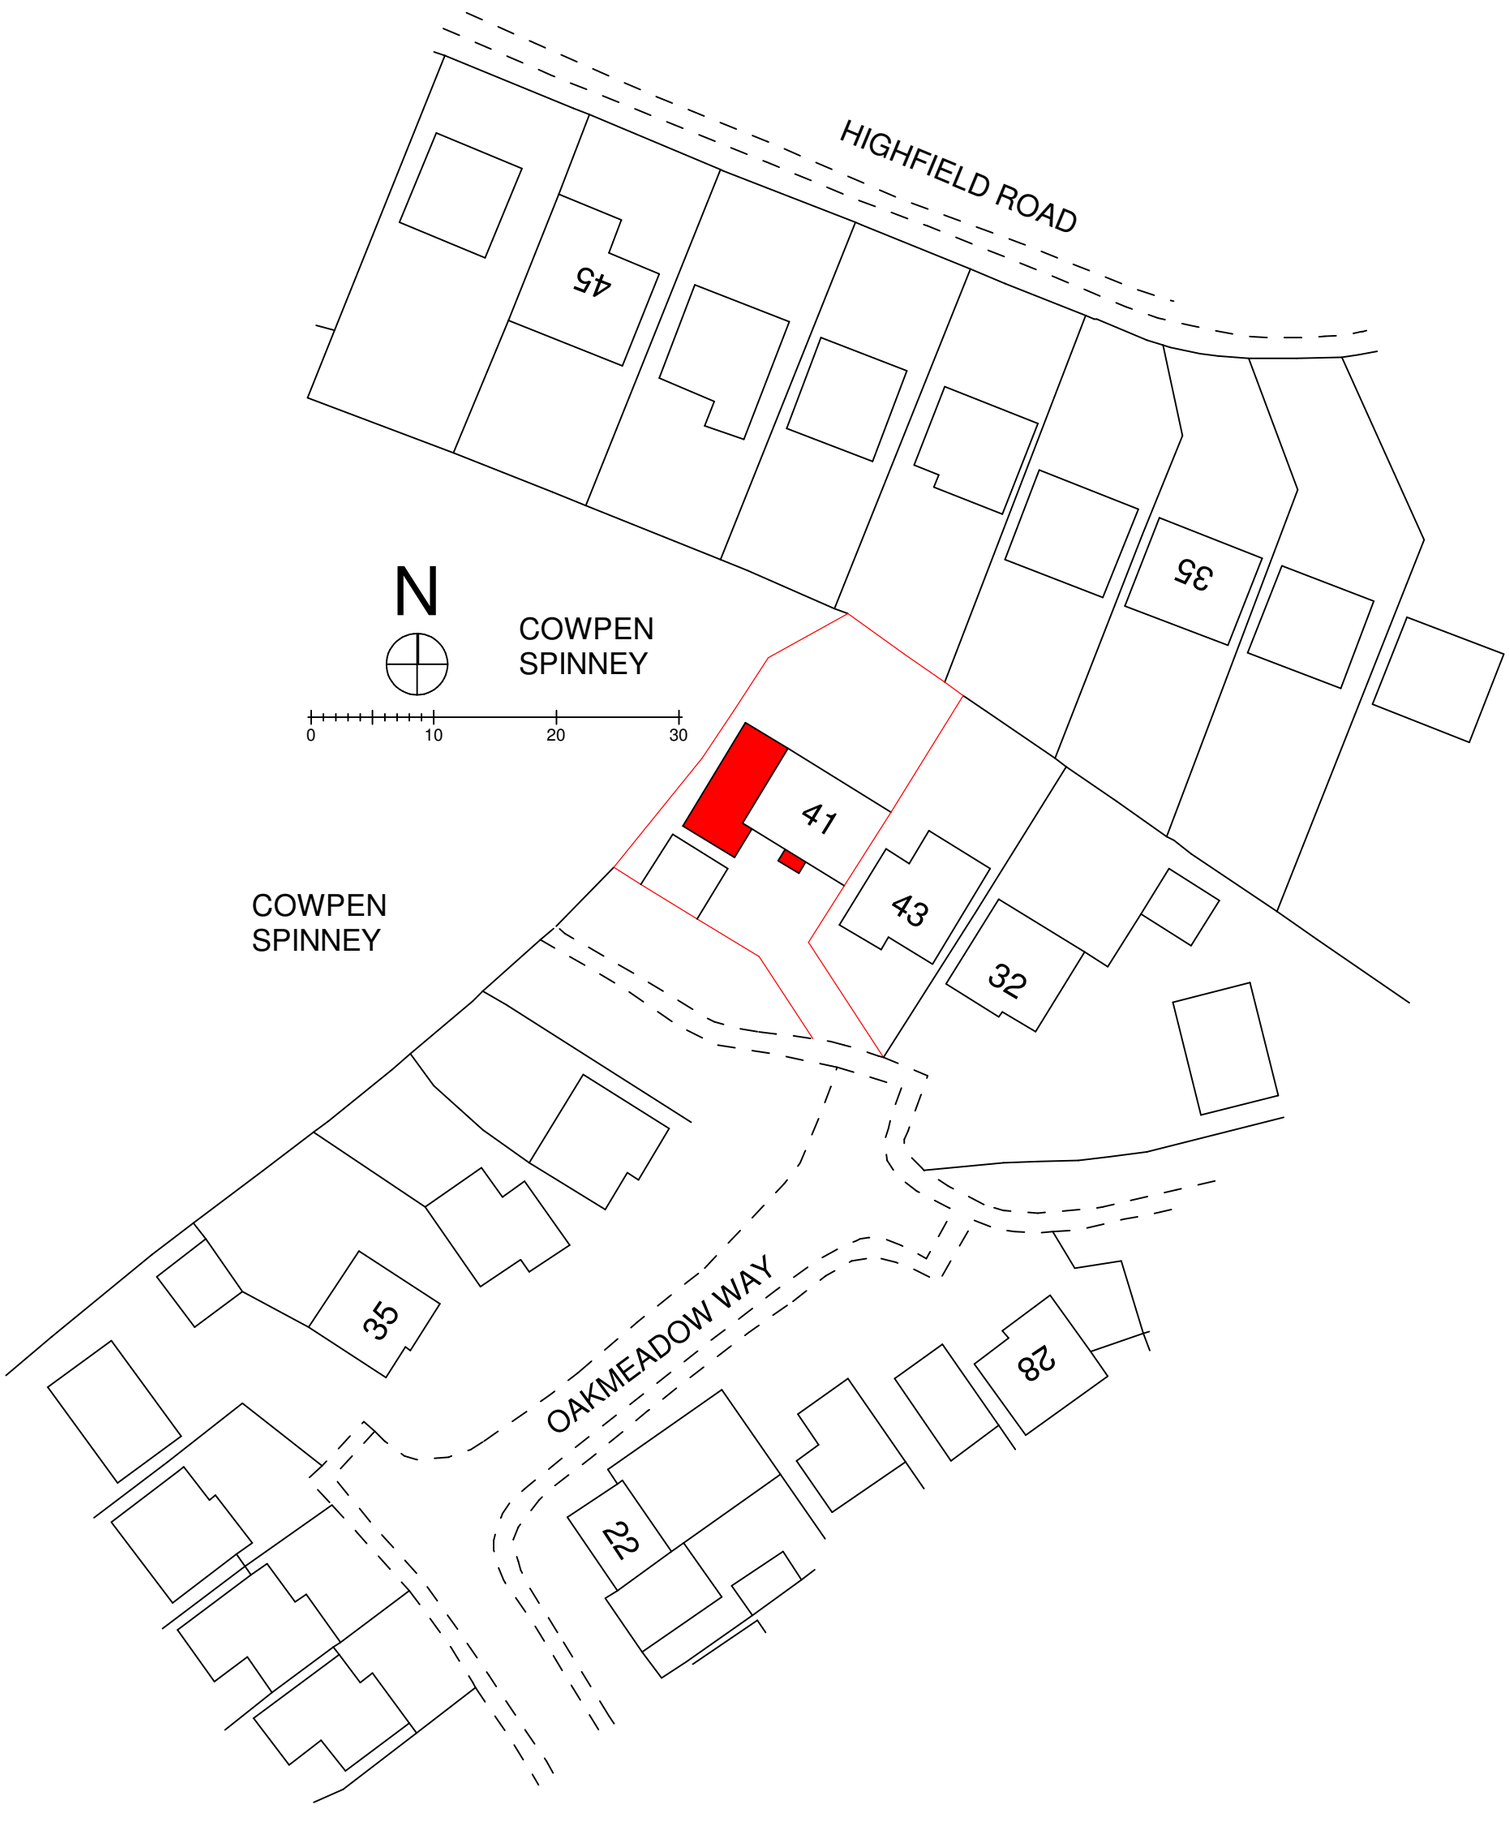


IT IS THE RESPONSIBILITY OF THE CLIENT TO CHECK THAT THE PLAN DOES NOT CONTRAVENE OR AFFECT COVENANTS OR ENCROACH ANY BOUNDARIES. IT IS NOT THE RESPONSIBILTY OF 'THE DRAWING ROOM' TO CHECK ANY MATTERS RELATING TO LAND TITLE.

IT IS THE RESPONSIBILITY OF THE CLIENT TO ENSURE THAT ANY ISSUES RELATING TO THE PARTY WALL ACT ARE IMPLEMENTED AT THE RELEVANT STAGES

DO NOT SCALE FROM THIS DRAWING.
COPYRIGHT REMAINS PROPERTY OF MALCOLM A. GOODALL.
NO COPIES OF DRAWING TO BE TAKEN WITHOUT PERMISSION.

PERMISSION IS NOT GRANTED FOR THESE PLANS TO BE USED FOR THE PURPOSES OF OBTAINING BUILDING QUOTATIONS UNTIL RELEVANT APPROVALS HAVE BEEN GRANTED BY LOCAL AUTHORITY

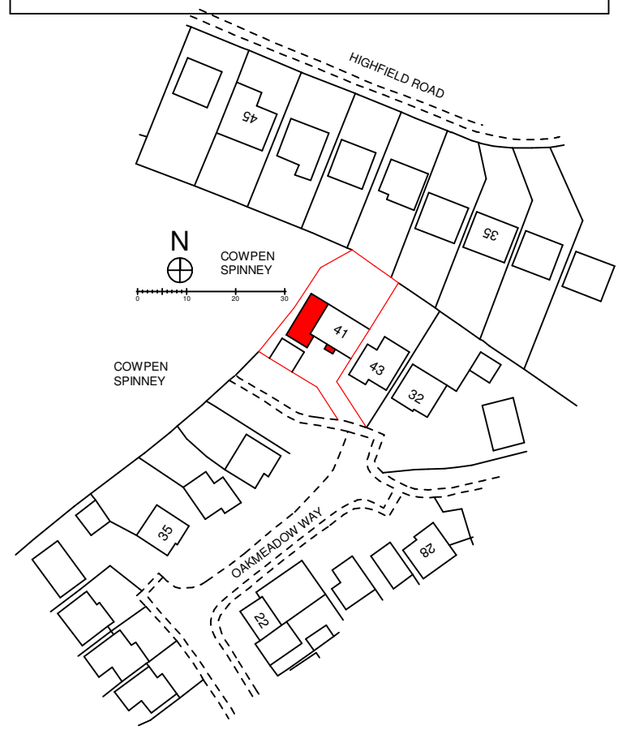

© The **DRAWING ROOM**
(ARCHITECTS) Ltd
Director MALCOLM A. GOODALL.
130 Moat Street, Wigston, Leicester. LE18 2GE.
tel:-(0116) 288 0111. fax:-(0116) 288 0222.
e-mail:- info@tdrarchitects.co.uk *web site:- www.tdrarchitects.co.uk*

Job Title:-
PROPOSED TWO STOREY SIDE EXTENSION TO:-
41 OAKMEADOW WAY GROBY LE6 0YN.

Client:-
Mr & Mrs N & S STOKES

Scale:- 1:500 & 1:1250

Date:- AUGUST 2007

Drawing Title:-	**Drawing No.**	**Rev**
SITE & LOCATION PLANS	1250-05-A3	