A1 Size
Use figured dimensions only

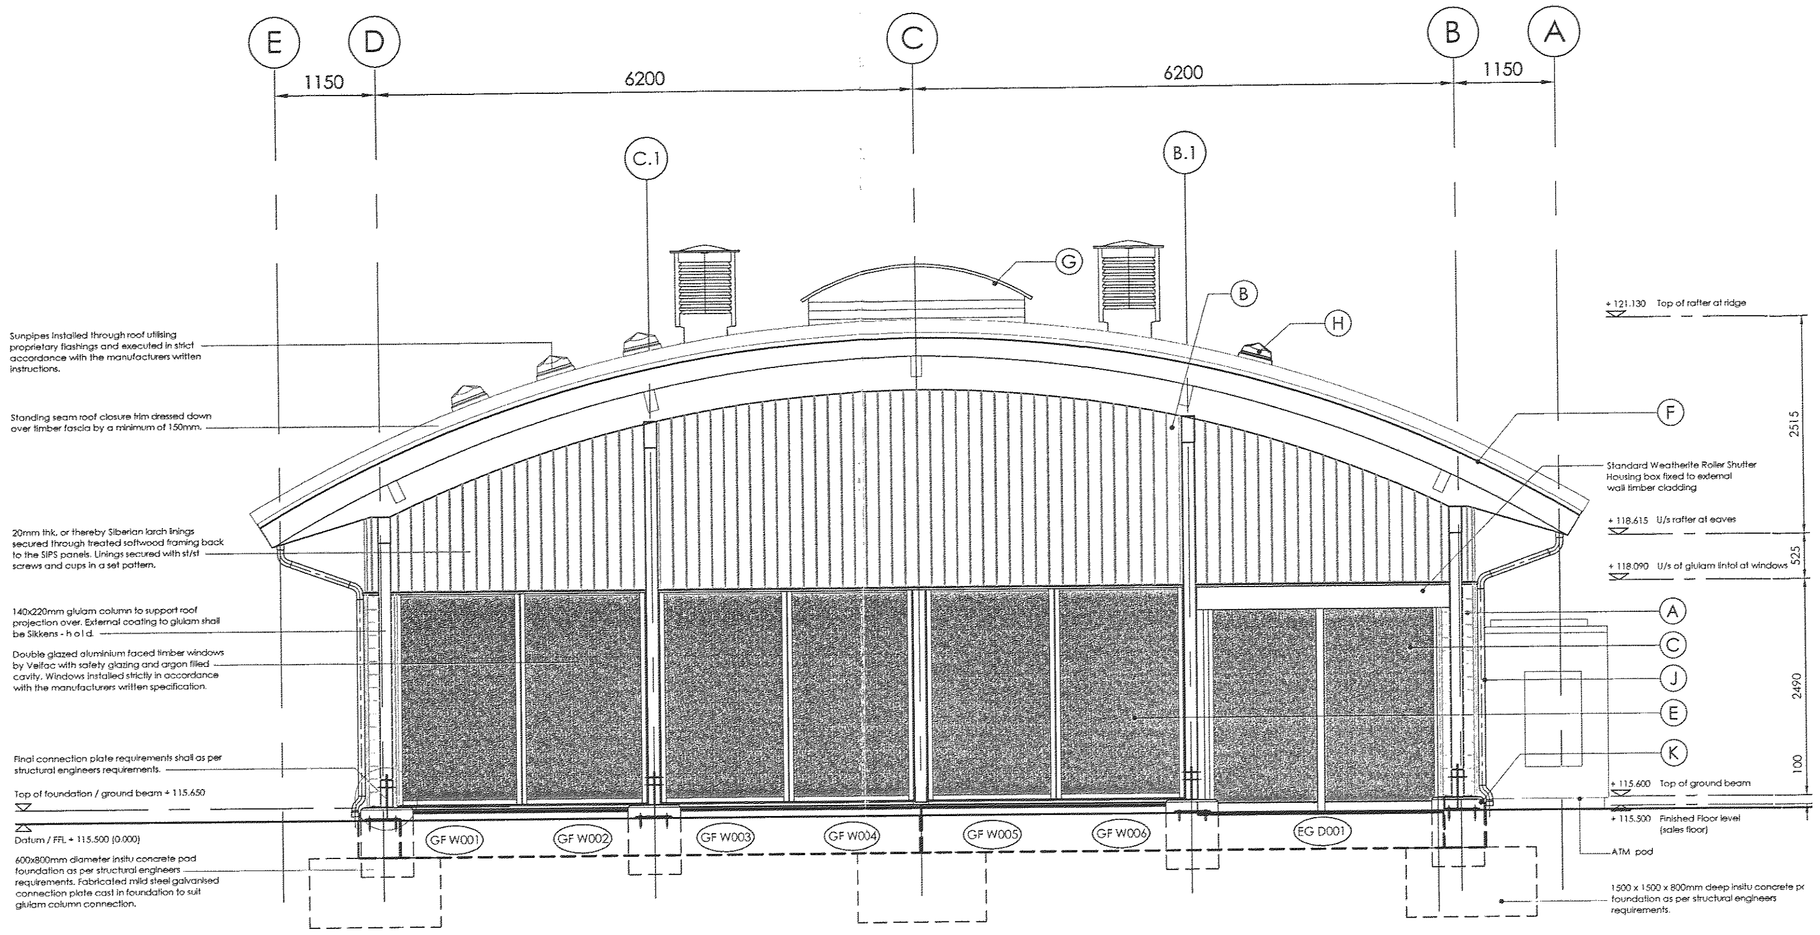

Front Elevation of Store

Scale 1:50

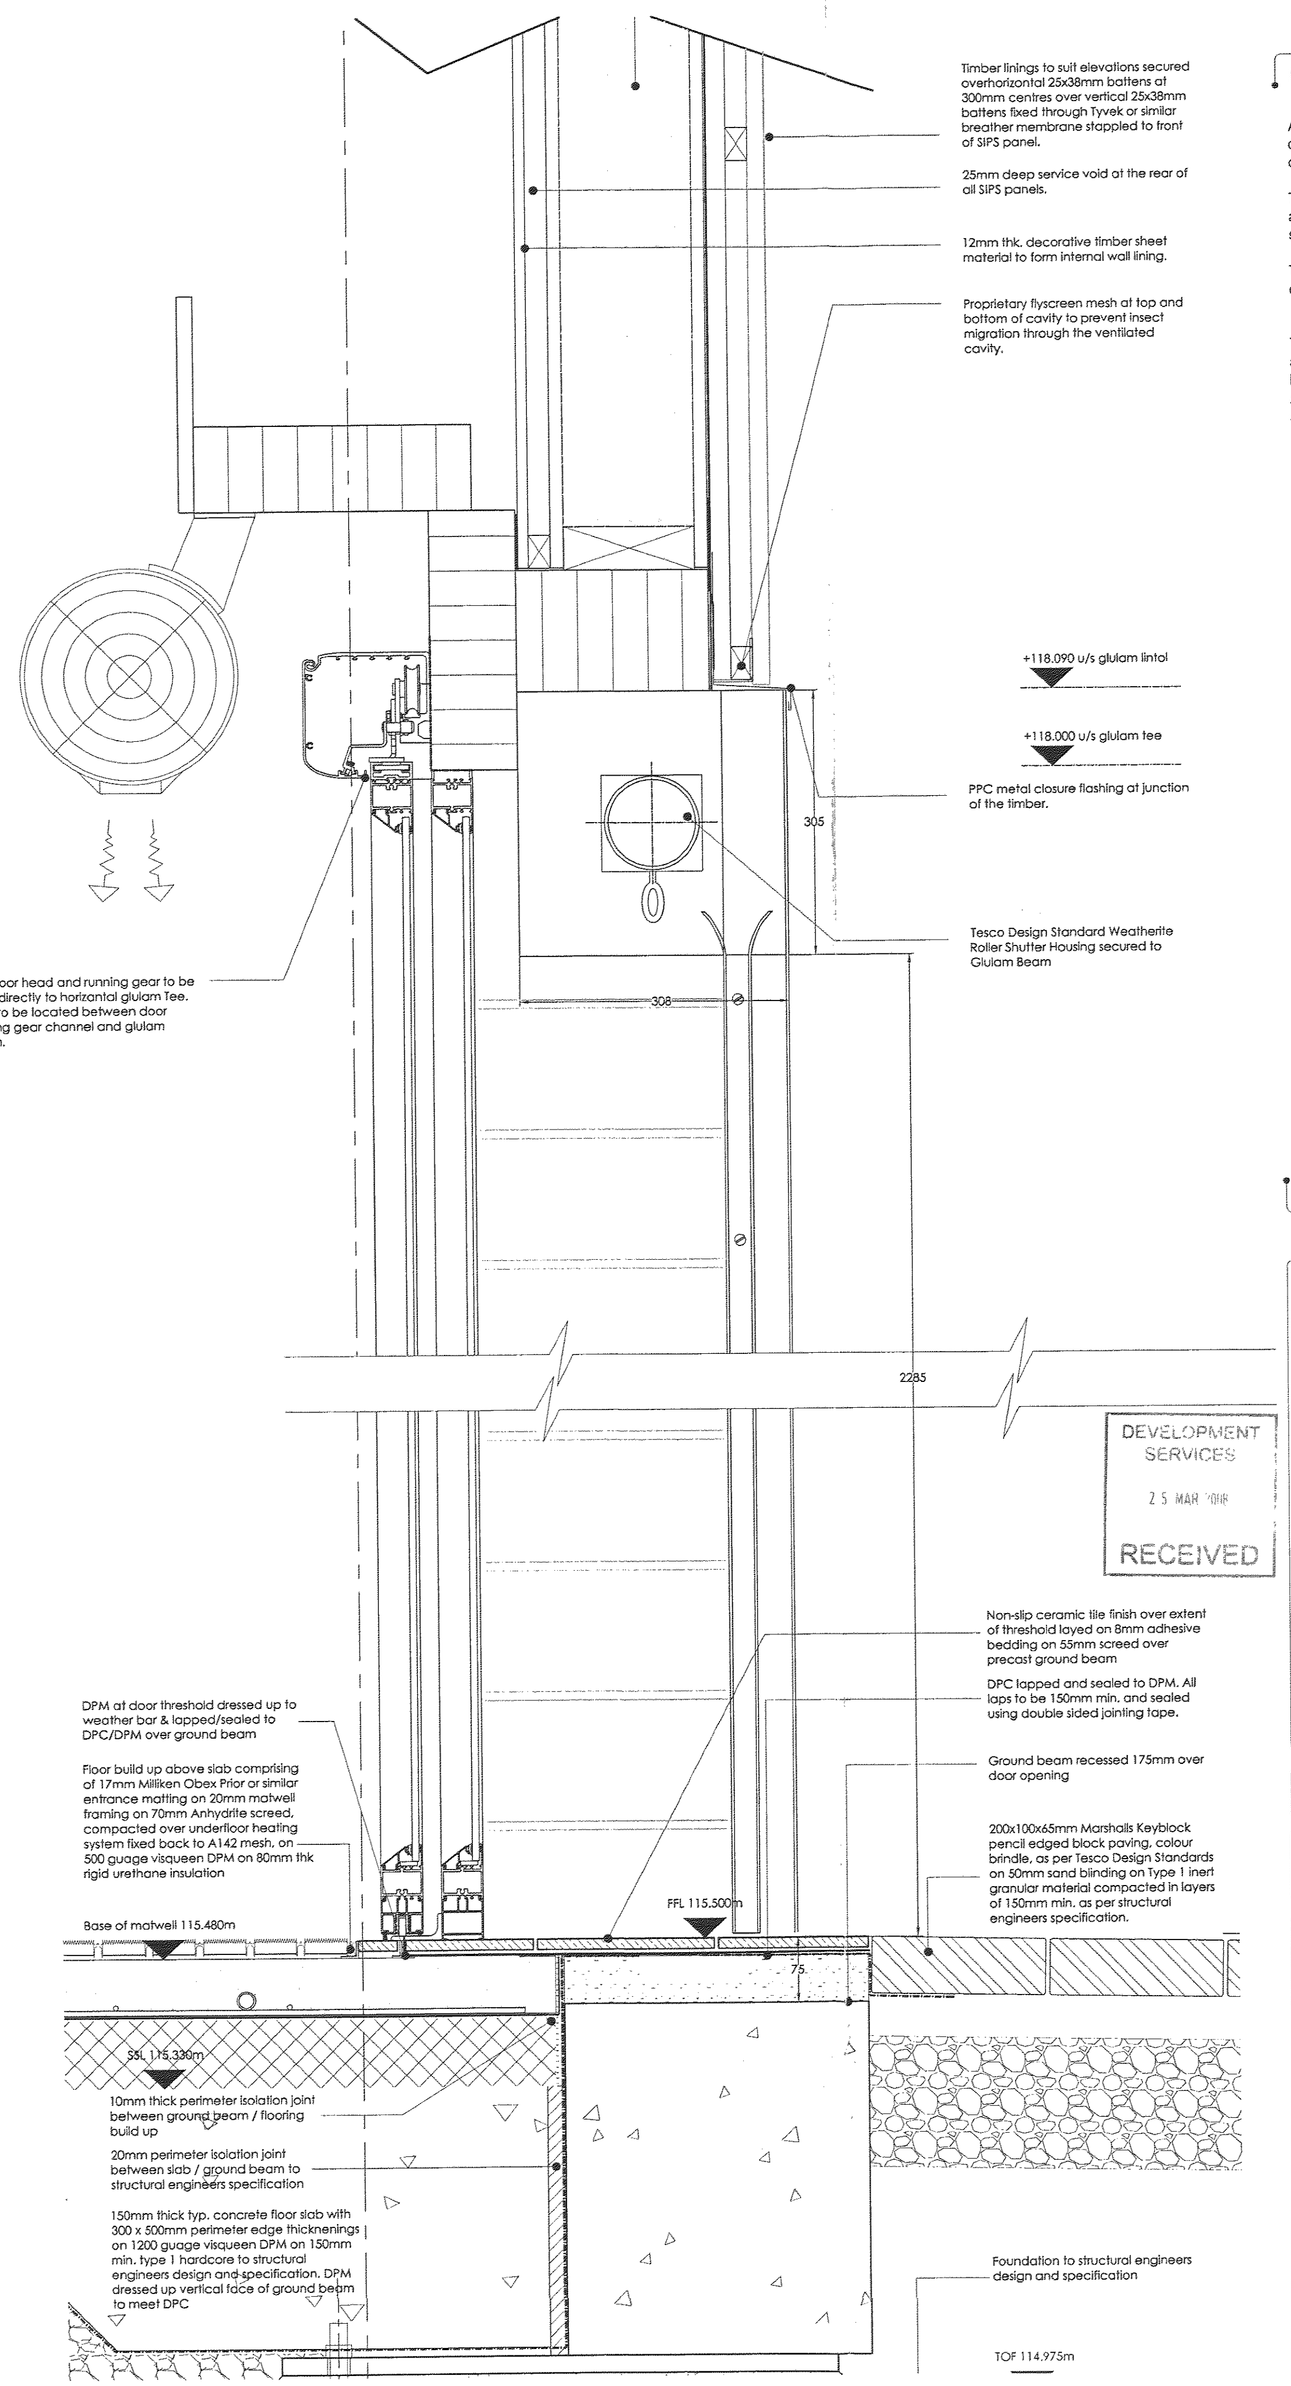

Section through Sliding Door /Roller Shutter

Scale 1:5

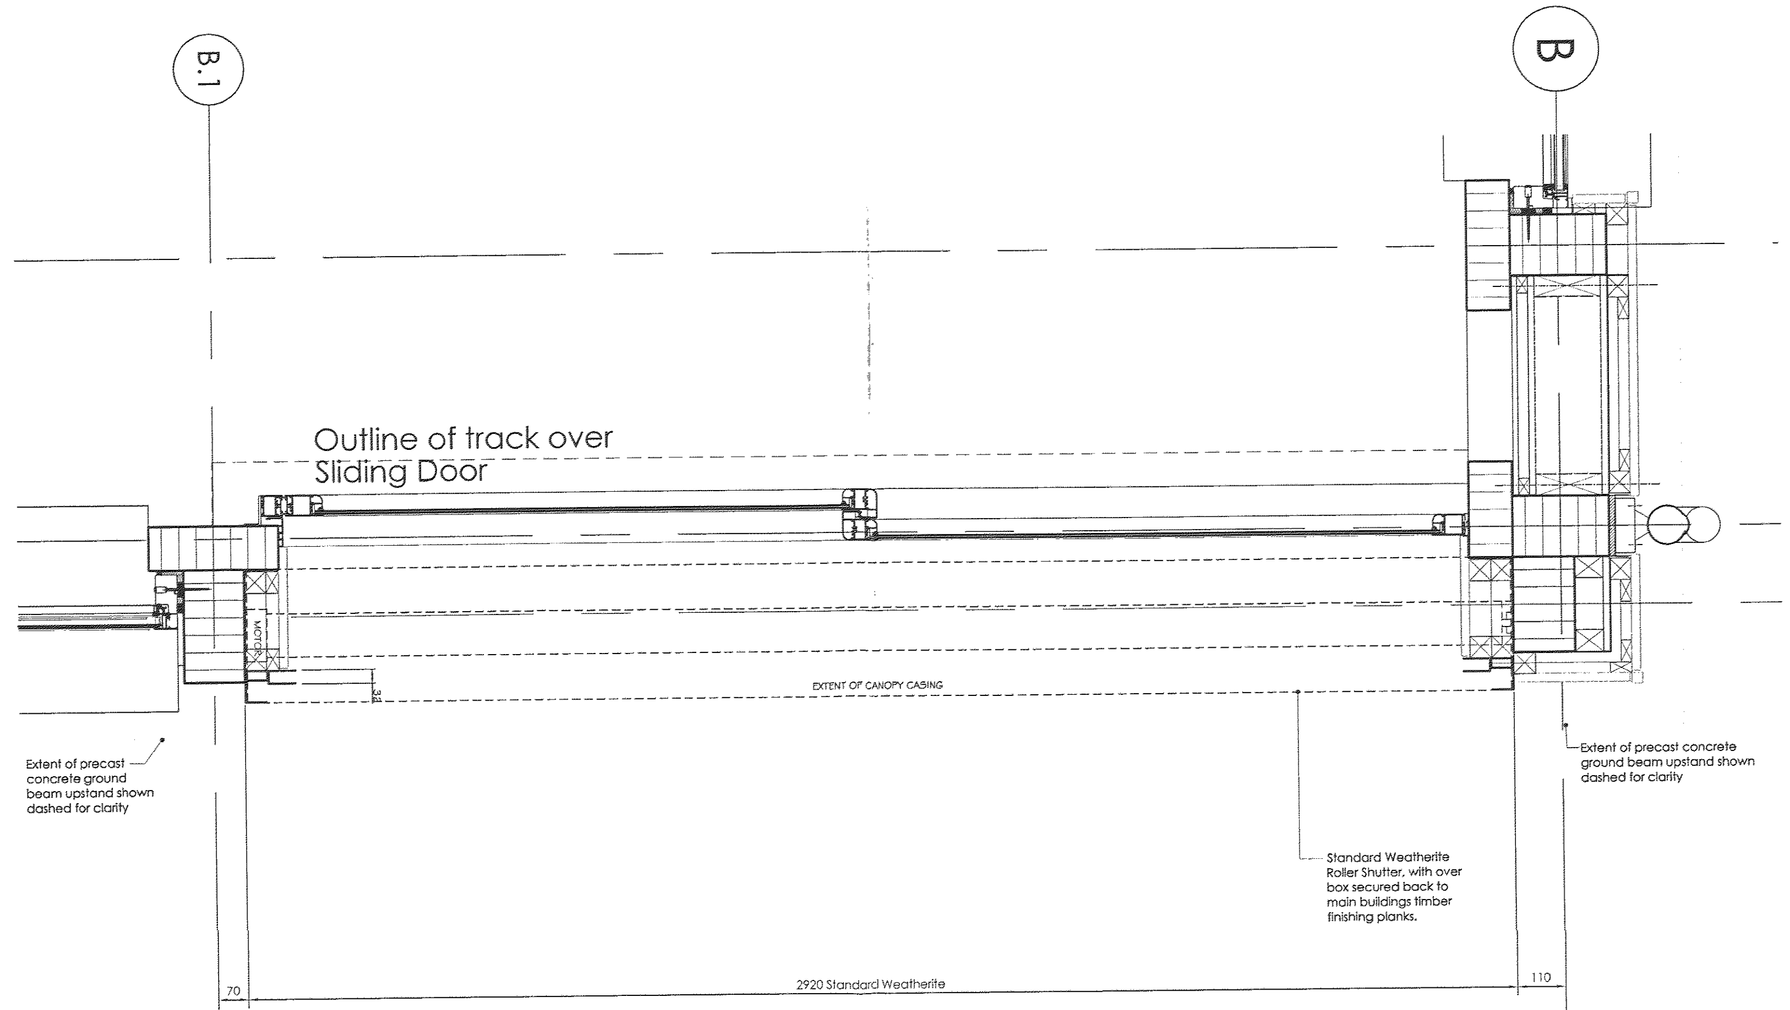

Plan at Entrance Doorway

Scale 1:10

Notes:

All site relevant information shall be checked by competent personnel prior to any works commencing on site.

This drawing shall be read in conjunction with associated structural engineers drawings and specification.

This drawing should be read in conjunction with drawings (L)2-001, (L)2-004 & (C)7-002

The final detailing of the Roller Shutter to be agreed after a site visit by the Installers (Weatherite) and Barr Construction Site Team.
Any Electrical supply/ switching requirements to be advised by Installers upon placement of order.

Rev	Description	Date	BY
A	Door arrangement updated.	10/03/08	PJB

TESCO
working with
barr construction
Heathfield House
Fairways Business Park
Livingston EH54 8AF
T 01506 441 400
F 01506 441 410

CONSTRUCTION

Client
Tesco Stores Ltd

Project Title
Express Store, London Road
Hinckley, Leicestershire

Drawing Title
Sliding Entrance Door with Roller Shutter over Detail Sheet

Scale	Date
as shown	13/02/08
Drawn by: CAD	Checked by: IC
Approved by:	
Job Code: ETH	Drawing No.: (SK)005
Rev.: A	