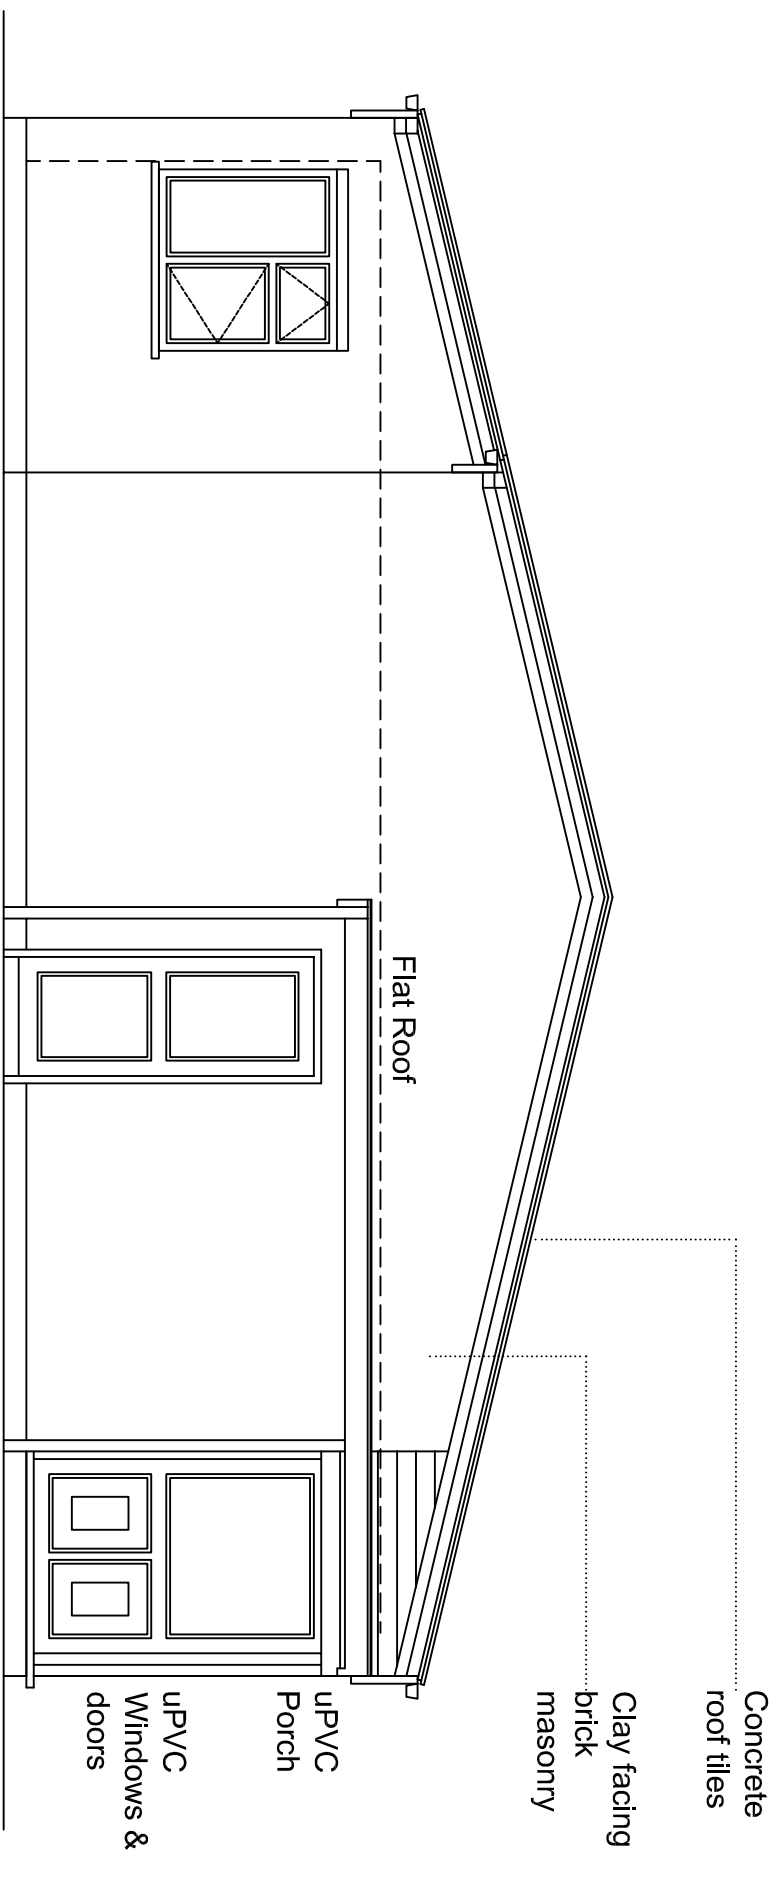
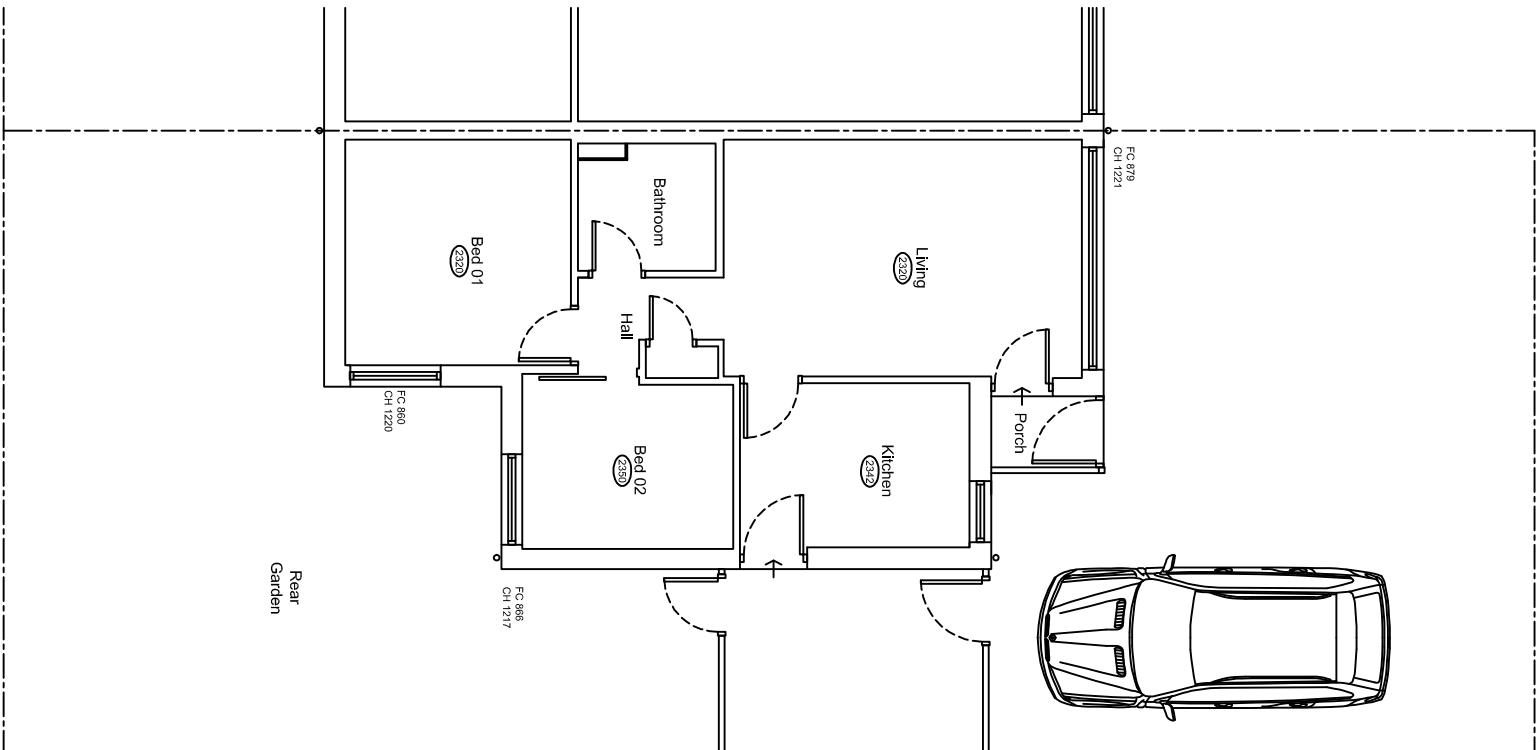


[illegible]

	armdesign architectural design consultant					
client	Liam Bate & Elizabeth Morris					
project	single storey rear extension					
address	12, Lobelia close, burbage, hinkley, leicestershire, LE10 2UL					
title	existing plans + elevations					
dwg no	GA 1.00					
NOTES						
1. SCALED AS INDICATED. ALL DIMENSIONS MUST BE CHECKED/ VERIFIED ON SITE - IF IN DOUBT ASK.						
2. THIS DRAWING IS TO BE READ IN CONJUNCTION WITH ALL RELEVANT ARCHITECTS, ENGINEERS AND SPECIALISTS DRAWINGS AND SPECIFICATIONS.						
3. ALL DIMENSIONS IN MILLIMETRES UNLESS NOTED OTHERWISE. ALL LEVELS IN METRES UNLESS NOTED OTHERWISE.						
4. ANY DISCREPANCIES NOTED ON SITE ARE TO BE REPORTED TO THE ENGINEER IMMEDIATELY.						
revisions			scale	1:100 @ A3		
A			date	07/05/2024		
			drawn by	AM		
			check by			
			THIS DRAWING HAS BEEN CREATED IN AUTOCAD -- IF IN DOUBT ASK.			