


Location Plan

Site Address: Easting: 450733 Northing: 309269

Date Produced: 24-Apr-2025

Scale: 1:2500 @A4

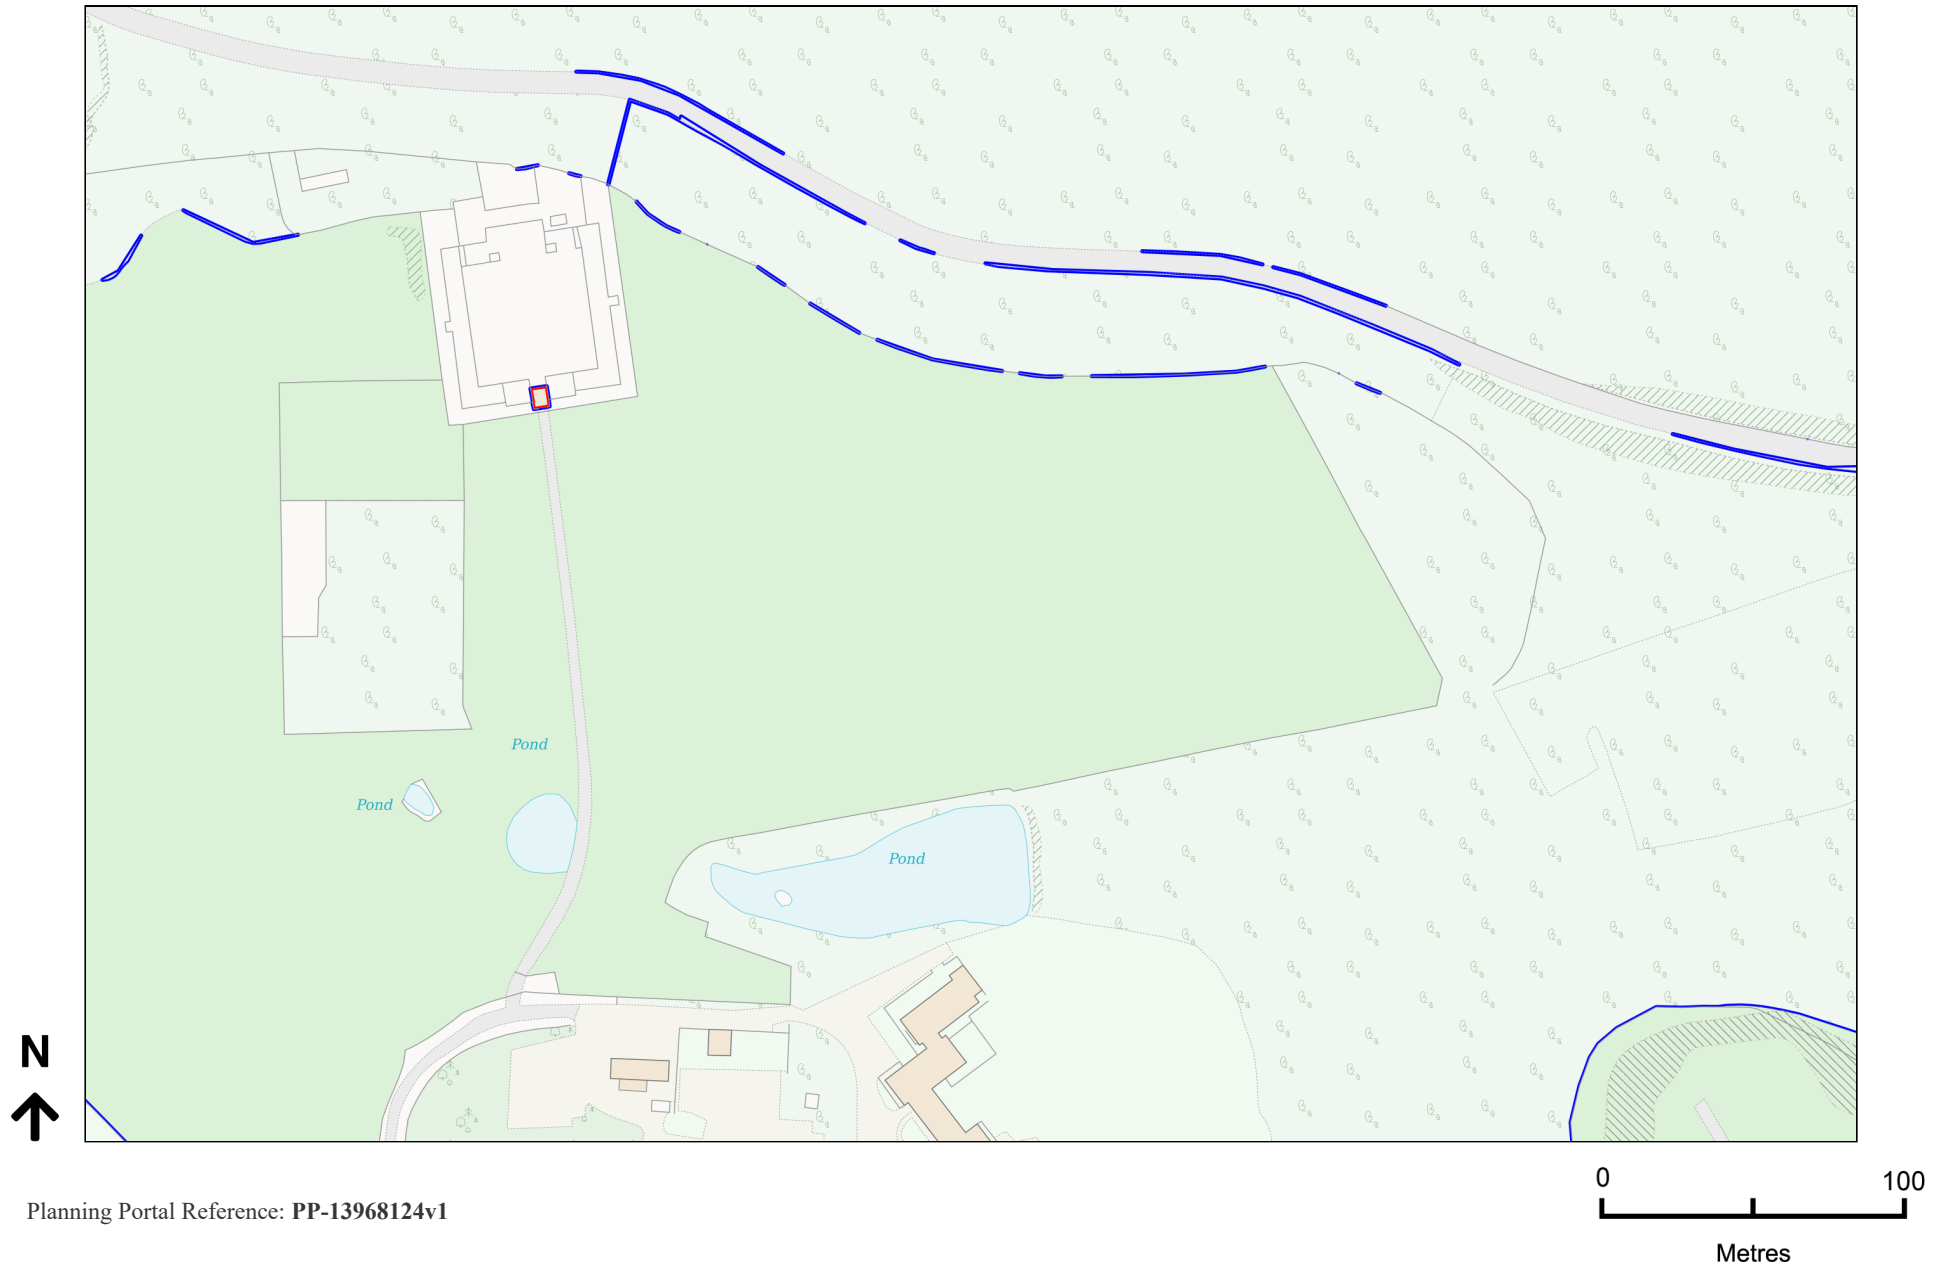

Planning Portal Reference: PP-13968124v1