
DISCONS

Additional/general notes

The garden/site has been surveyed as accurately as possible using drawing no.L-110 D all dimensions are approximate and should be checked before construction
For details of the planting scheme see the accompanying catalogue or plant list
No paving soil or any other material should be laid against the house/building above the DPC usually two courses of blue or red engineering bricks would be left visible
When natural stone paving is specified it should be laid with chamfered edge facing down leaving the largest face as the finished surface the paving joints will be approximately 10-15mm
The trees shrubs and plants are drawn at either their mature size or the size they should be kept pruned to once they have matured if you add additional plants the garden will quickly become overcrowded
New plants and shrubs are usually supplied in 3-5 litre pots, should you require some larger specimens for some instant maturity or screening please feel free to discuss this with me or your landscaper
All outdoor power supplies should be through armoured cable and RCD trip and installed by a qualified electrician
Lay conduit for lights and power before laying finished hard surfaces
See additional drawings for lighting scheme
During ground preparation ensure that there is an adequate depth (minimum of 300mm) of good quality screened top soil in all planting areas. To help retain moisture and reduce weed growth after planting mulch with good quality Bark Chippings use of poor quality mulch will detract from the appearance of the garden and it would be better not to have it at all. Although the garden is new weeds will still grow and regular tidying and maintenance will be required.
It is essential to water the garden frequently when newly planted if there has not been much steady rain and during warm/hot dry spells, as this will reduce the potential for losses however do not over water. We recommend feeding the garden and lawn at least twice a year spring and mid-summer with a proprietary slow release fertilizer or as directed in the catalogue. For gardens in rural settings it may be practical to use rabbit guards on susceptible plants and trees
For construction of ponds and water features see RHS book by Peter Robinson 'Water Gardening' ISBN 07513 03046
Cleaning your new paving materials use Armillatox or a similar soap based product and use as directed we do not recommend using pressure washing methods

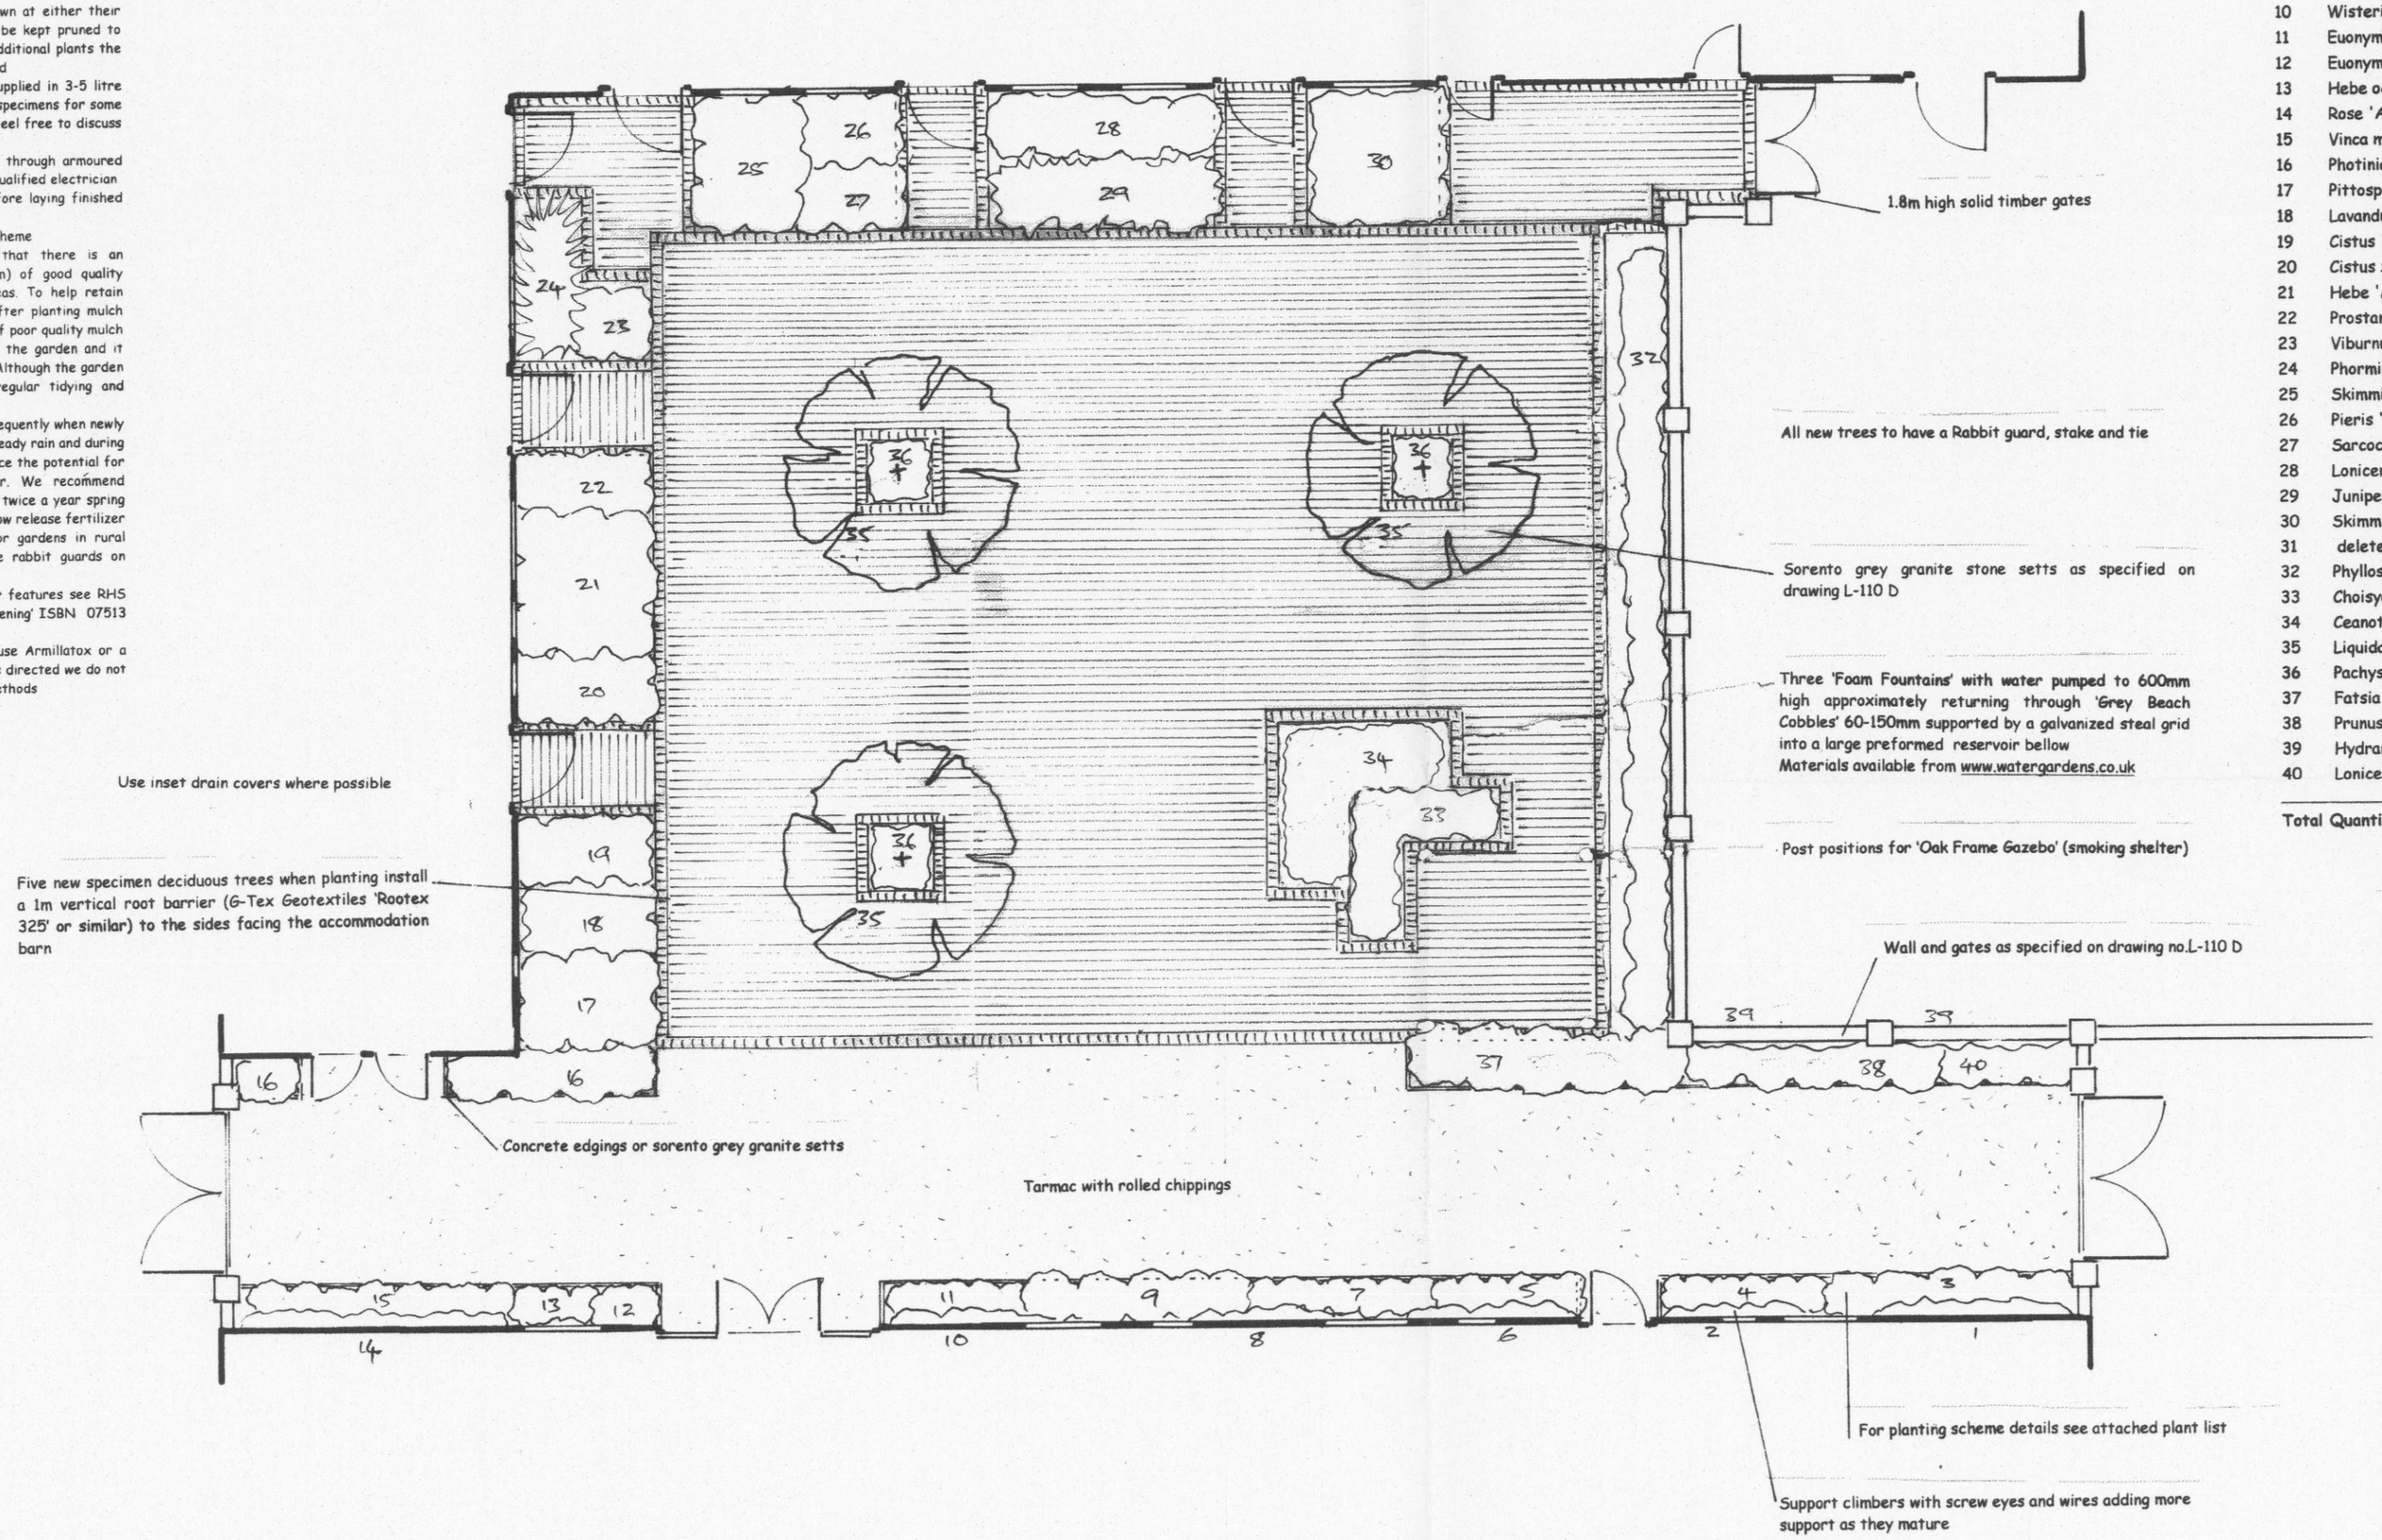

	Plant name	Quantity
1	Rose 'Bobbie James'	1
2	Wisteria floribunda 'Alba'	1
3	Lonicera Silver Beauty	5
4	Heuchera 'Obsidian'	5
5	Vinca Gertrude Jekyll	7
6	Jasminum officinale	1
7	Heuchera 'Marmalade'	7
8	Clematis armandii	1
9	Hebe 'Autumn Glory'	5
10	Wisteria floribunda 'Macobotrys'	1
11	Euonymus fortunei 'Blondy'	5
12	Euonymus fortunei 'Blondy'	3
13	Hebe ochracea 'James Stirling'	6
14	Rose 'Alister Stella Gray'	1
15	Vinca major	5
16	Photinia 'Little Red Robin'	5
17	Pittosporum tenuifolium 'Tom Thumb'	6
18	Lavandula angustifolia 'Hidcote'	9
19	Cistus 'Little Miss Sunshine'	8
20	Cistus x corbariensis	8
21	Hebe 'Mrs Winder'	6
22	Prostanthera cuneata	8
23	Viburnum davidii	4
24	Phormium tenax 'Bronze Baby'	3
25	Skimmia japonica 'Fragrant Cloud'	6
26	Pieris 'Katsura'	6
27	Sarcococca confusa (Sweet Box)	6
28	Lonicera Nitida 'Baggesen's Gold'	5
29	Juniperus Squamata 'Blue Carpet'	4
30	Skimmia japonica rubella	9
31	deleted	0
32	Phyllostachys nigra (Black Bamboo)	14
33	Choisya Ternata 'Sundance'	5
34	Ceanothus thyrisflorus var. repens	3
35	Liquidambar styraciflua	3
36	Pachysandra terminalis	18
37	Fatsia japonica	4
38	Prunus laurocerasus 'Otto Luyken'	4
39	Hydrangea petiolaris	4
40	Lonicera Lemon Beauty	3
	Total Quantity:	205

Project:	**Central Courtyard Planting Scheme for Wedding Venue**
Clients:	**Mr J Garland**
Address:	**Mythe Farm Pinwall Lane Sheepy Magna**
Drawn by:	**Peter Stevens**
Date:	**January 2012**
Scale:	**1:100 @ A2**
Drawing No:	**110112 C**

© Peter Stevens Garden Design 2012

PETERSTEVENS GARDENDESIGN
2 Merry Lees Road | Newbold Verdon | Leicestershire | LE9 9NR
T: 01455 824832 | M: 07711 759420 | E: psgdesign@msn.com
www.psgdesigns.co.uk