
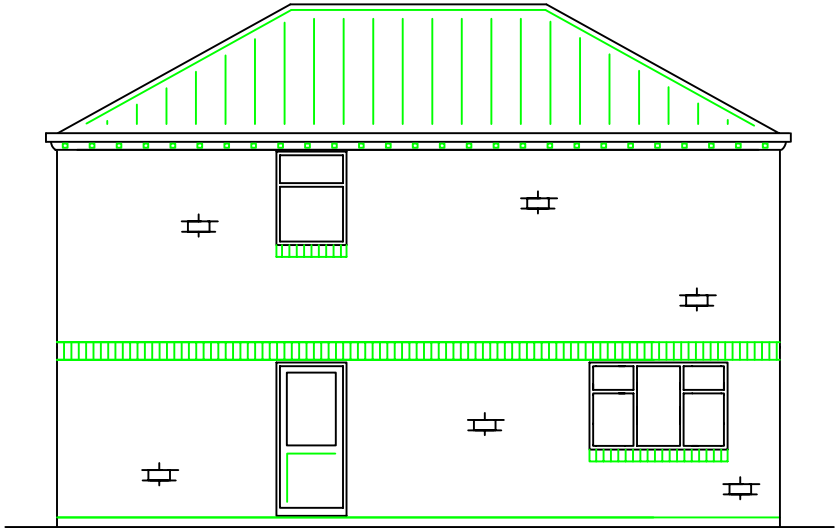


PROPOSED SIDE ELEVATION

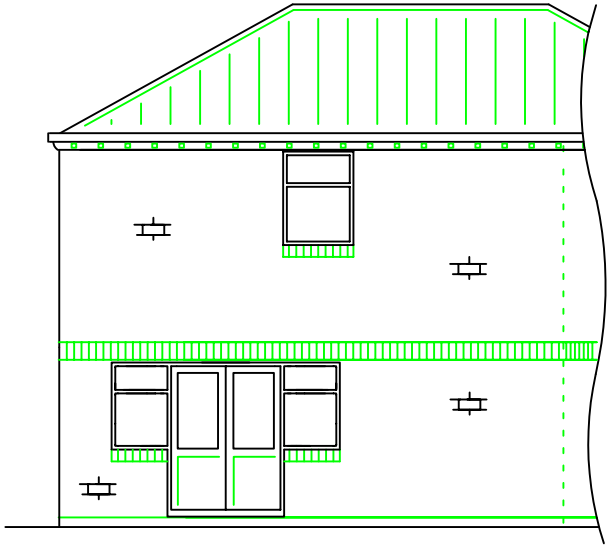

PROPOSED SIDE ELEVATION

AGBDESIGN
CONSULTANTS LTD

TITLE
PROPOSED EXTENSION & ALTERATIONS.
PROPOSED SIDE (FLAT) ELEVATIONS

SITE ADDRESS	2 THORNTON LANE, MARKFIELD, LEICS		FOR: MR & MRS BOWLER
DRAWN BY	MR A. BROWN		DRG. No. 002/3A.
TEL:–	01509 569520	SCALE 1:100	DATE MAR 2010