This drawing, the works & concepts depicted are the copyright of Draughting Services and may not be reproduced or made use of, either directly or indirectly without express written concent.

DO NOT SCALE OFF THIS DRAWING
All heights, levels, sizes and dimensions to be checked on site before any work is put in hand.

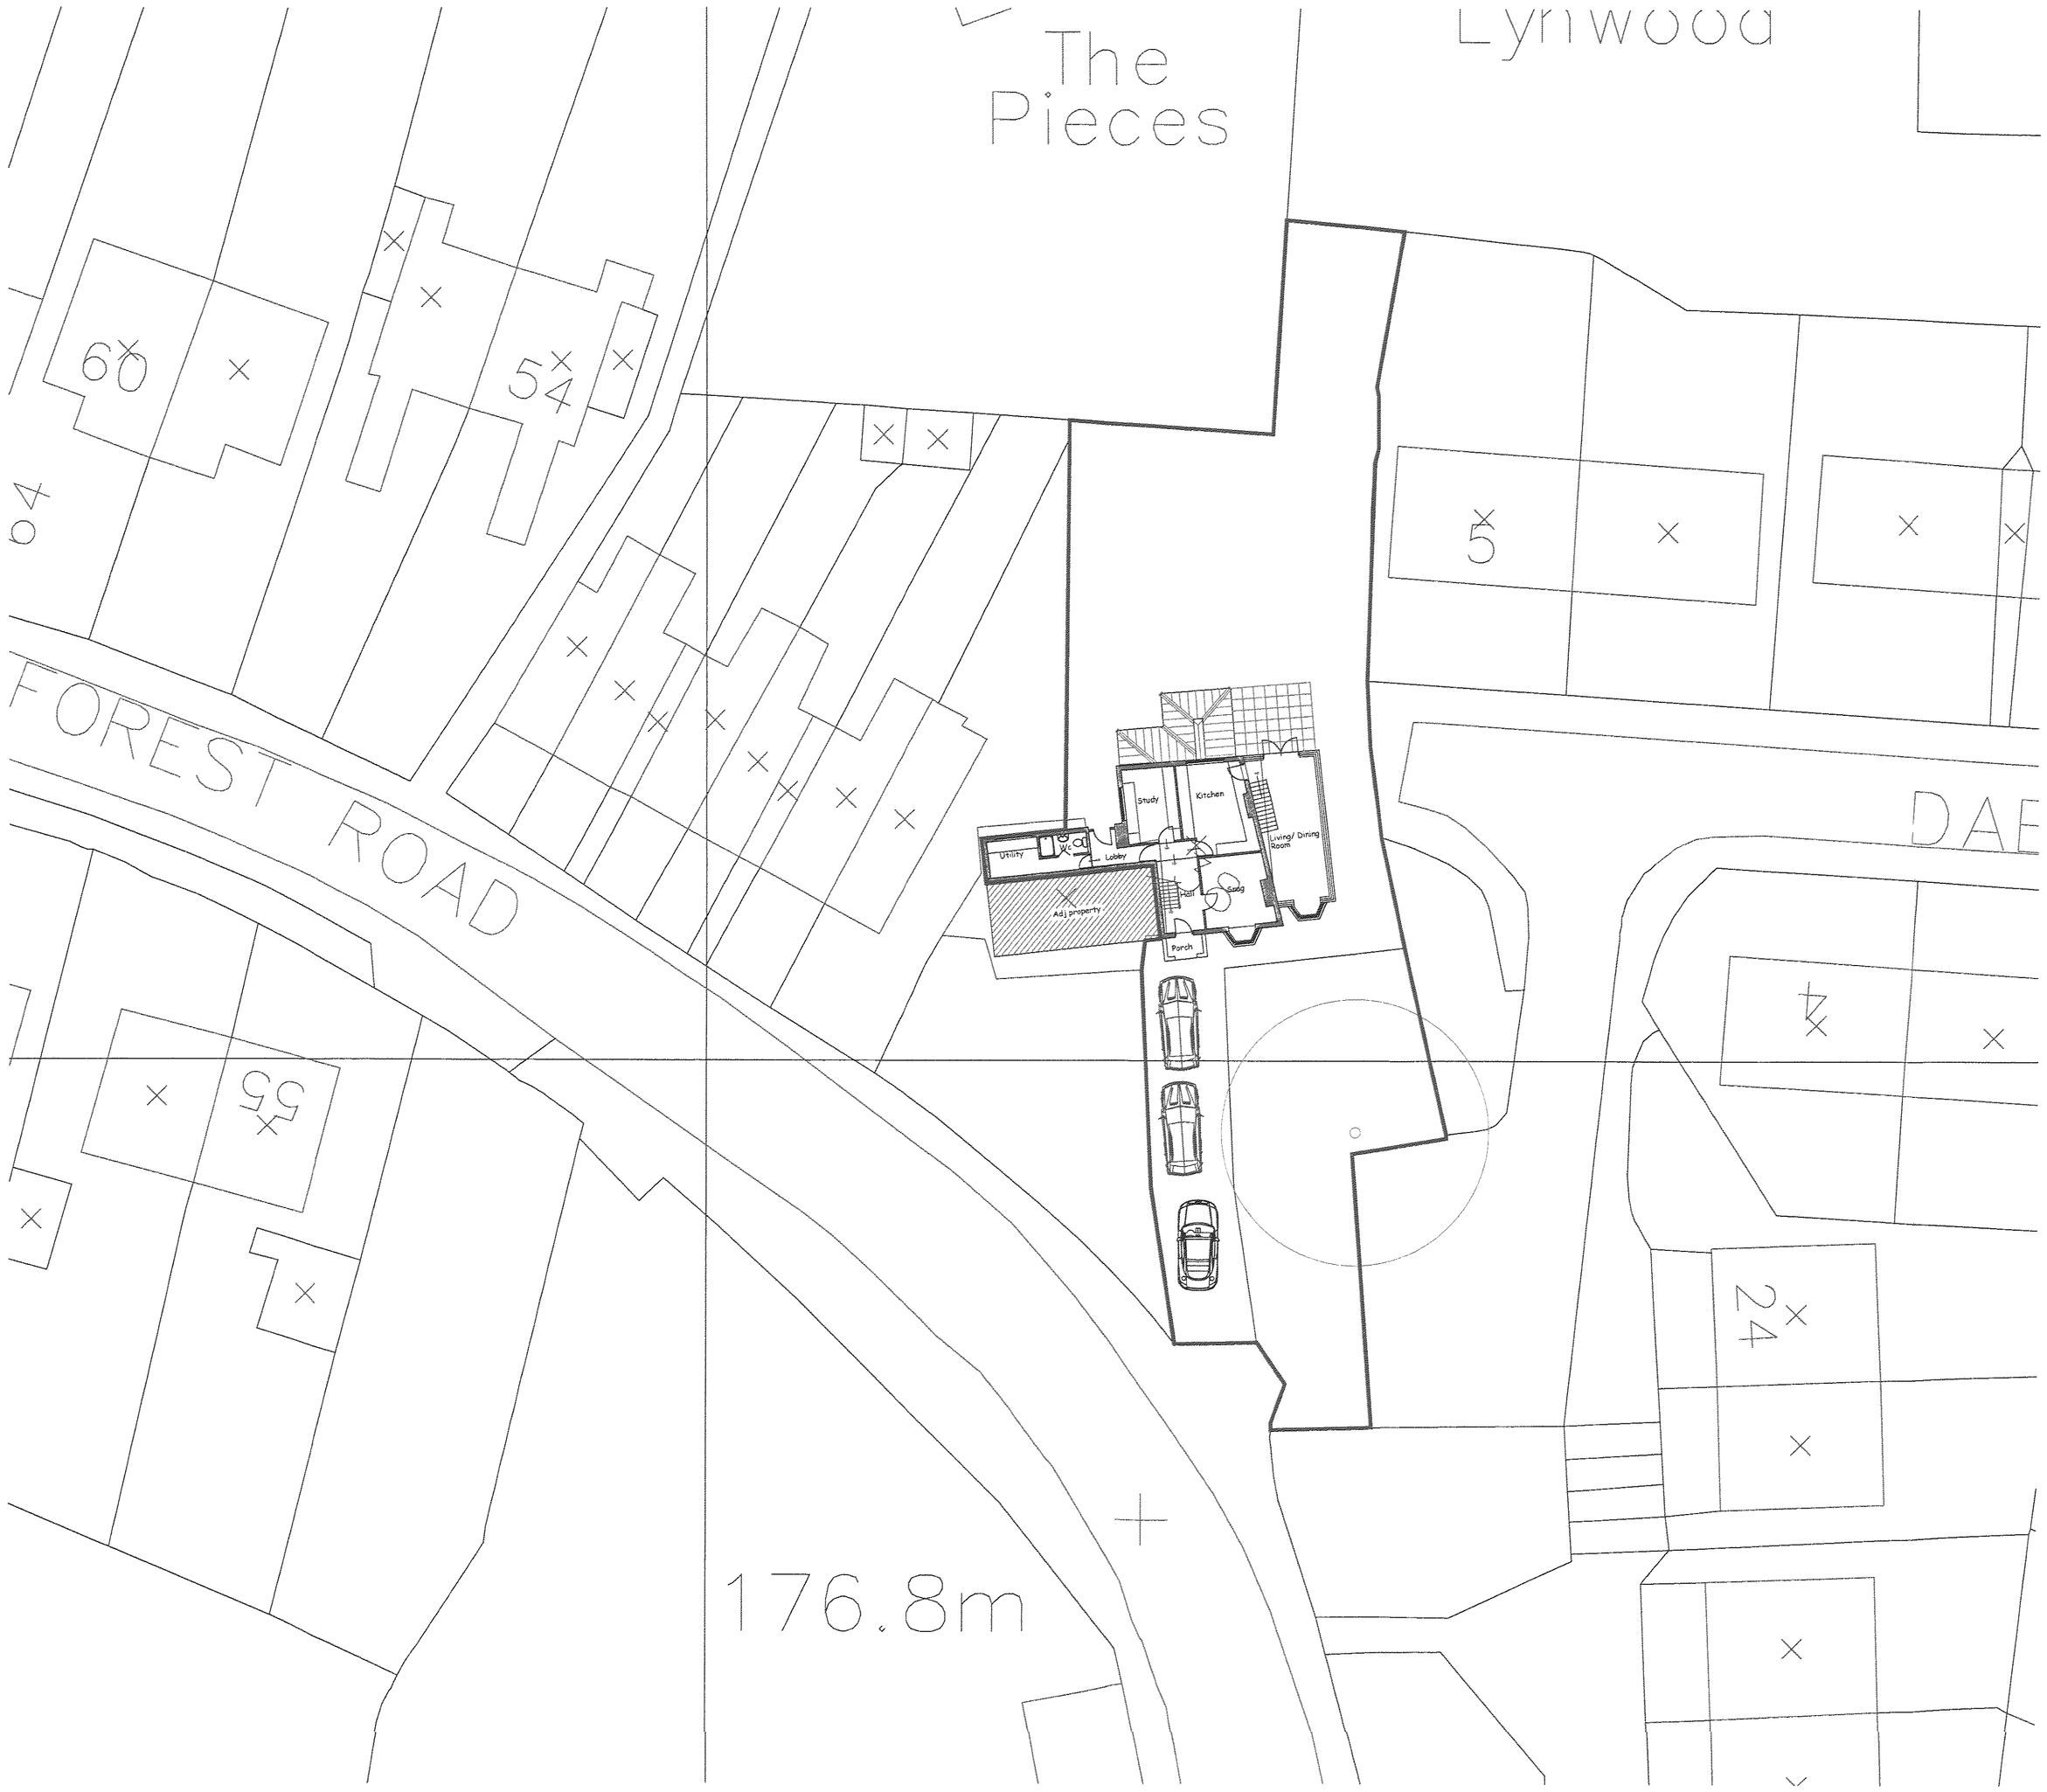

DEVELOPMENT SERVICES
07 APR 2008
RECEIVED

Rev.	Date.	Revision Details.

Client	Mr Mark Warner
Revision	
Site Address	38 Forest Road, Markfield, Leicester. LE67 9UN
Drawing Title	Site Plan as Proposed
Date	11/03/08
Scale	1:200 @ A1
Dwg No	629/ 03

Draughting Services
C.A.D & Architectural Technician
3a The Parade, Needham Avenue, Glen Parva,
Leicester, LE2 9JW
TEL : 0116 2102692 FAX : 0116 2779529
E-Mail: draughting-services@ukonline.co.uk