DC BLK PLN

amended plan
planning ref No 11/00282/FUL
June 2011

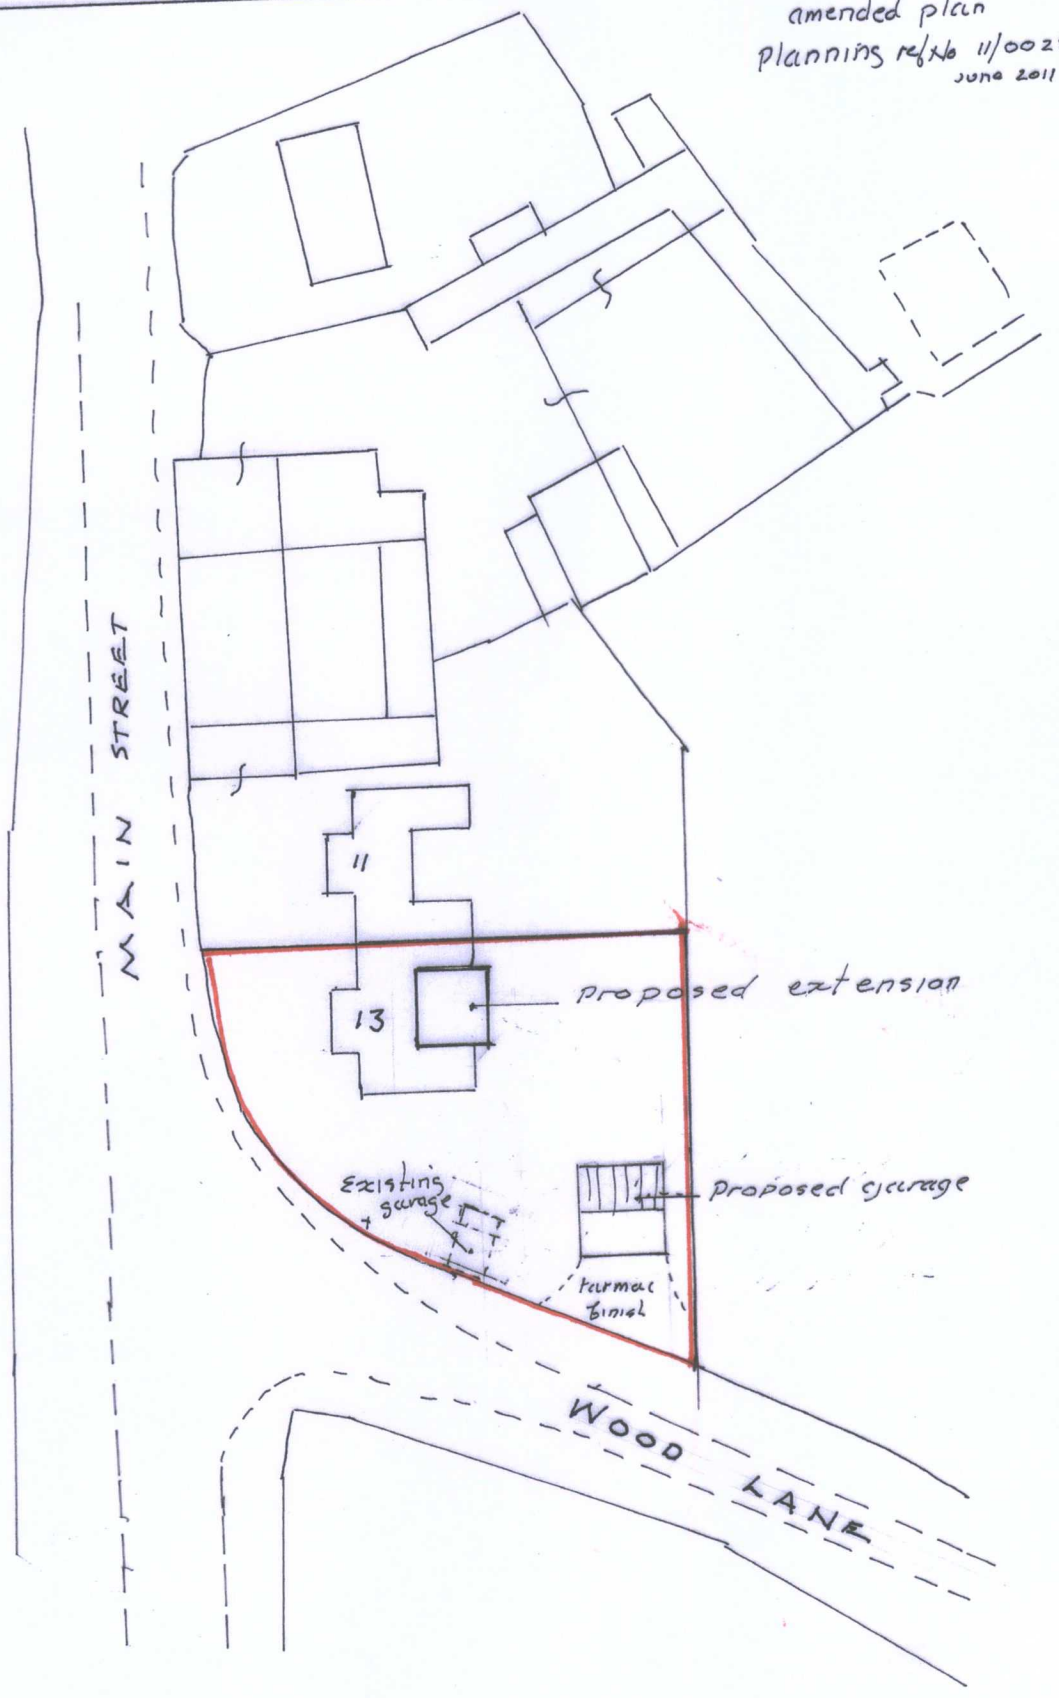

Scale 1:500

PROPOSED EXTENSION and GARAGE
at No 13 MAIN STREET NORTON Juxta TWYCROSS
for MR & MRS E E THOMPSON