



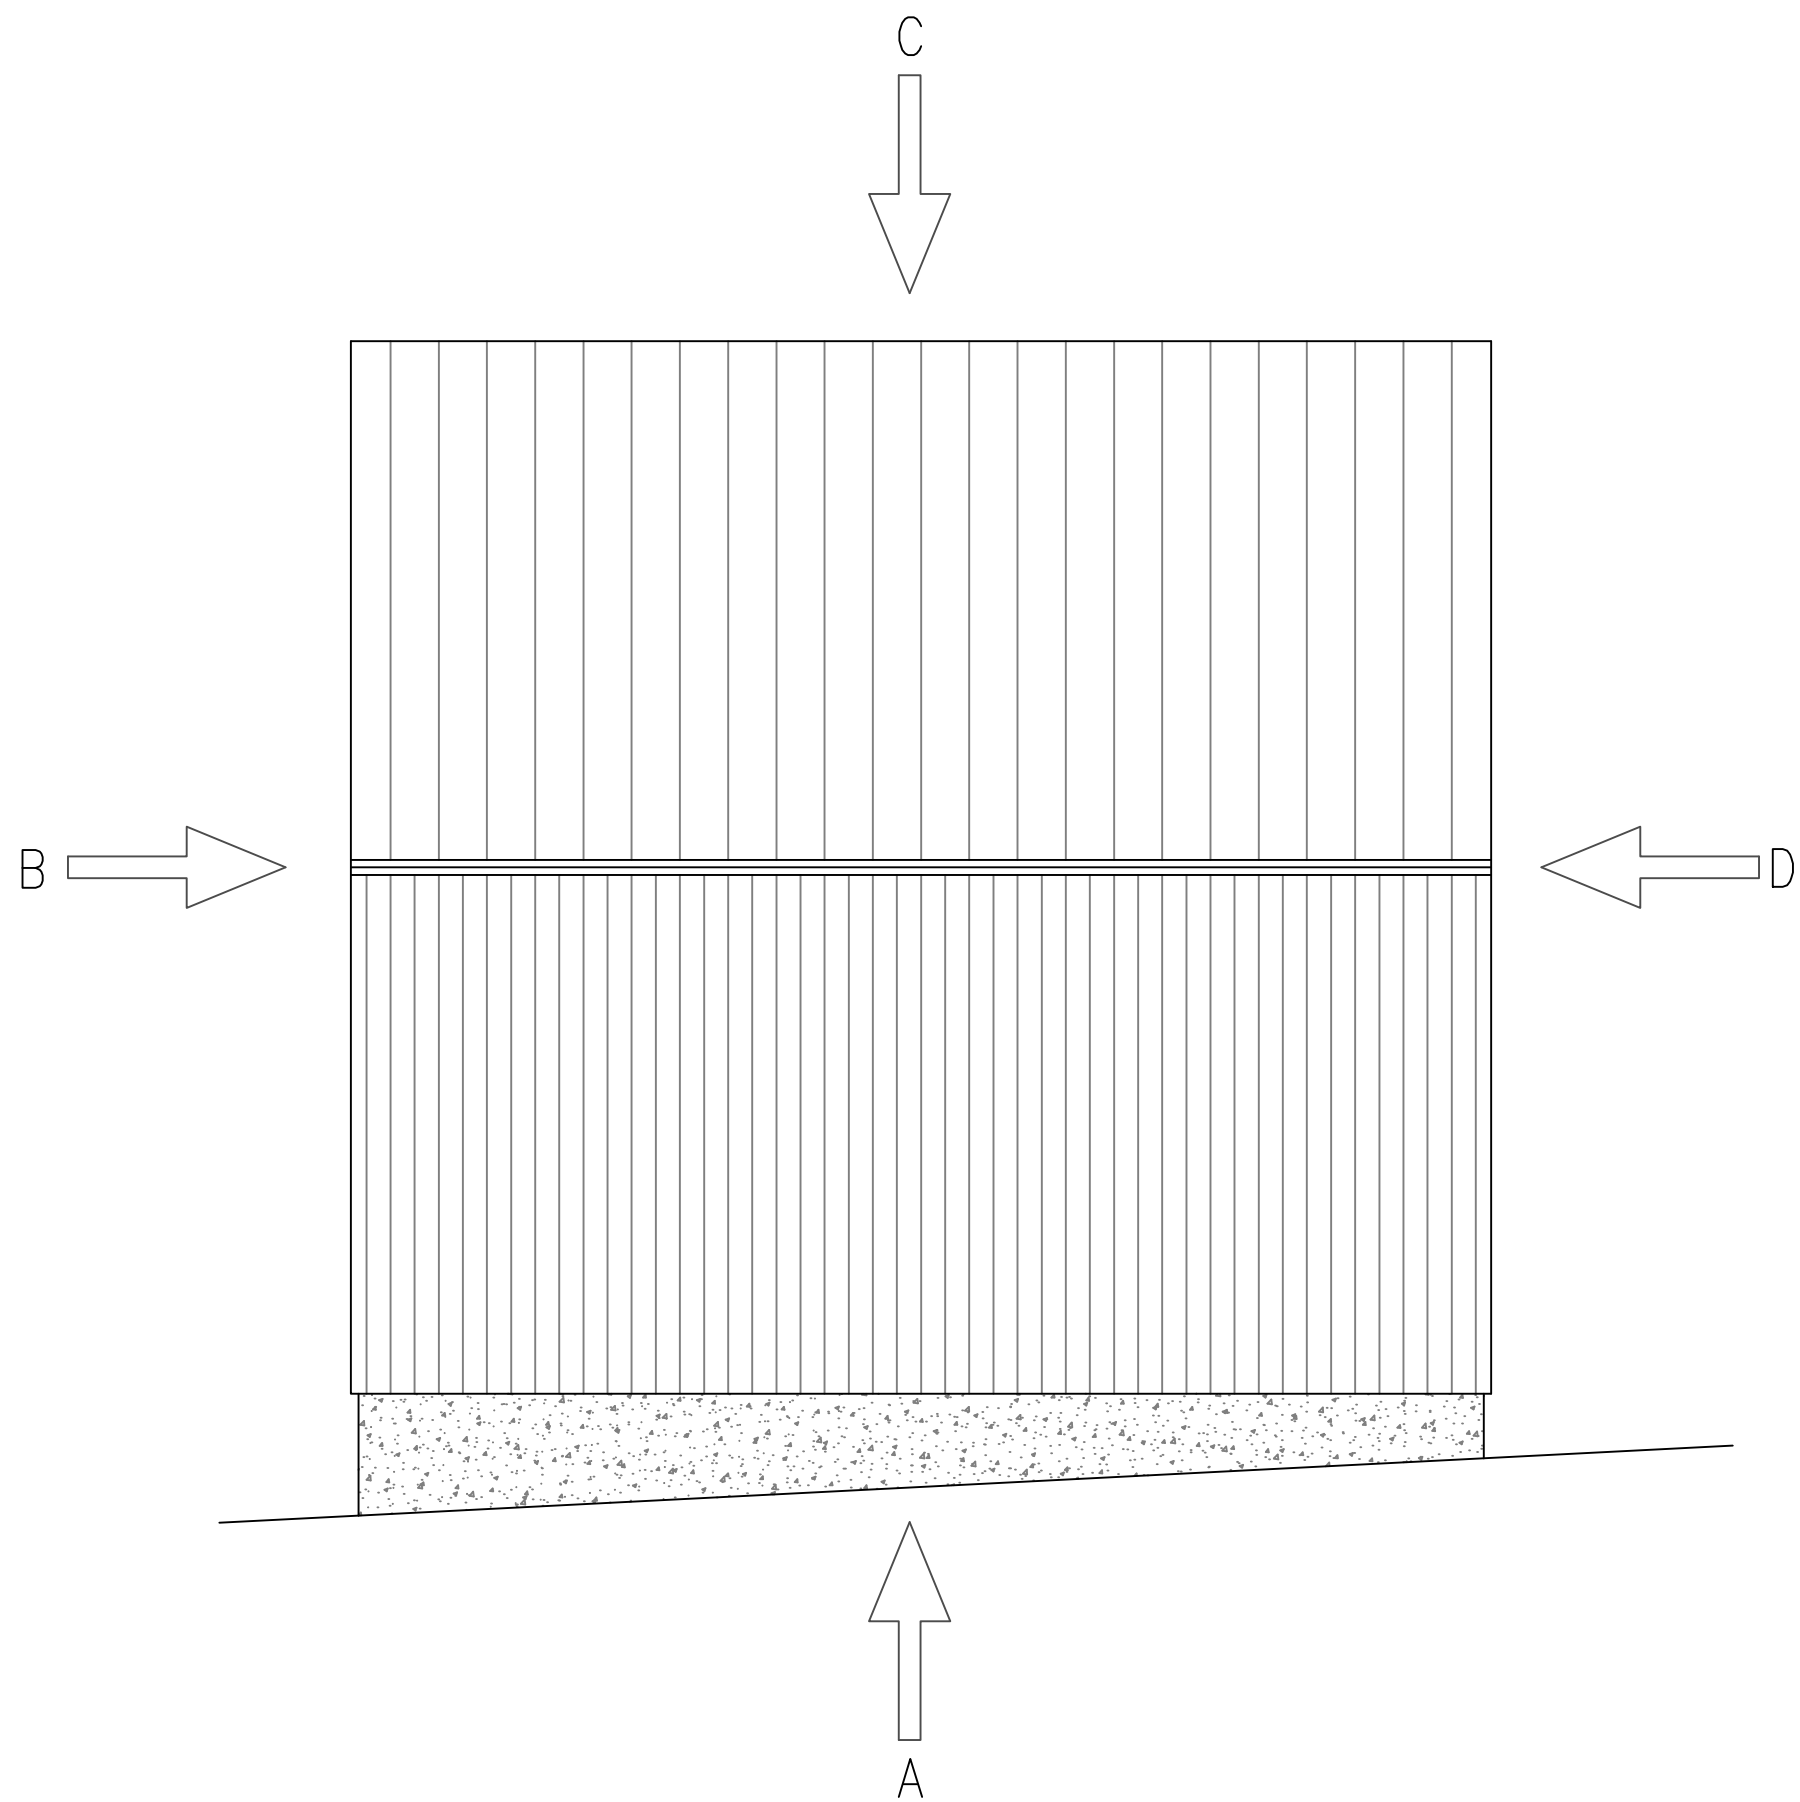

PROPOSED ROOF LAYOUT (SCALE 1:50)

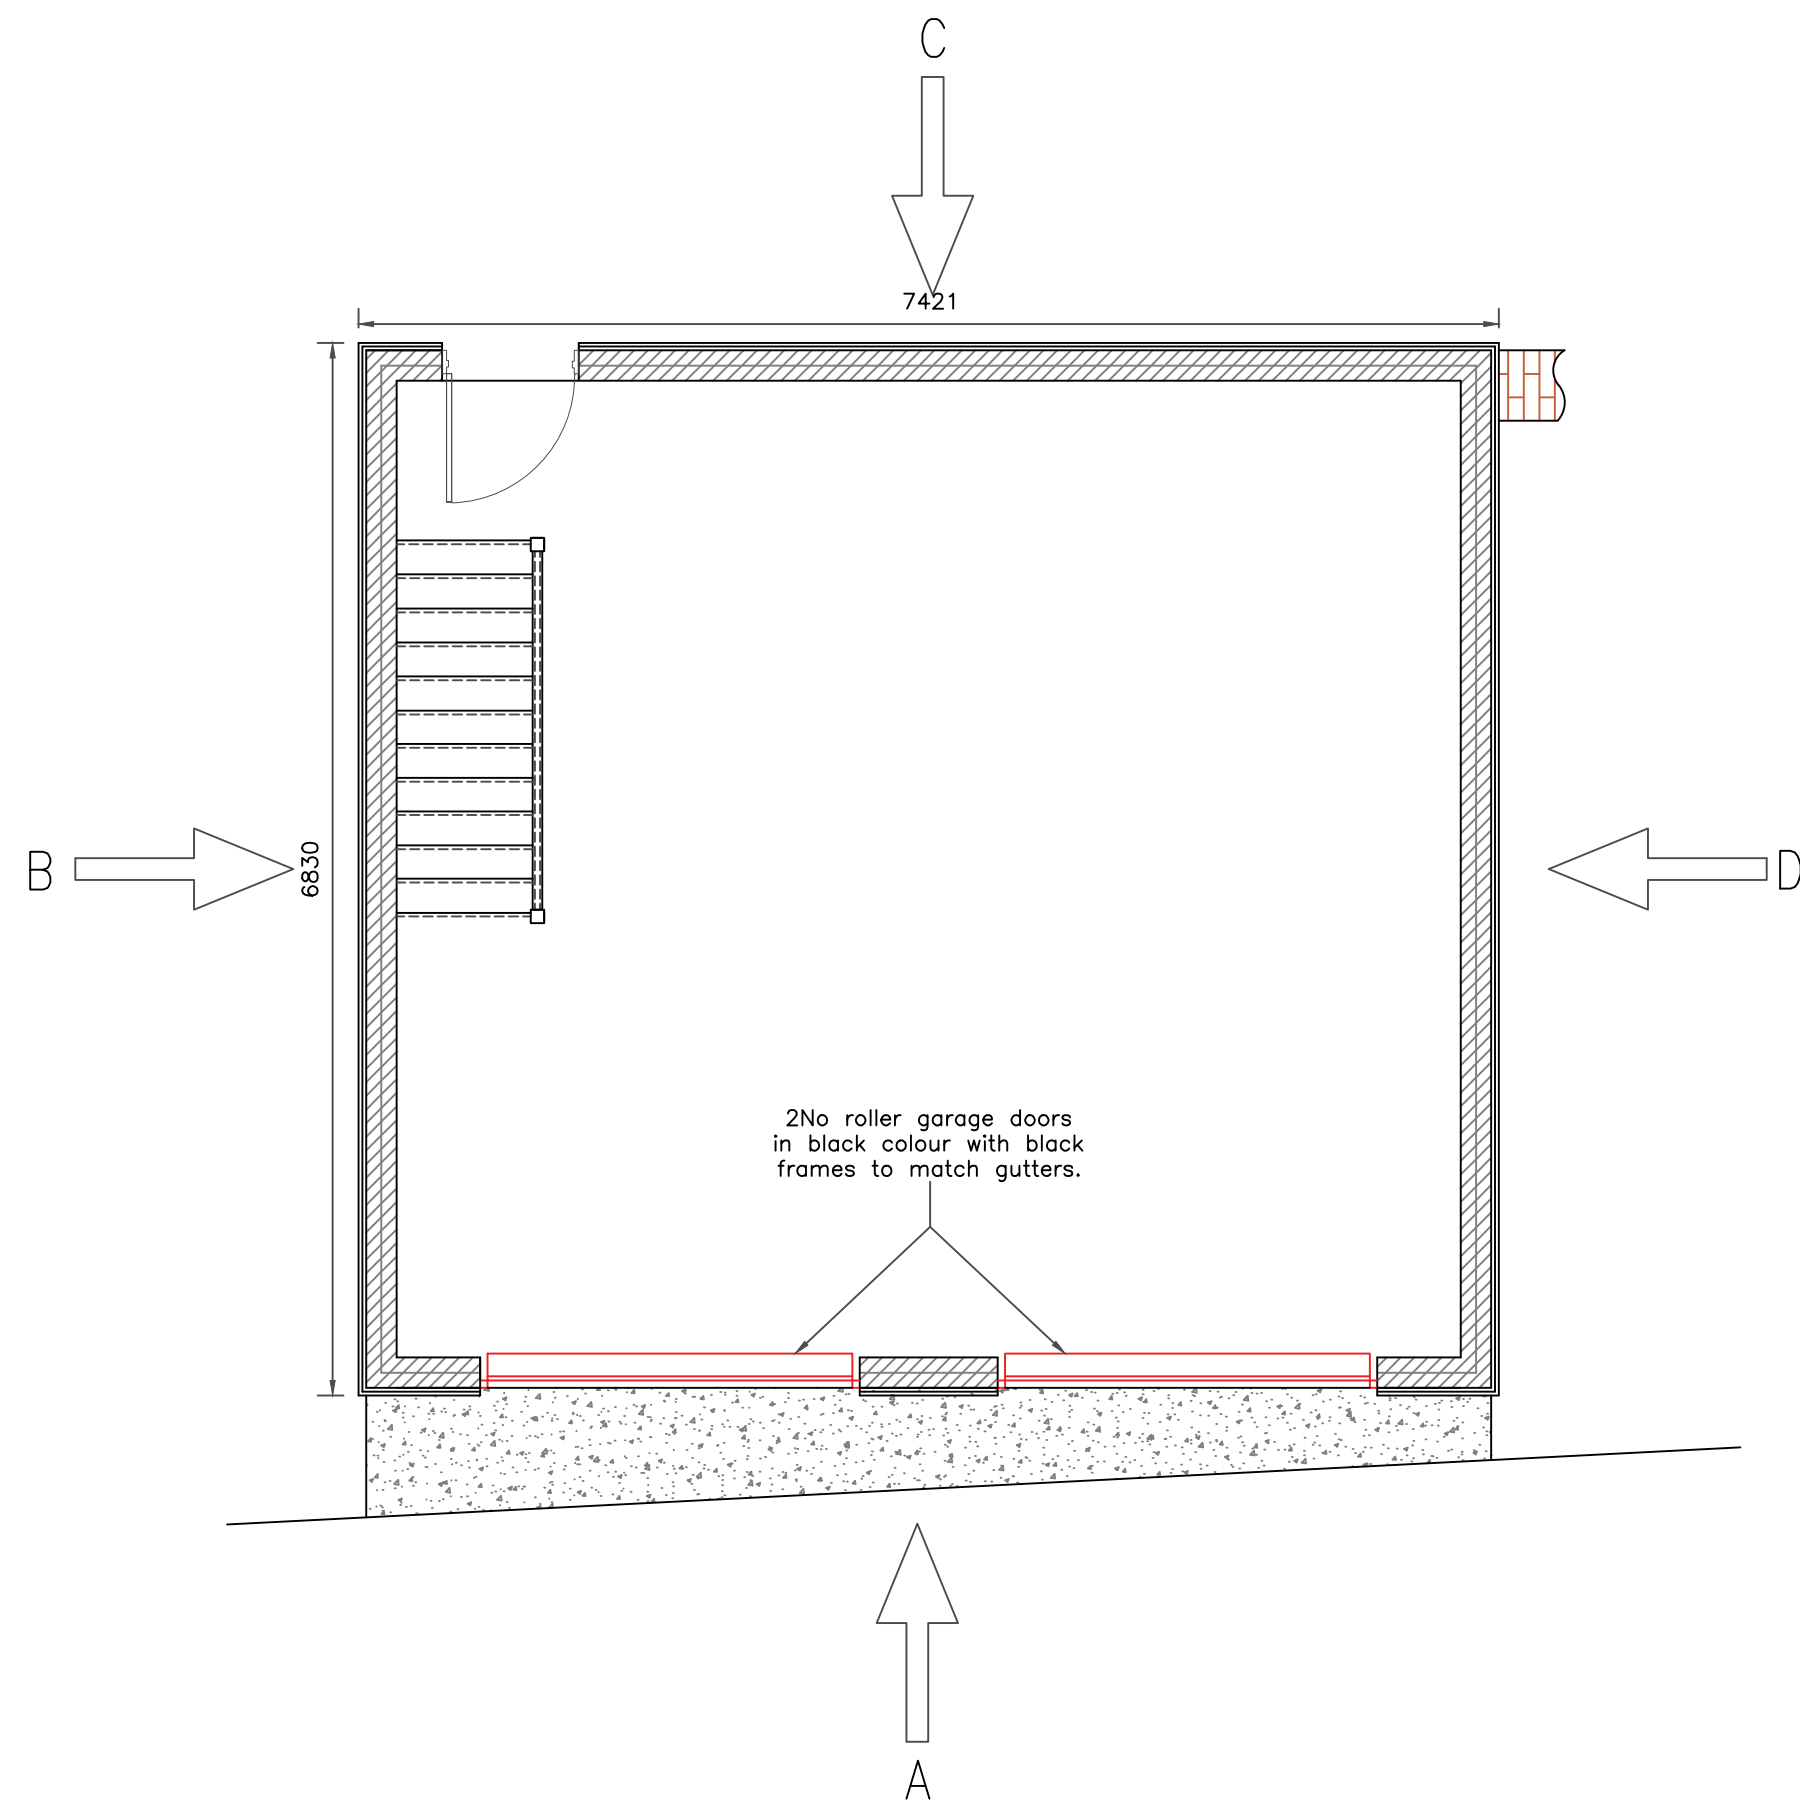


PROPOSED GROUND FLOOR LAYOUT (SCALE 1:50)




Example Brickwork




Example Roof Covering

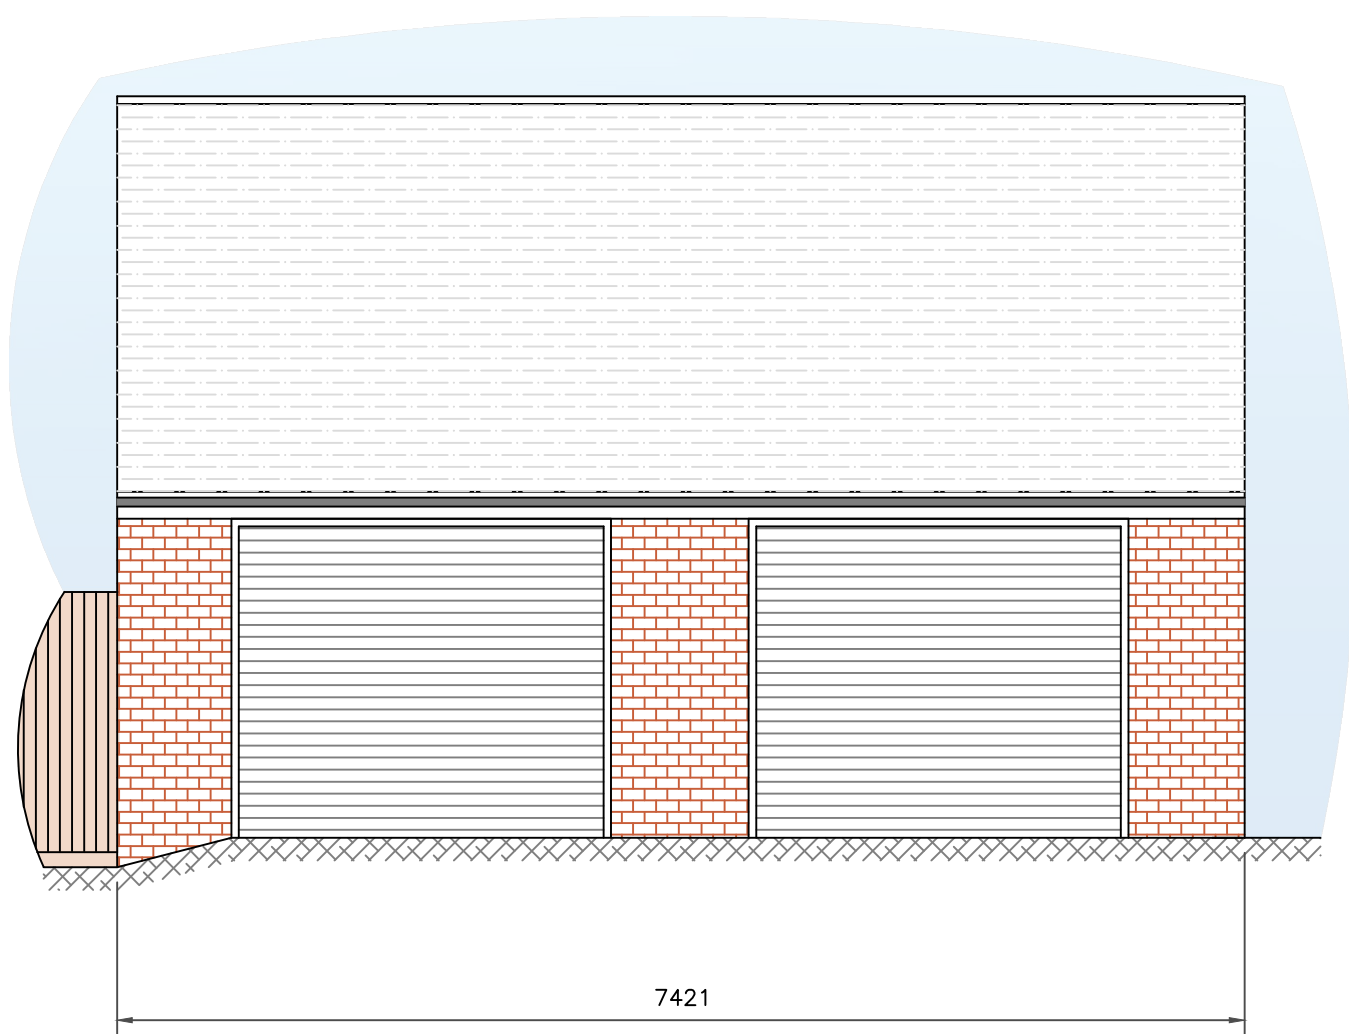


PROPOSED ELEVATION A
(SCALE 1:50)

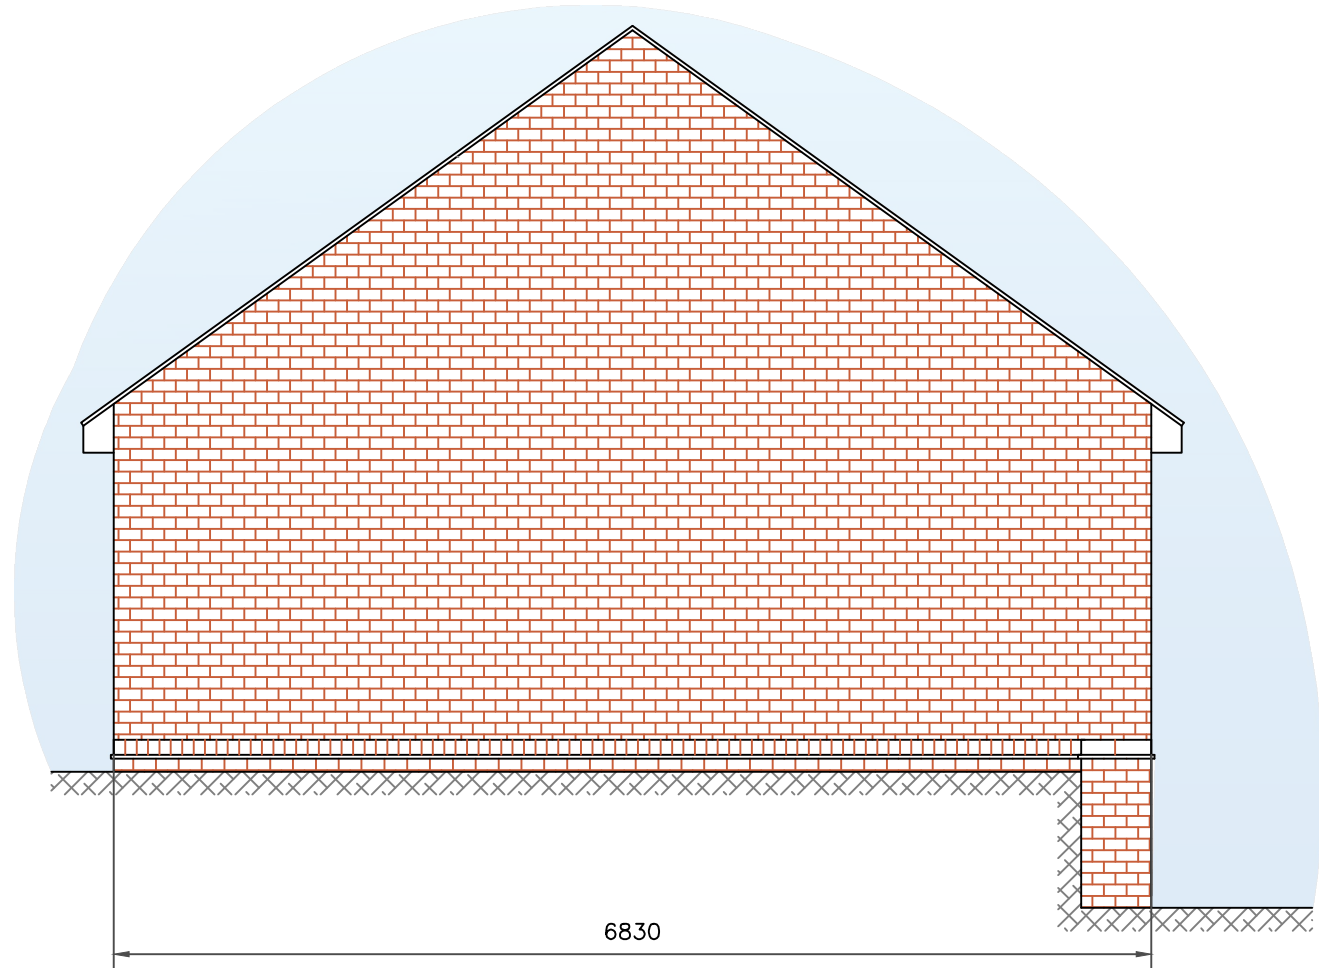

PROPOSED ELEVATION D
(SCALE 1:50)

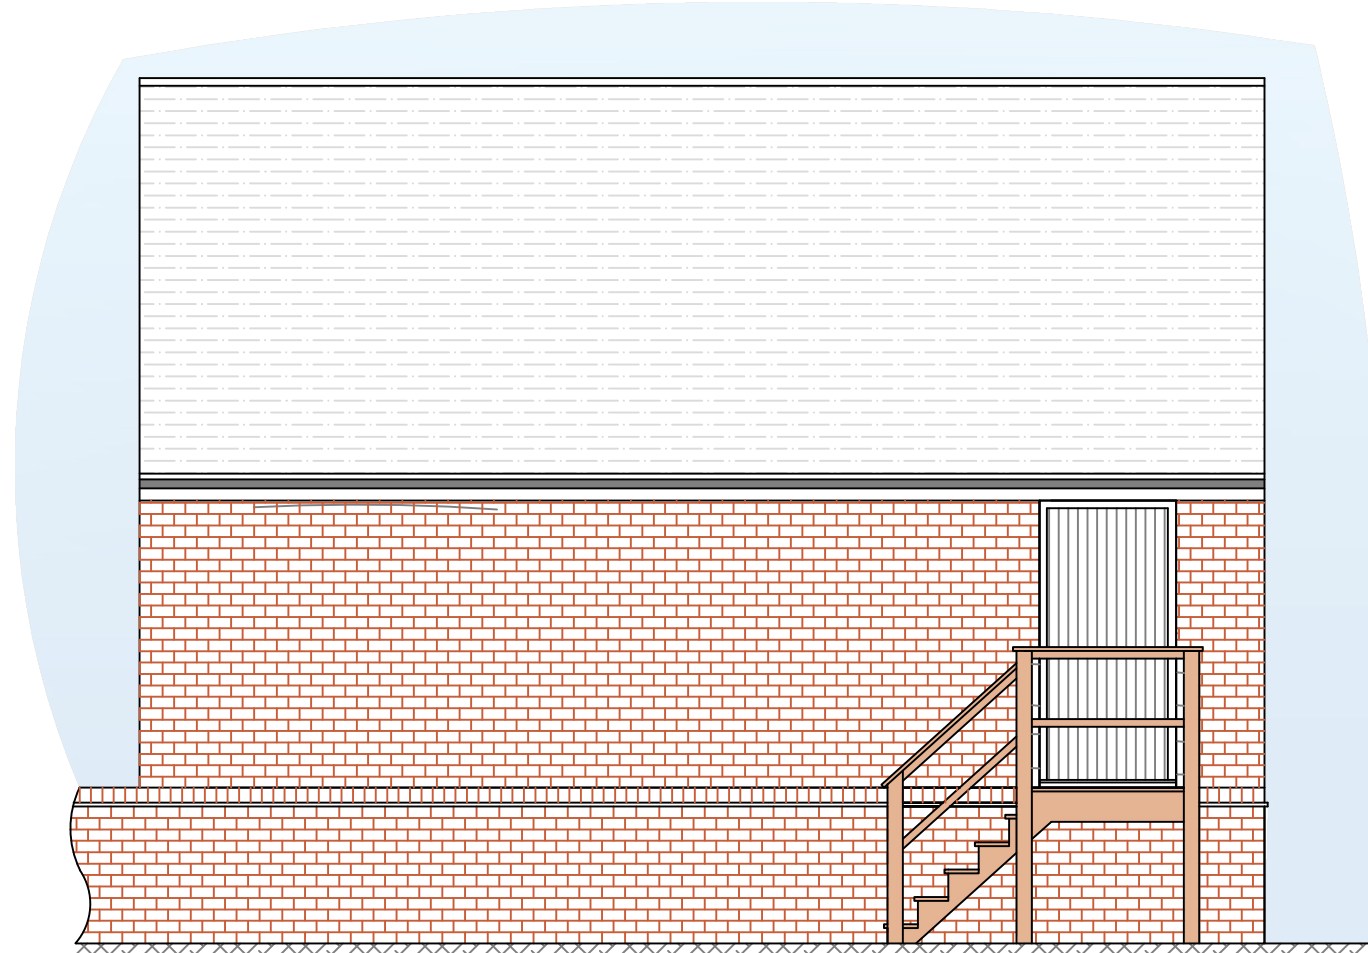

PROPOSED ELEVATION C
(SCALE 1:50)

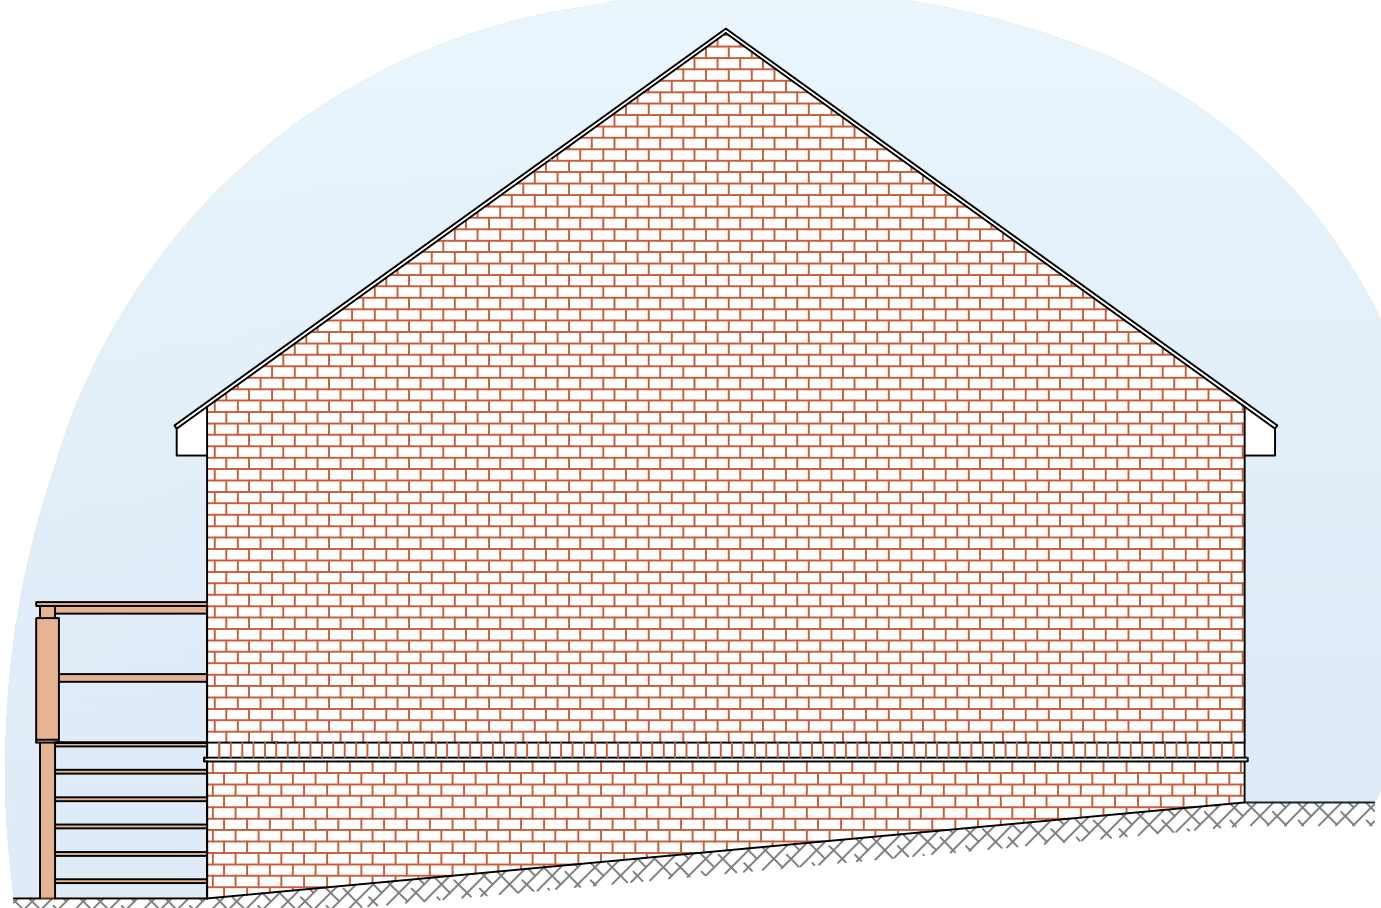

PROPOSED ELEVATION B
(SCALE 1:50)

This drawing is copyright of A&I Designs Ltd and must not be copied or reproduced in part or whole, without express permission of A&I Designs Ltd.

Do not scale from drawings unless by agreement with A&I Designs. Check all dimensions on site prior to commencing the works.

E	Drawing updated to clients comments	RGG		12 Feb 24
D	Drawing updated to clients comments	RGG		18 Nov 24
C	Scale bar added at the planners request	RGG		18 Oct 24
B	Drawing updated to clients comments	RGG		14 Oct 24
A	Drawing updated to clients comments	RGG		7 Oct 24

REV.	AMENDMENTS:	DRN.	CHK.	APP.	DATE:
------	-------------	------	------	------	-------

STATUS:

FOR PLANNING

DRAWN BY:	CHECKED BY:	APPROVED BY:	SCALE:
RGG			As Noted @ A1
DATE:	DATE:	DATE:	
3 Oct 24			

ORIGINAL DRAWING SIZE 901 x 600 (A1)



3 Thompson Close, Mickleover, Derby, DE3 0AU
07999 748 532
a.i.designs@outlook.com
www.AandIDesignsltd.co.uk

CLIENT: Mr Butler

PROJECT: 2 The Manor,
Wood Lane,
Norton-Juxta-Twycross, CV19 3QB

DRAWING TITLE: Proposed
Layouts & Elevations
Waney Edge Timber Cladding

DRAWING NUMBER: 2350-003 E