


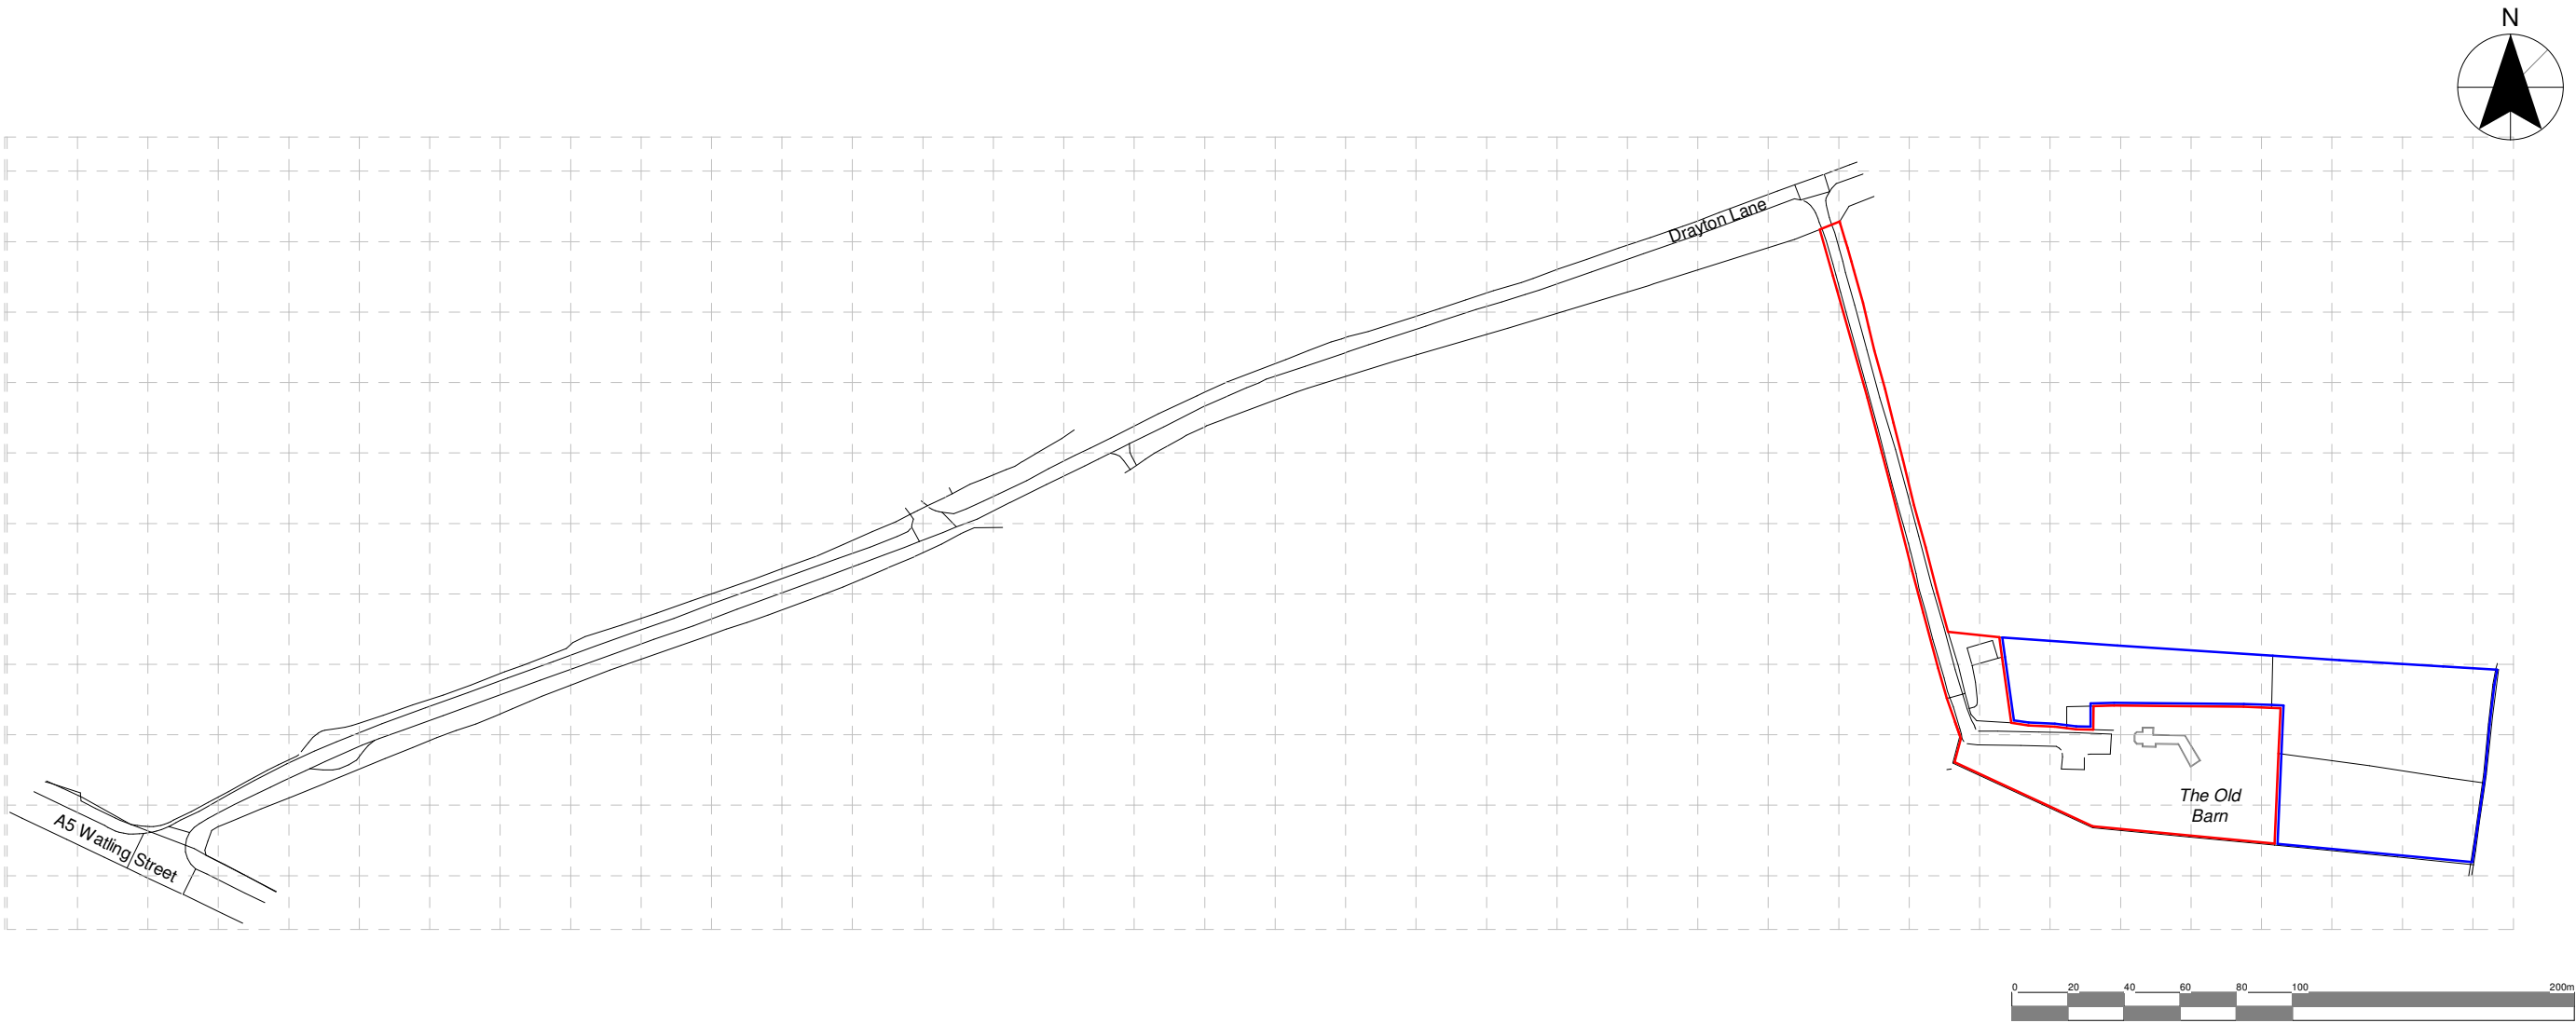

Client				Mr & Mrs Smith	
Project	The Old Barn, Drayton Lane, Fenny Drayton, CV13 6AY	Scale	1:2500	Sheet	A3
		Date	09/2024	Job No. 24/89	
Drawing	P - Location Plan	Author	SS	Checked by	LJW
				Drawing No.	14A
THE COPYRIGHT OF THIS DRAWING IS VESTED IN HAYWARD ARCHITECTS LTD. REPRODUCTION IN ANY FORM, EITHER IN WHOLE OR IN PART IS FORBIDDEN WITHOUT THE PRIOR WRITTEN PERMISSION OF THE COPYRIGHT HOLDER. DO NOT SCALE FROM DRAWING AND ONLY FIGURED DIMENSIONS ARE TO BE USED					Drawing Status Current Stage

HAYWARD

architects

19 Station Road
Hinckley
Leicestershire
LE10 1AW

Tel: 01455 635 665
www.haywardarchitects.co.uk