11/00519/FUL DISCONS RM.

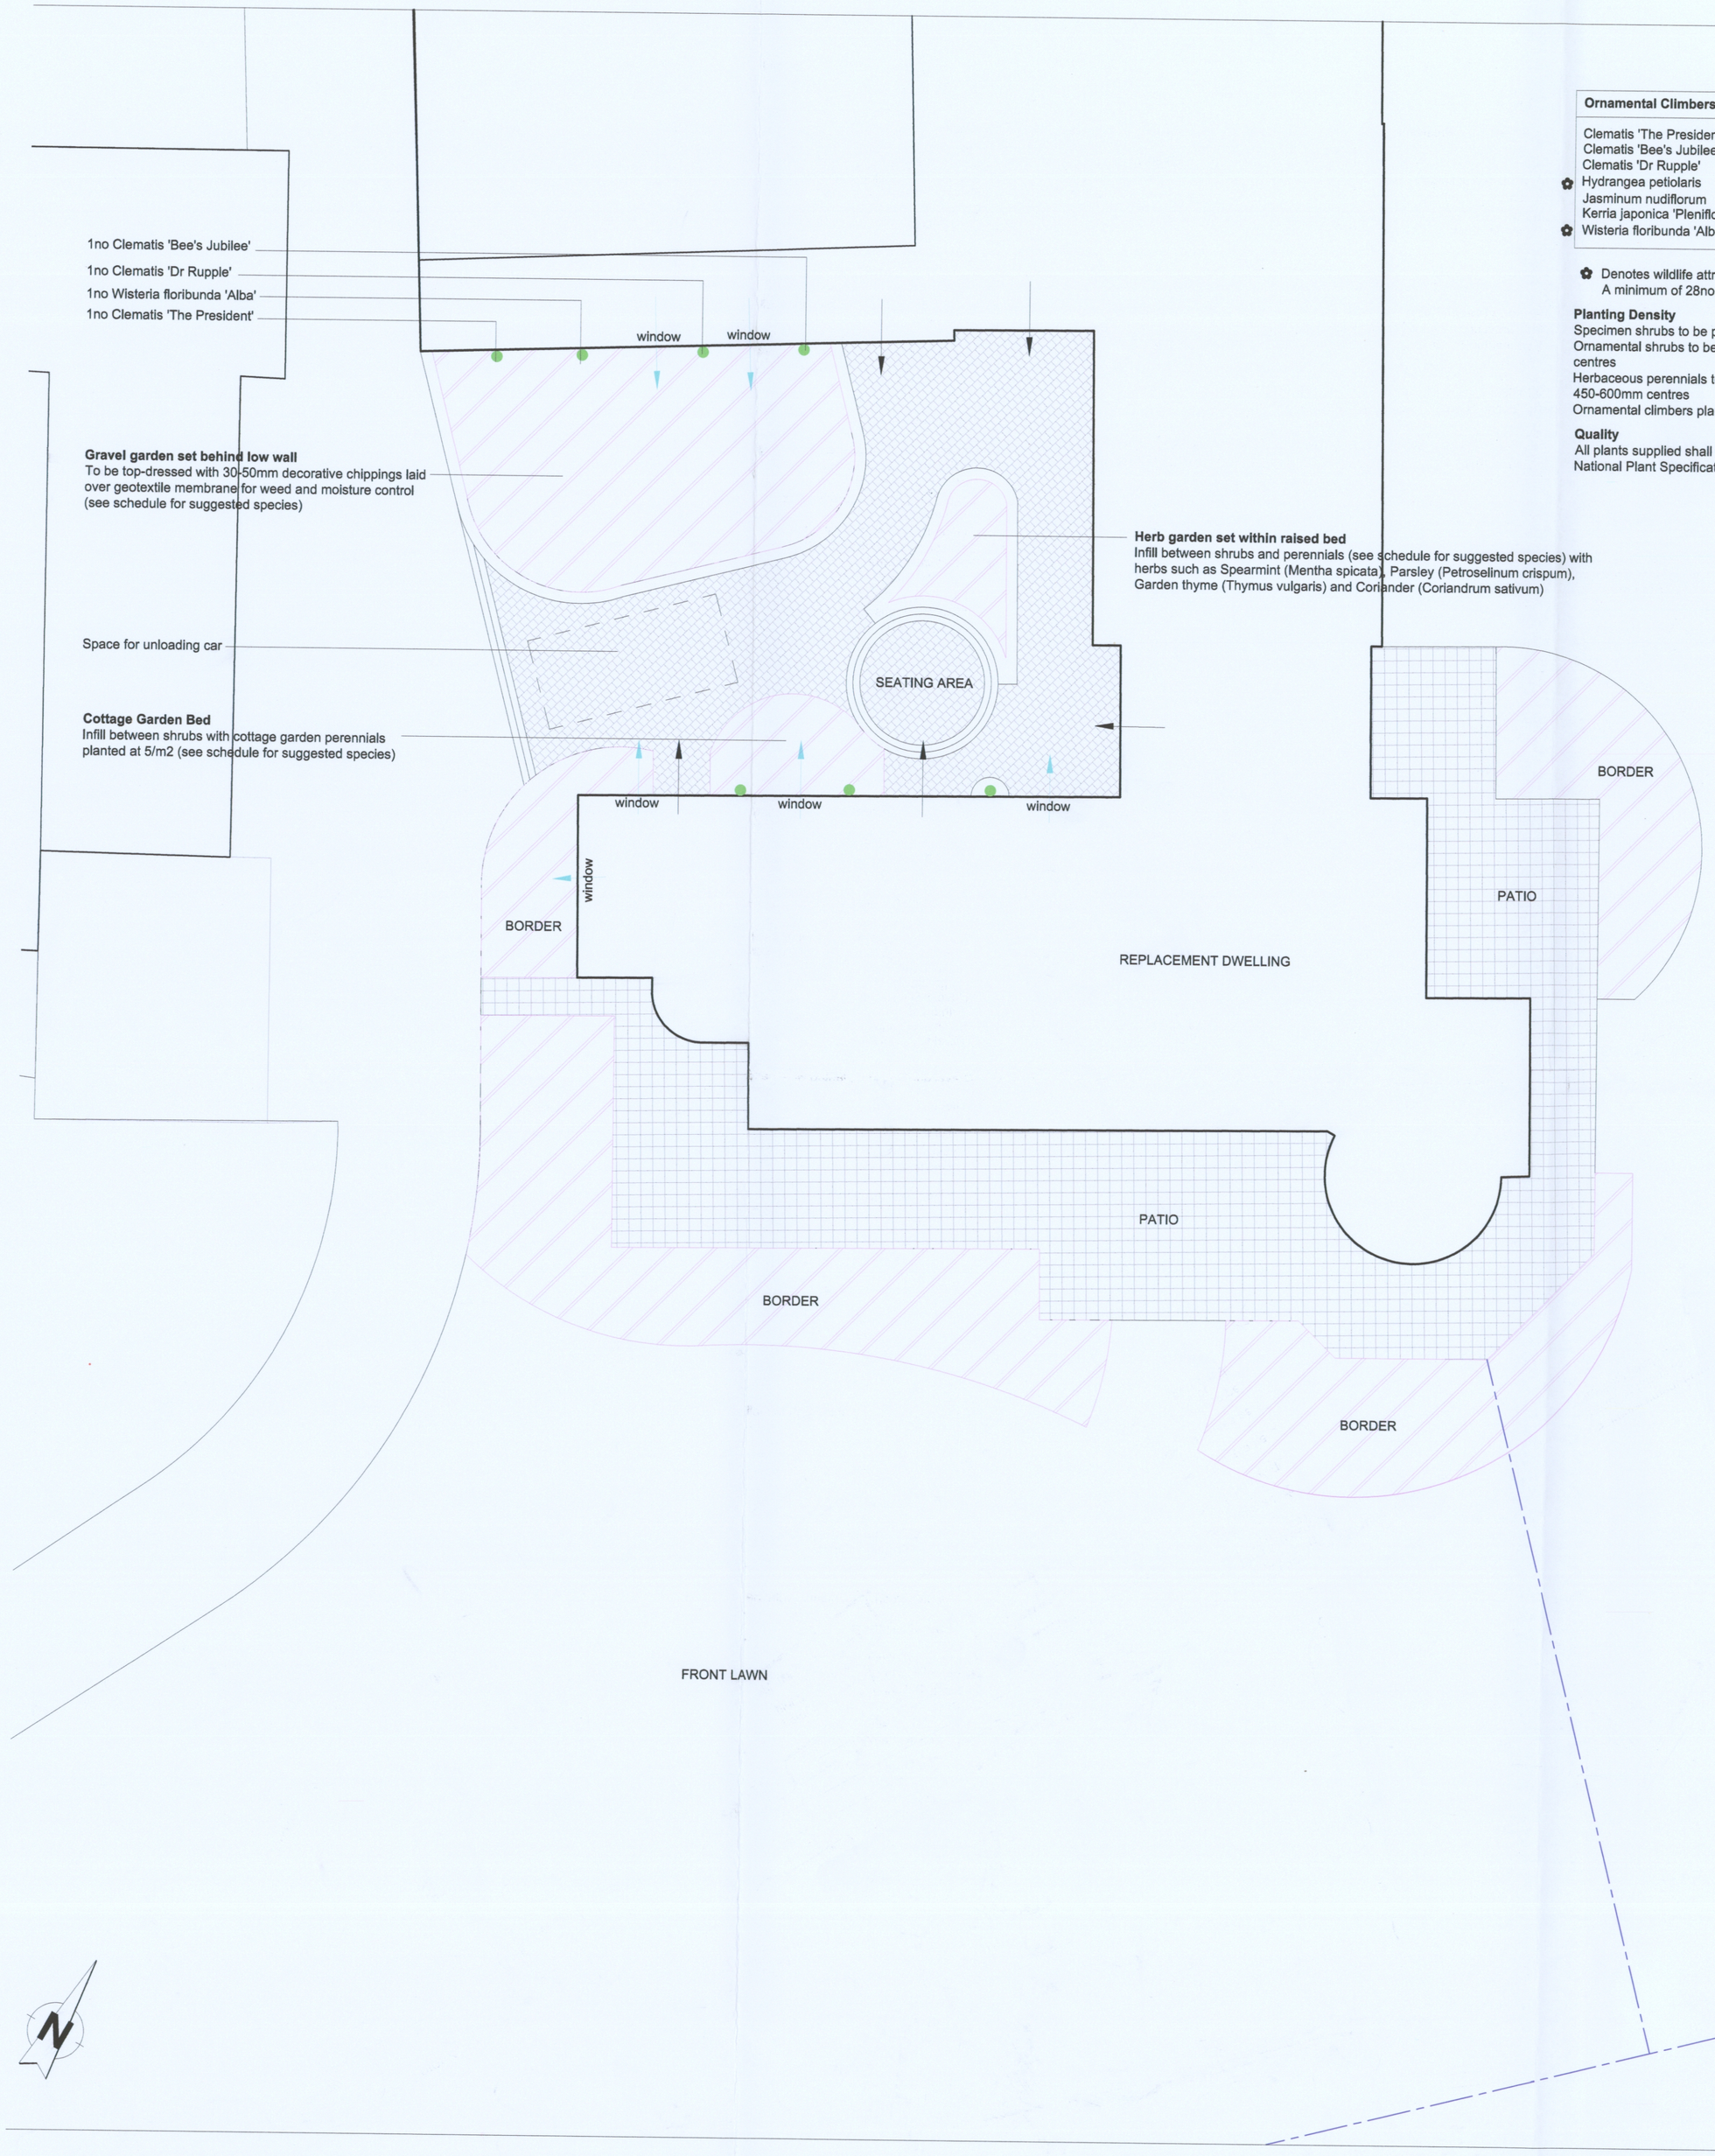

Ornamental Climbers	Height	Size
Clematis 'The President'	60-80cm	2 litre
Clematis 'Bee's Jubilee'	60-80cm	2 litre
Clematis 'Dr Rupple'	60-80cm	2 litre
✿ Hydrangea petiolaris	40-60cm	3 litre
Jasminum nudiflorum	30-40cm	2 litre
Kerria japonica 'Pleniflora'	40-60cm	3 litre
✿ Wisteria floribunda 'Alba'	60-80cm	2 litre

✿ Denotes wildlife attracting plant.
A minimum of 28no additional species to be planted

Planting Density
Specimen shrubs to be planted individually
Ornamental shrubs to be planted in single species groups of 3-7no at 600-750mm centres
Herbaceous perennials to be planted in single species groups of 3-7no at 450-600mm centres
Ornamental climbers planted indivudally as shown on plan

Quality
All plants supplied shall comply with BS 3936 Parts 1-10 as relevant, BS 4043, and the National Plant Specification as published by the Horticultural Trade Association (HTA)

PLANT SCHEDULE

Borders to be planted with the following shrubs and herbaceous perennials

Specimen Shrubs	Height	Size
✿ Amelanchier canadensis	80-100cm	10 litre
✿ Buddleia davidii 'Black Knight'	60-80cm	10 litre
✿ Buddleia davidii 'Royal Red'	60-80cm	10 litre
✿ Ceanothus thyrsiflorus repens	60-80cm	10 litre
Cornus florida rubra	60-80cm	10 litre
Cornus kousa chinensis	60-80cm	10 litre
✿ Cotinus coggygria 'Royal Purple'	60-80cm	10 litre
✿ Hydrangea paniculata 'Kyushu'	60-80cm	10 litre
Magnolia 'Susan'	60-80cm	10 litre
✿ Magnolia x soulangeana	60-80cm	10 litre
Philadelphus 'Belle Etoile'	40-60cm	10 litre
✿ Ribes sanguineum 'Pulborough Scarlet'	80-100cm	10 litre
✿ Spirea x arguta	60-80cm	10 litre
Syringa vulgaris 'Charles Joly'	60-80cm	10 litre
✿ Syringa vulgaris 'Katherine Havemeyer'	60-80cm	10 litre
Syringa vulgaris 'Madame Lemoine'	60-80cm	10 litre
✿ Viburnum x bodnantense	80-100cm	10 litre

Ornamental Shrubs	Height	Size
✿ Caryopteris x clandonensis 'Heavenly Blue'	30-40cm	3 litre
Choisya ternata 'Aztec Pearl'	30-40cm	3 litre
Cistus x corbariensis	30-40cm	3 litre
Cornus sanguinea 'Midwinter Fire'	40-60cm	3 litre
✿ Daphne odora	40-60cm	3 litre
Elaeagnus x ebbingei 'Gilt Edge'	30-40cm	5 litre
✿ Escallonia macrantha 'Red Elf'	40-60cm	3 litre
✿ Hebe 'Great Orme'	20-30cm	3 litre
✿ Hebe 'Marjorie'	20-30cm	3 litre
Mahonia x media 'Charity'	40-60cm	5 litre
✿ Lavandula angustifolia 'Munstead'	20-30cm	3 litre
✿ Olearia x haastii	20-30cm	3 litre
Osmanthus decorus	40-60cm	5 litre
✿ Philadelphus coronarius 'Aureus'	30-40cm	3 litre
✿ Potentilla fruticosa 'Tilford Cream'	15-20cm	2 litre
Prunus x cistena 'Crimson Dwarf'	40-60cm	3 litre
Sarcococca confusa	20-30cm	2 litre
✿ Senecio 'Sunshine'	30-40cm	3 litre
✿ Skimmia japonica 'Rubella'	30-40cm	3 litre
Viburnum davidii	20-30cm	3 litre
✿ Weigela florida 'Foliis Purpureis'	30-40cm	3 litre

Herbaceous Perennials (planted under shrubs to provide groundcover)	Size
Acanthus spinosus	2 litre
Alchemilla mollis	2 litre
Artemisia 'Powys Castle'	2 litre
Astrantia major	2 litre
Bergenia cordifolia	2 litre
Brunnera macrophylla	2 litre
Epimedium spp. (e.g. rubrum or x versicolor 'Sulphureum')	2 litre
Geranium spp. (e.g. macrorrhizum or endressii)	2 litre
Helianthemum	2 litre
Hemerocallis	2 litre
Heuchera micrantha	2 litre
Pulmonaria	2 litre
Stachys byzantina	2 litre
Tiarella cordifolia	2 litre

Gravel garden to be planted with the following shrubs and herbaceous perennials

Specimen Shrubs	Height	Size
Aralia elata	80-100cm	10 litre
Fatsia japonica	60-80cm	10 litre
Yucca flaccida 'Ivory'	30-40cm	5 litre

Ornamental Shrubs	Height	Size
✿ Hebe buxifolia	20-30cm	3 litre
✿ Hebe speciosa	20-30cm	3 litre
✿ Lavandula angustifolia 'Munstead'	20-30cm	3 litre

Herbaceous perennials	Size
✿ Aster novae-belgii	2 litre
Liatris spicata 'Kobold'	2 litre
✿ Sedum spectabile	2 litre
Stipa gigantea	2 litre

Herb garden to be planted with the following shrubs and herbaceous perennials

Specimen Shrubs	Height	Size
✿ Rosmarinus officinalis	40-60cm	3 litre

Herbaceous Perennials	Size
Salvia officinalis 'Purpurescens'	2 litre
Salvia officinalis 'Icterina'	2 litre

Cottage garden to be planted with the following shrubs and herbaceous perennials

Specimen Shrubs	Height	Size
✿ Perovskia altriplicifolia 'Blue Spire'	30-40cm	3 litre
✿ Potentilla fruticosa 'Pretty Polly'	15-20cm	2 litre
Rosa 'Ballerina'	-	3 litre
Rosa 'Trumpeter'	-	3 litre
Rosa 'The Fairy'	-	3 litre
Santolina chamaecyparissus nana	20-30cm	3 litre

Herbaceous Perennials	Size
Achillea millefolium	2 litre
Aster x frikartii 'Monch'	2 litre
Campanula	2 litre
Geranium psilostemon	2 litre
Helenium	2 litre
Leucanthemum	2 litre
Lychnis coronarius	2 litre
Penstemon	2 litre
Phlox paniculata	2 litre
Salvia nemerosa	2 litre
Veronica	2 litre

KEY

Ornamental Shrub Planting
Planting beds to have a minimum 450mm depth good quality topsoil. Prior to planting all beds shall be cultivated to a depth of 300mm. All weeds, roots, and stones larger than 50mm brought to the surface shall be removed off site. All planting shall be using pit planting techniques with backfill mixed with 70gms of Enmag slow release fertiliser. After planting all planting beds shall receive a layer of organic bark mulch spread evenly to a depth of 75mm.

Ornamental Climbers

Rev A: Amendments requested by client	LK	26.04.12
Revisions:	Dwn:	Date:

Project: Proposed Replacement Dwelling, Alder Hall, Peckleton for Mr & Mrs Clark

Drawing: Proposed Ornamental Planting to Landscaped Courtyard & Borders

Date:	18.04.12	Drawn:	LK
Dwg No:	KL.133.003	Scale:	1:100 @ A1
Revision:	A	Revision Date:	26.04.12

KOVA LANDSCAPE
www.kovalandscape.co.uk