

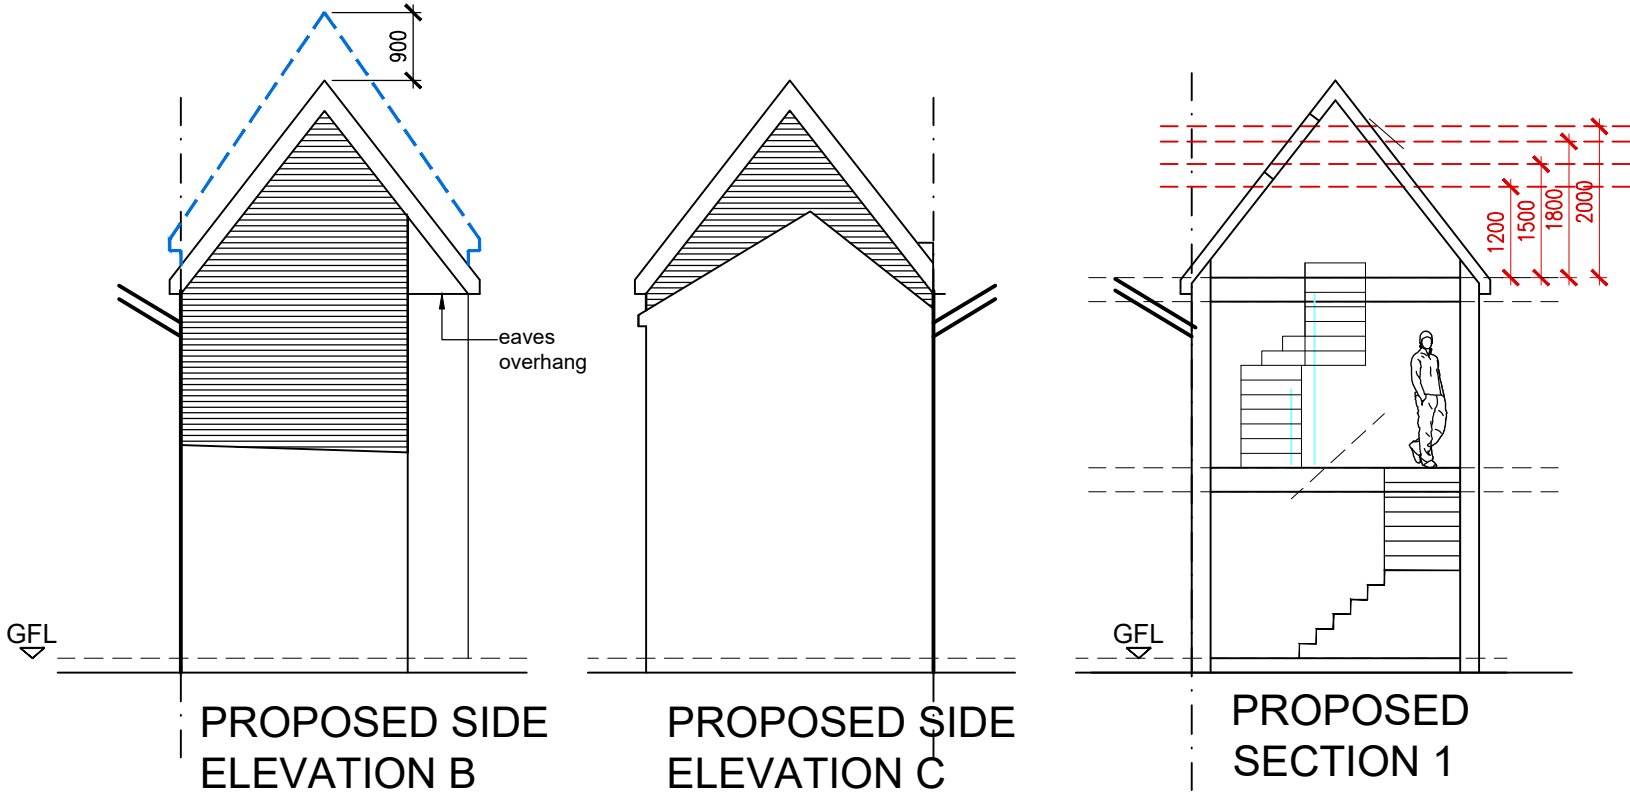
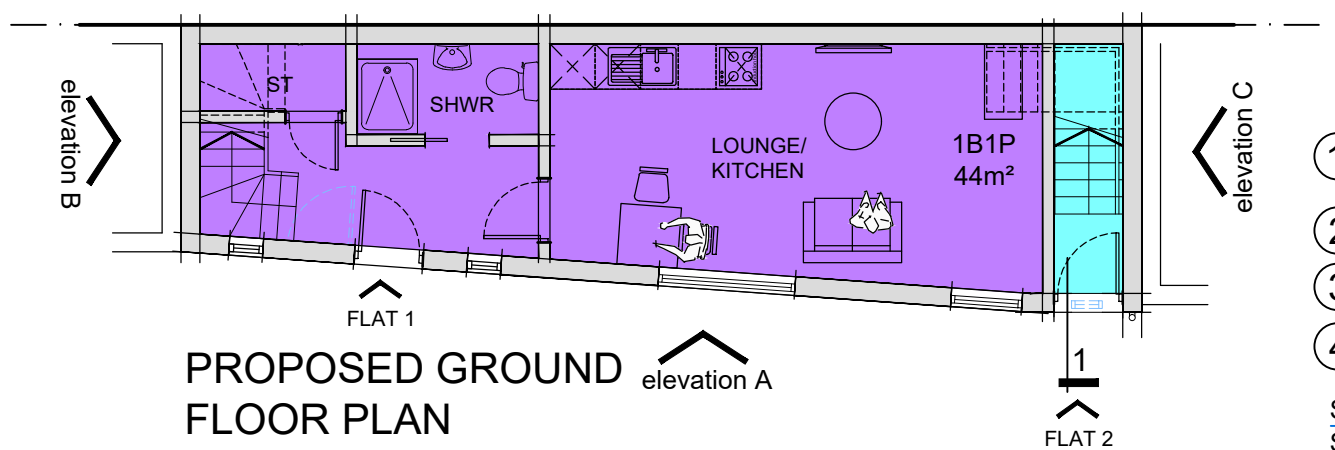
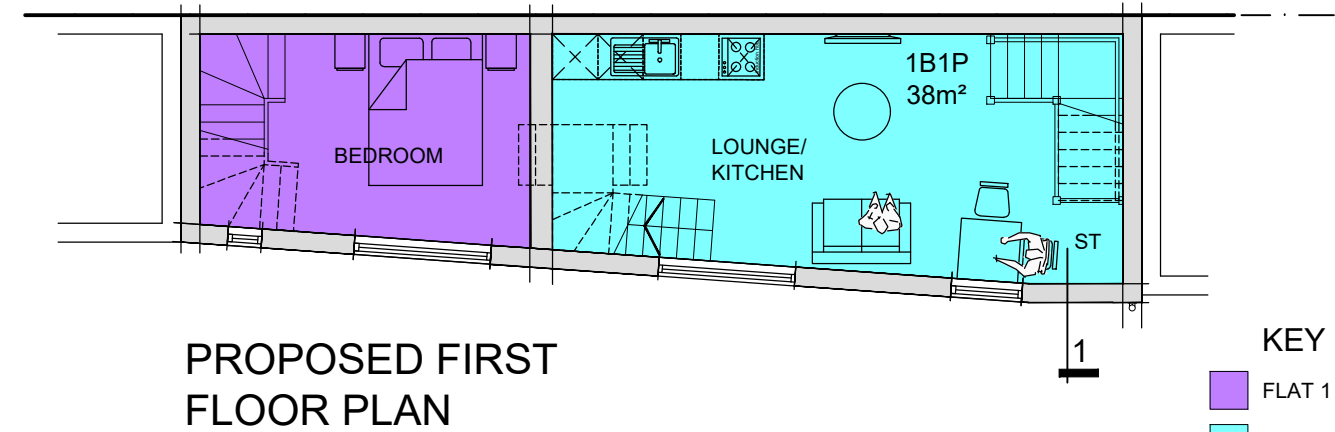
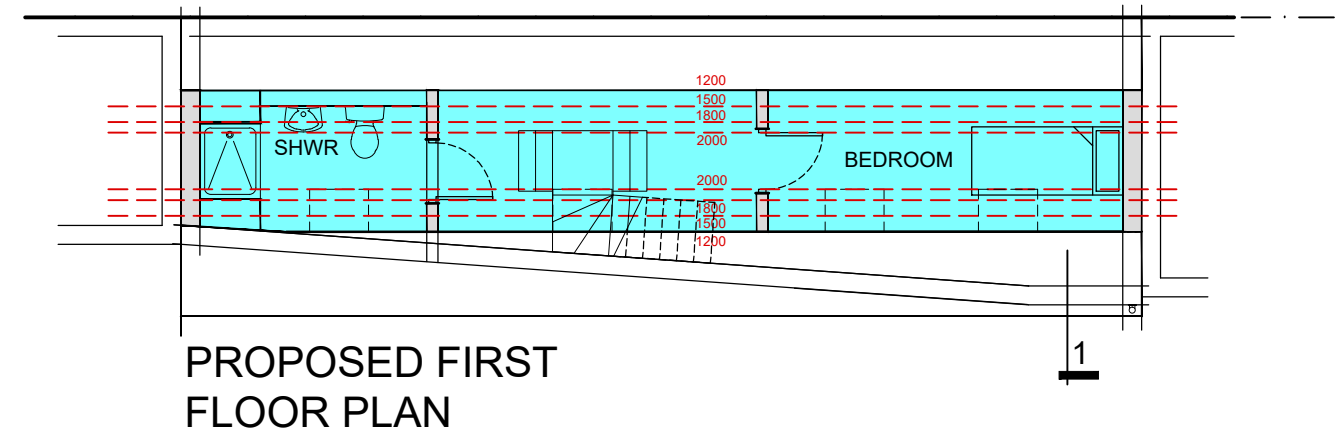


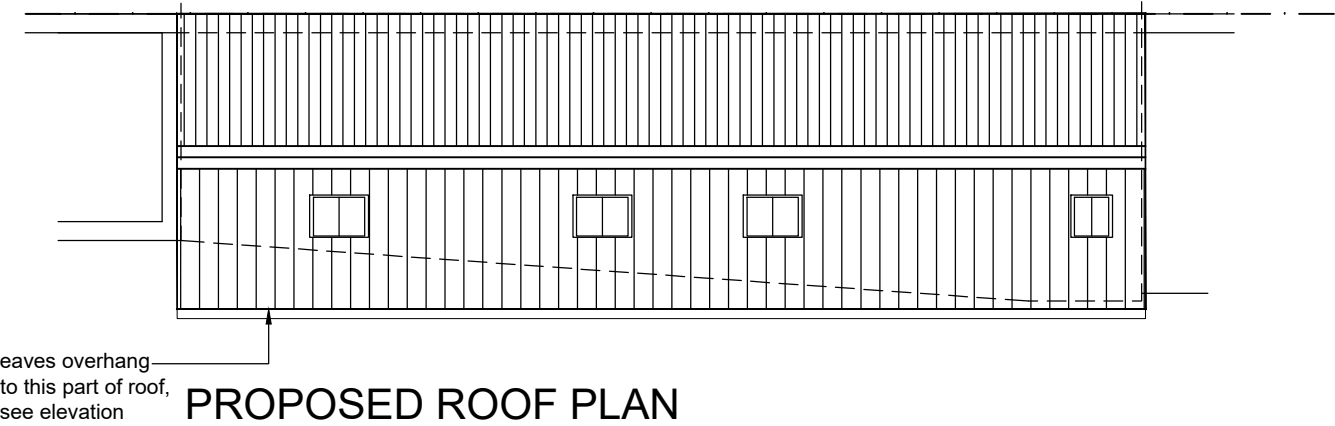

- KEY
- FLAT 1 - 44m.sq
 - FLAT 1 - 38m.sq
- MATERIALS SCHEDULE :
- 1 Brickwork to match existing OR render all walls, colour, White
 - 2 Roof tiles to match existing
 - 3 Rainwater goods and fascia to match existing
 - 4 Blue Cant brick to windw cills

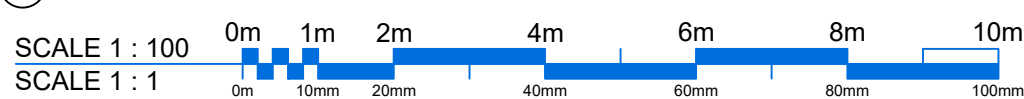

C	02.09.24	LPA comments
B	23.08.24	LPA comments
A	03.08.24	LPA comments
D	02.09.24	LPA comments
Revision		

Project:	Change of use to 2no. Flats			
Site Address:	64A Castle Street, Hinckley, LE10 1DD			
Drawing title:	Proposed Plans			Drawn : Si
Drawing Number:	A302	PL	03	Date: Jan 2024