BARN LAYOUT.

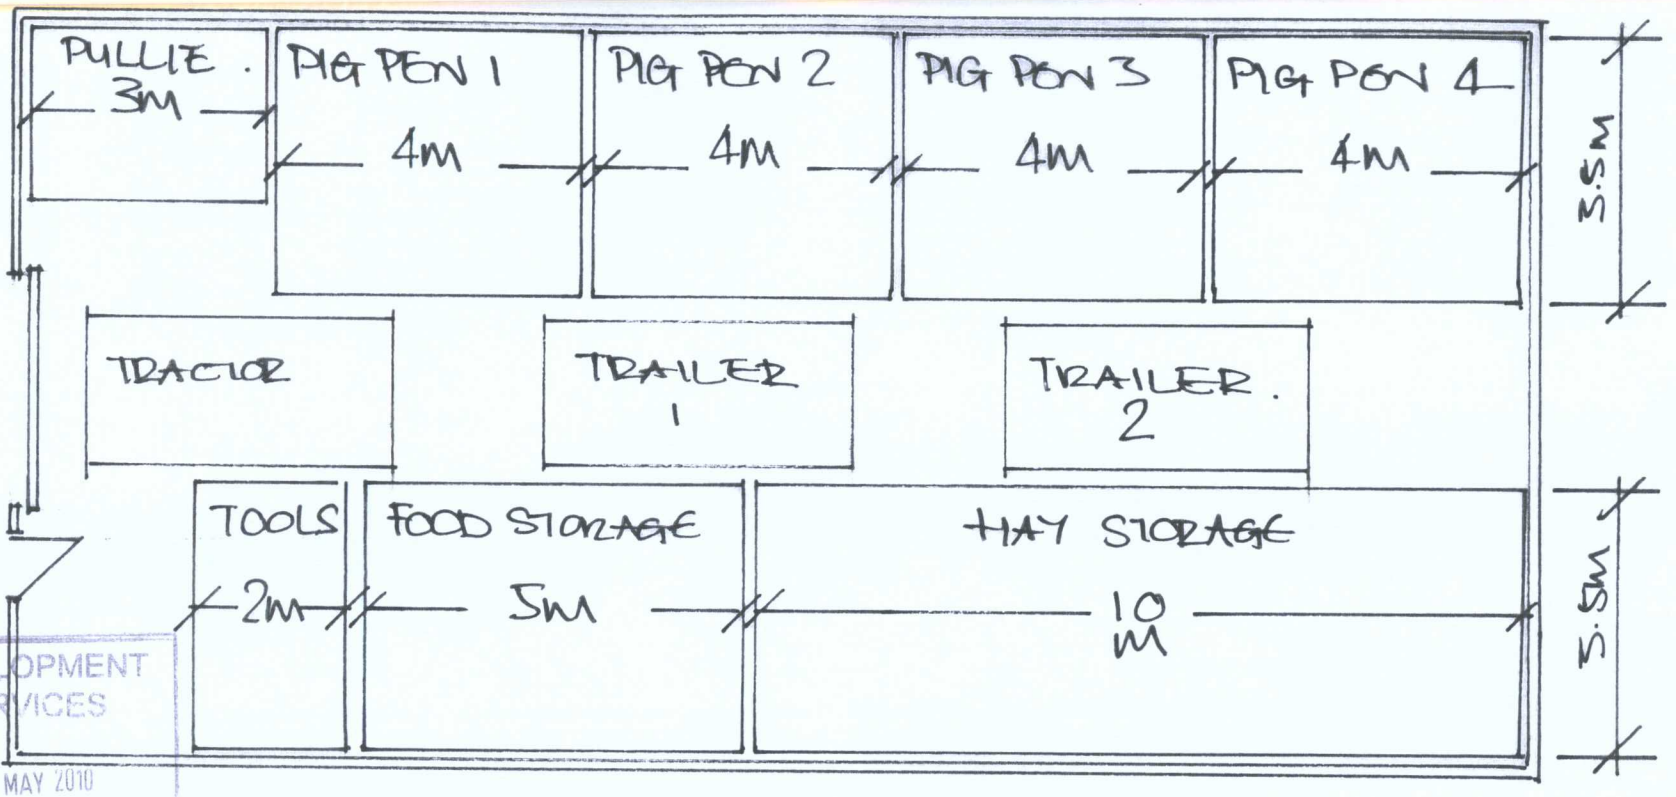

DEVELOPMENT SERVICES
12 MAY 2010
RECEIVED

→ PROPOSED BUILDING AT LAND OFF: BRASCOTE LANE, NEWBOLD VERDON.

→ D.STACK, MAY 2010, S:1|100 @ A4.

→ LAYOUT FOR BARN FOR BREEDING SOWS + CHICKENS.