




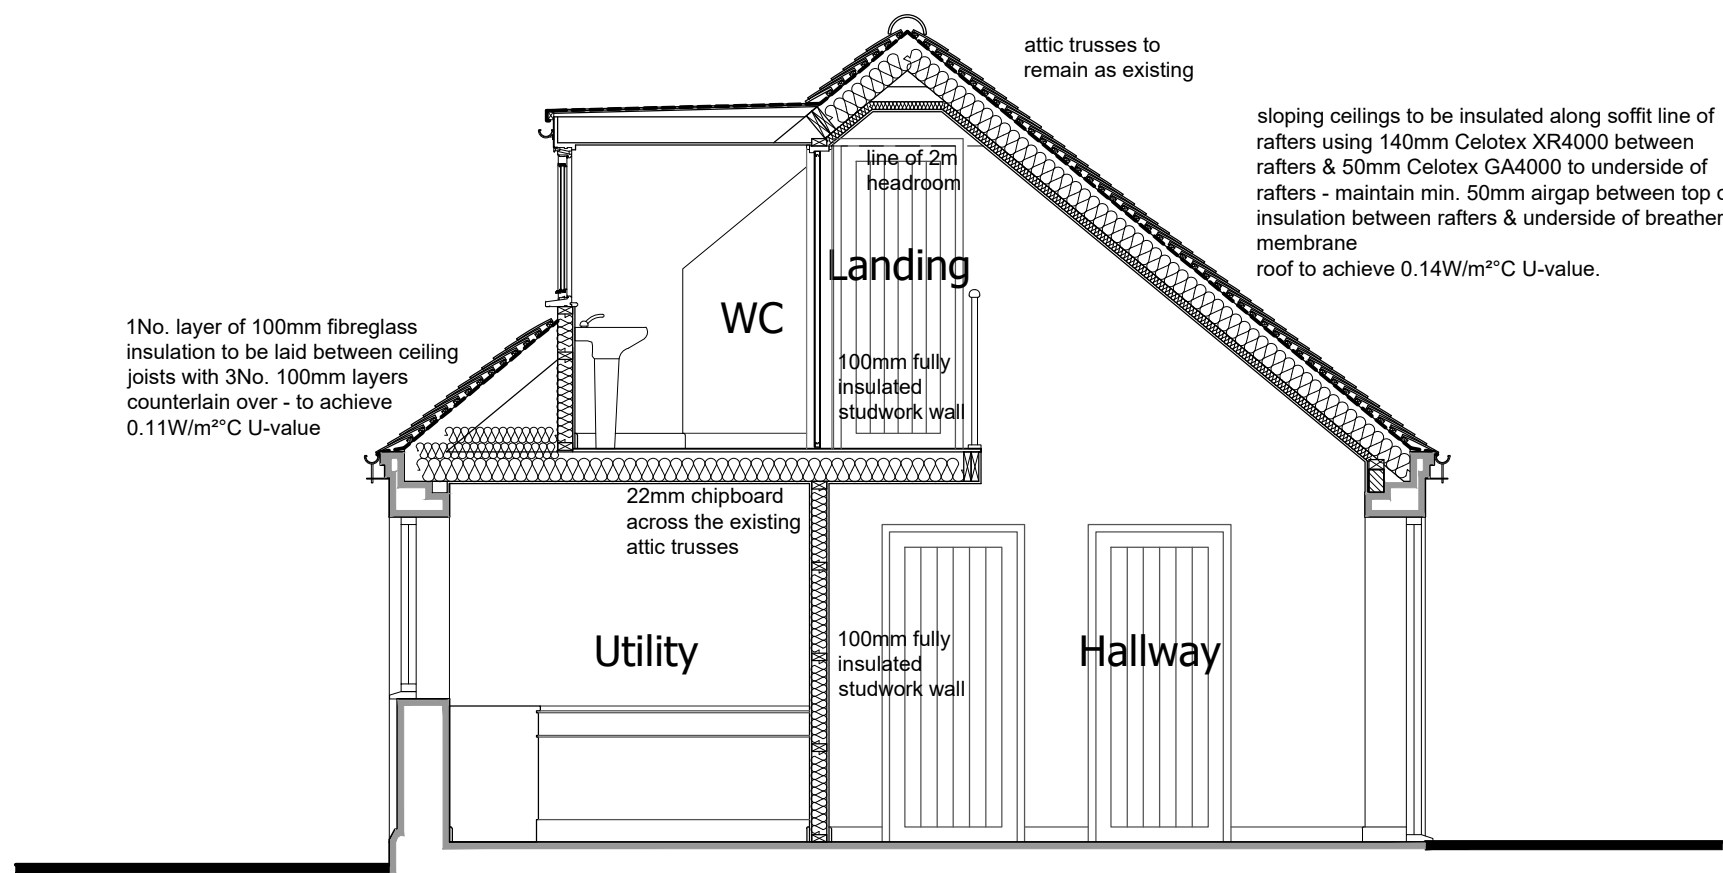


Section A-A
Scale 1:50

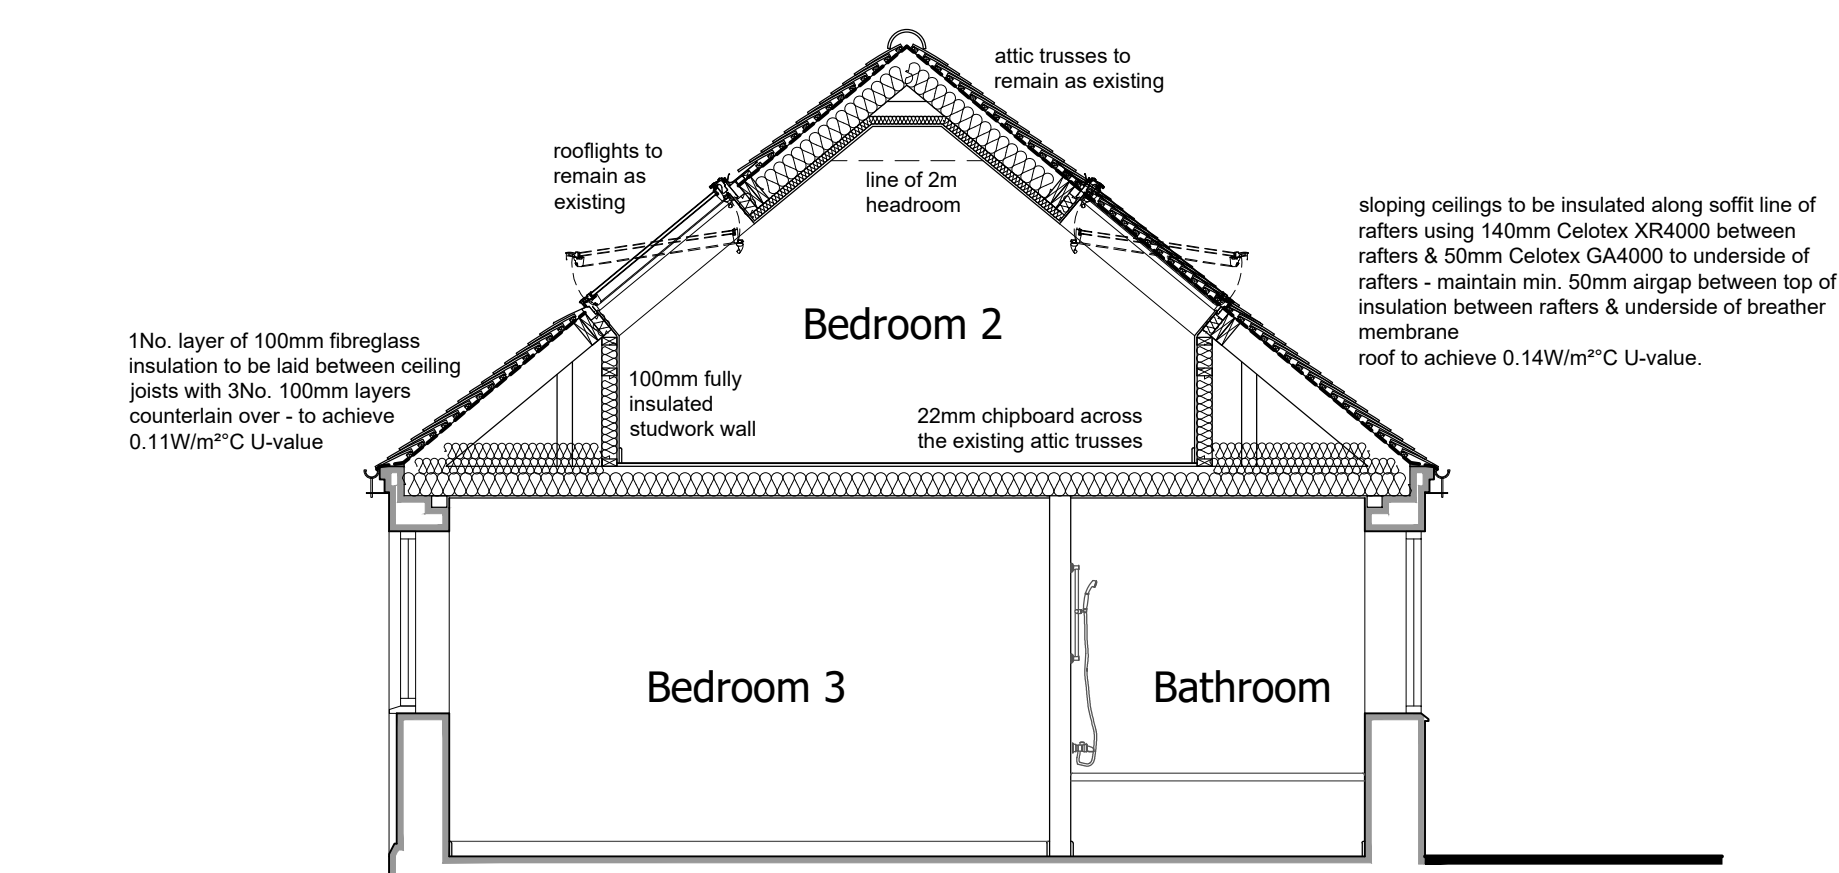


Section B-B
Scale 1:50

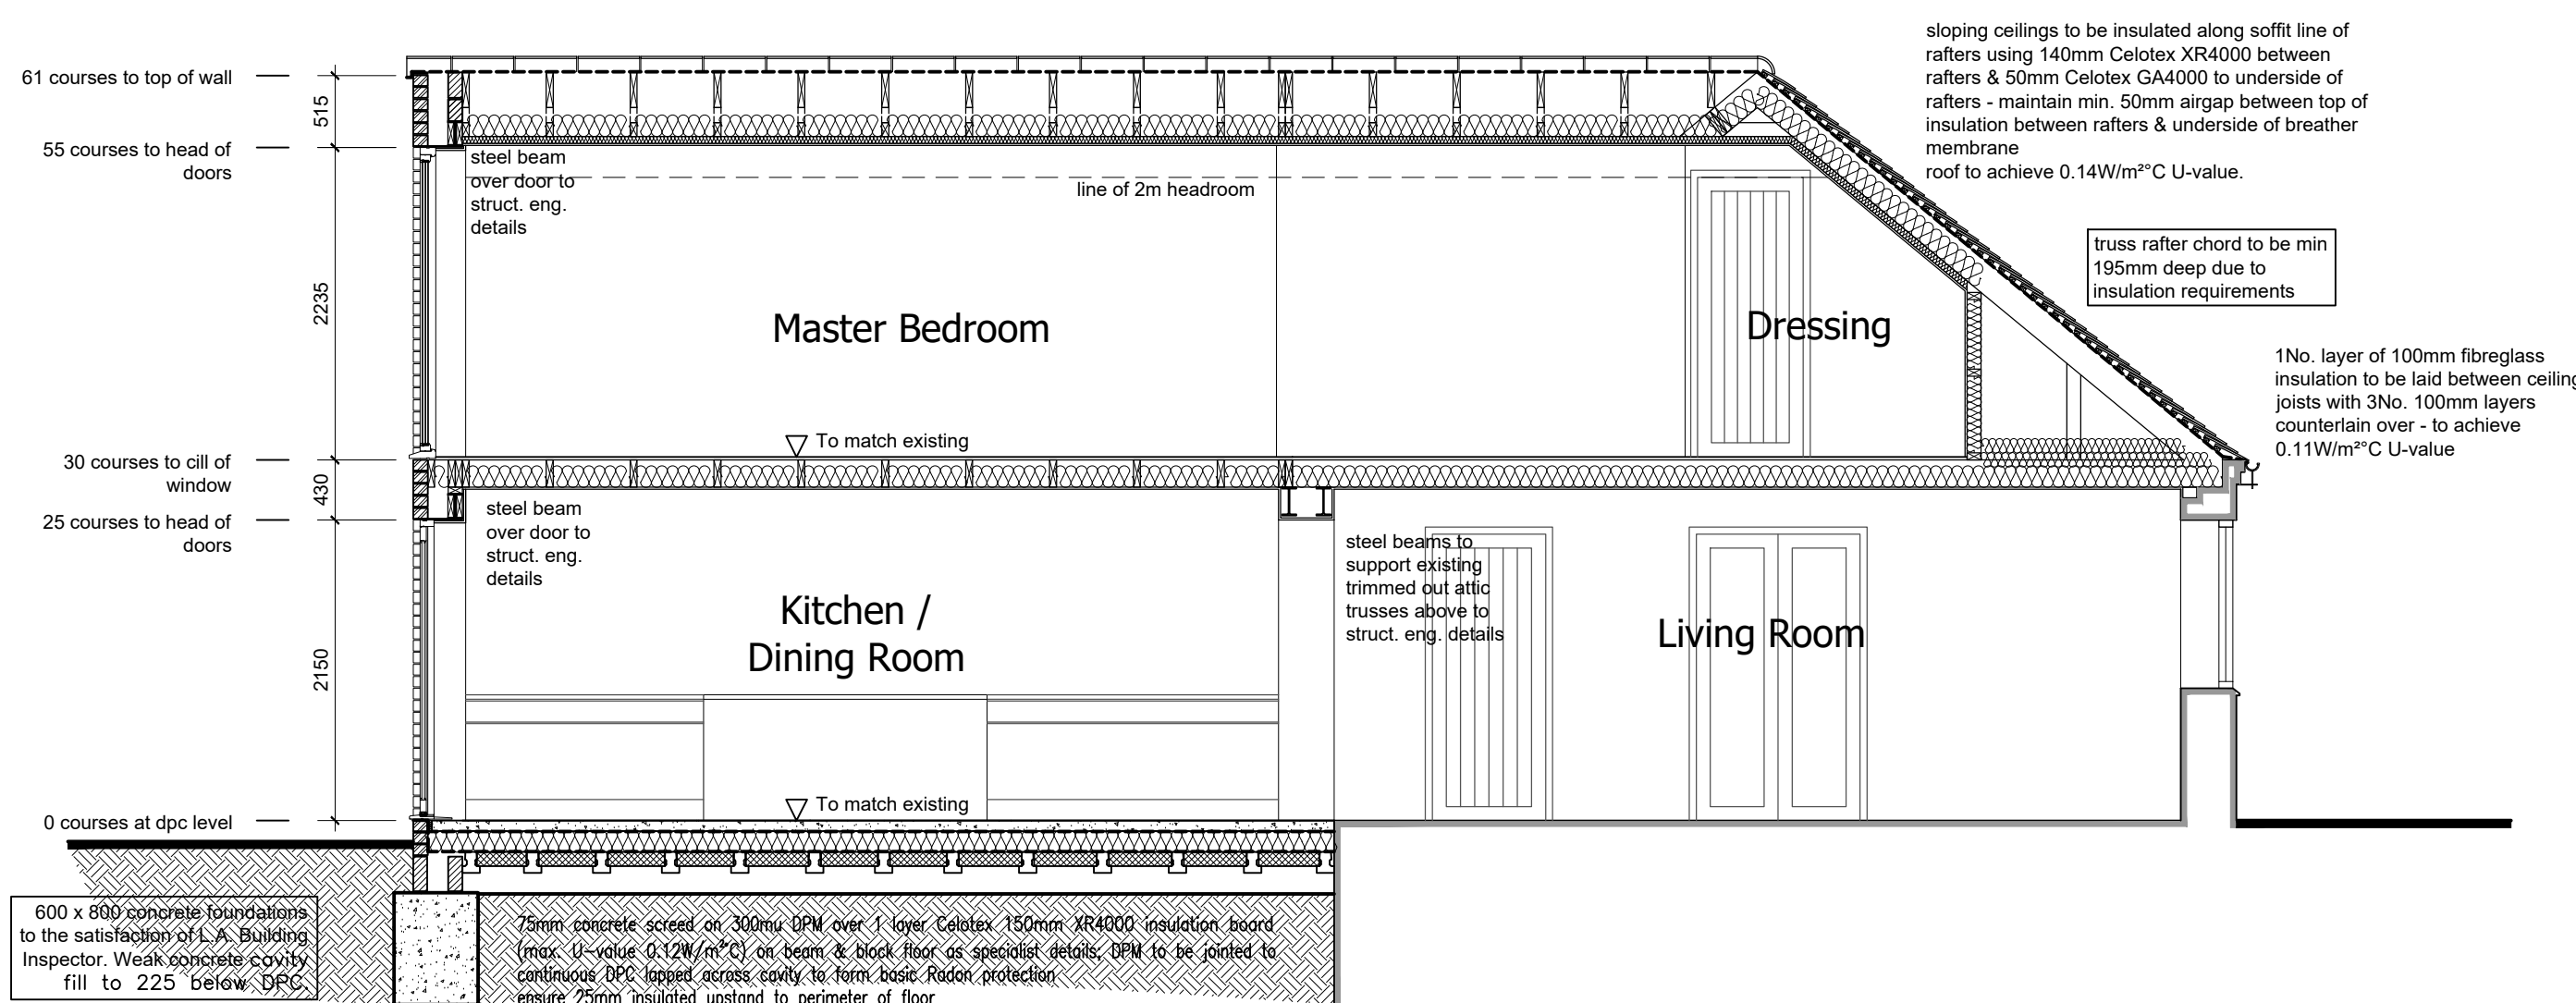

Section C-C
Scale 1:50

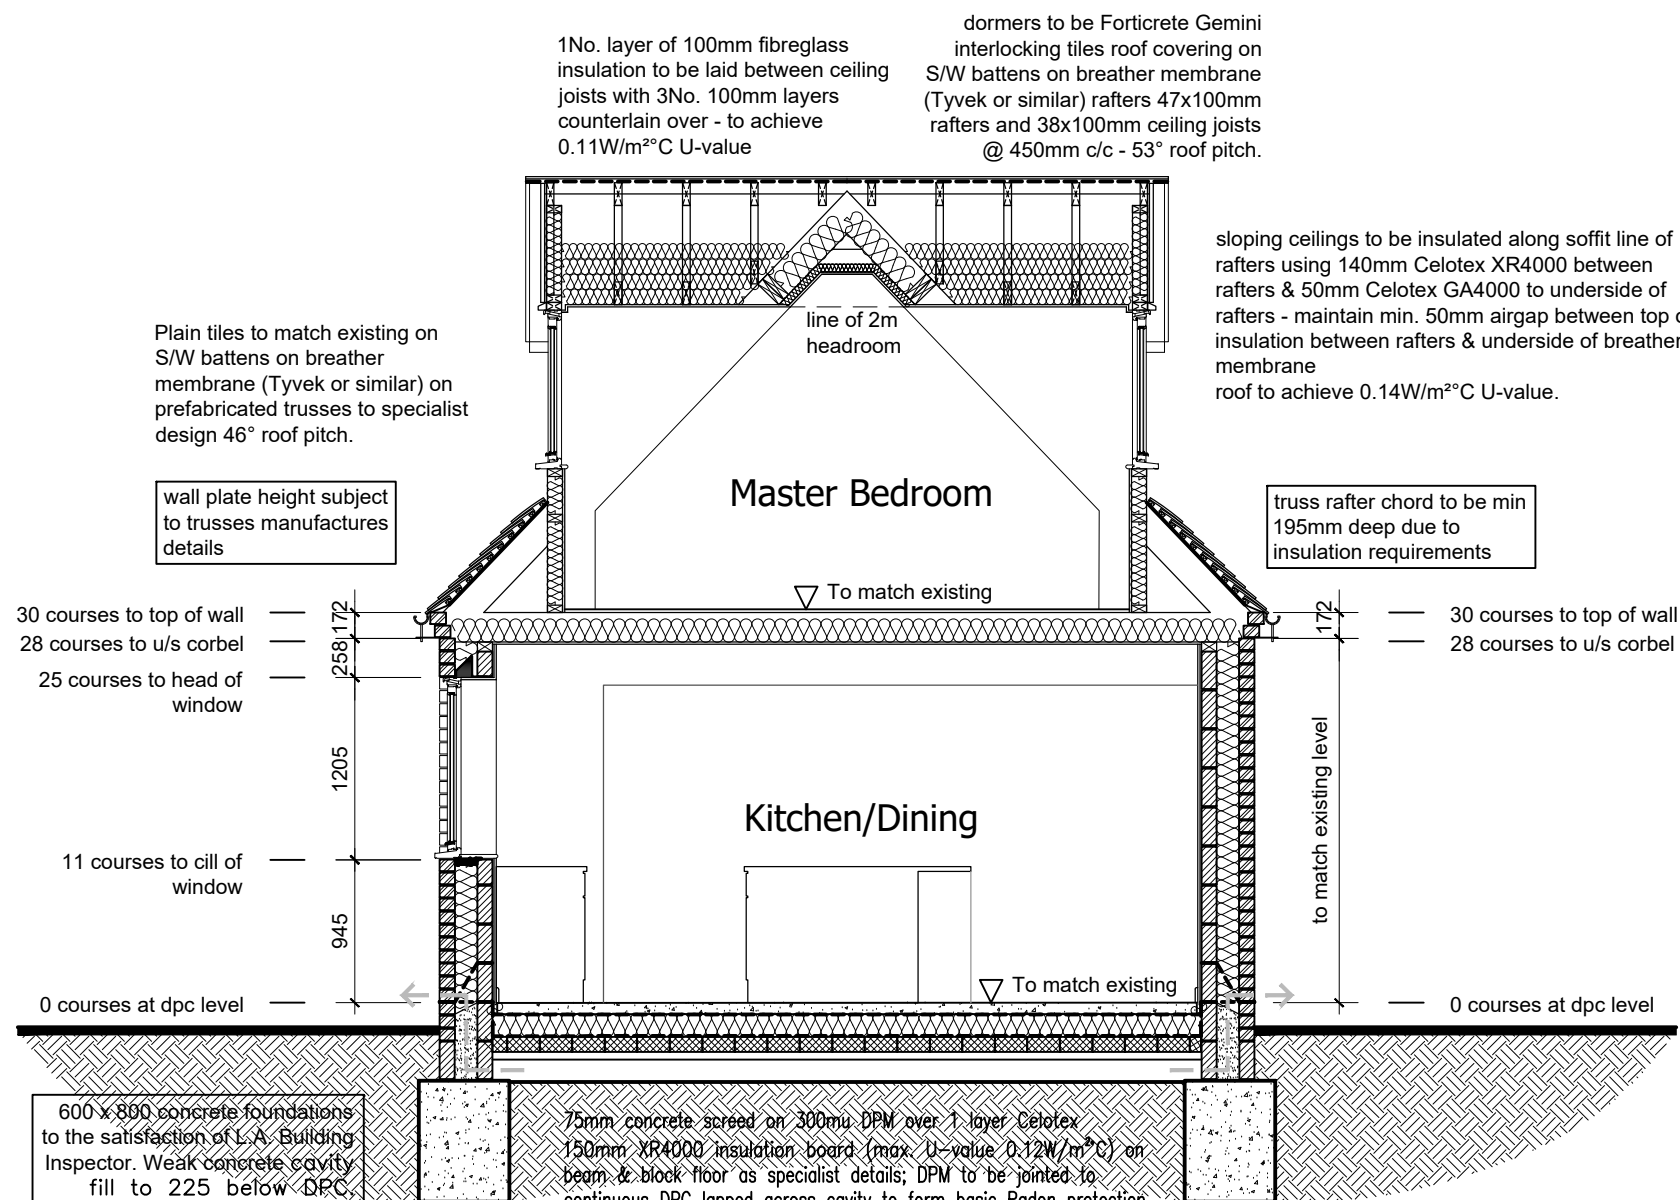

Section D-D
Scale 1:50

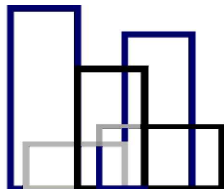B CW 29.10.25 Dormer window size altered and now flat roof				
A CW 25.09.25 Dormer window added to WC				
Rev/	By	Date	Details	Chkd
Drawing Status			Construction	
 Construction Design Solutions Consulting Civil, Structural, Highway & Drainage Engineers 78 Wollaton Road, Beeston, Nottingham, NG9 2NZ. Tel: 0115 922 9491 Fax: 0115 922 7451 General E-mail : design @ cdsconsulting . co . uk Web Site: www . cdsconsulting . co . uk				
Client Mr S. Condon				
Project Bluebell Cottage, Nailstone Nuneaton, CV13 0QG				
Title Technical Drawings Sections				
Scale (A1) As Shown		Drawn by. CW	Drg. No. 2025-10679-06B	
Date. August 2025		Checked by.		