
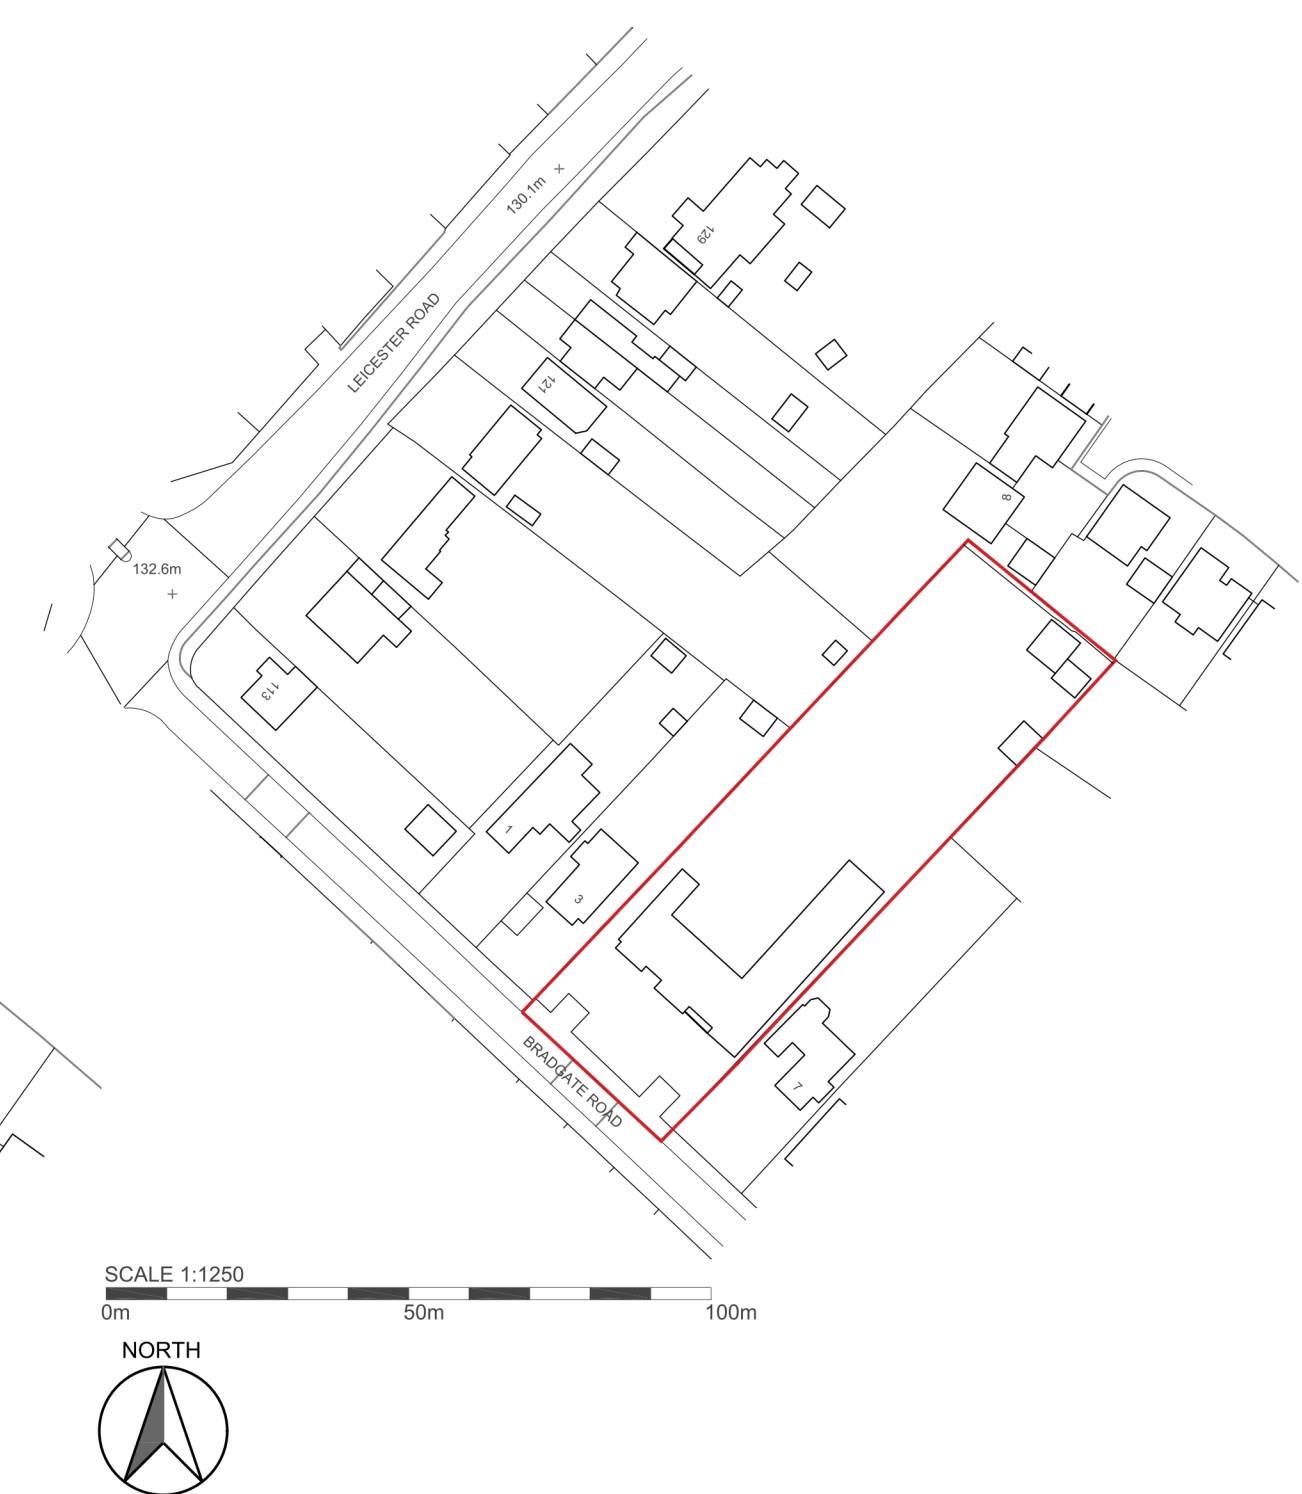
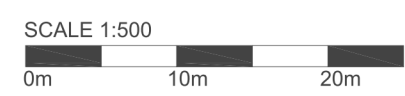


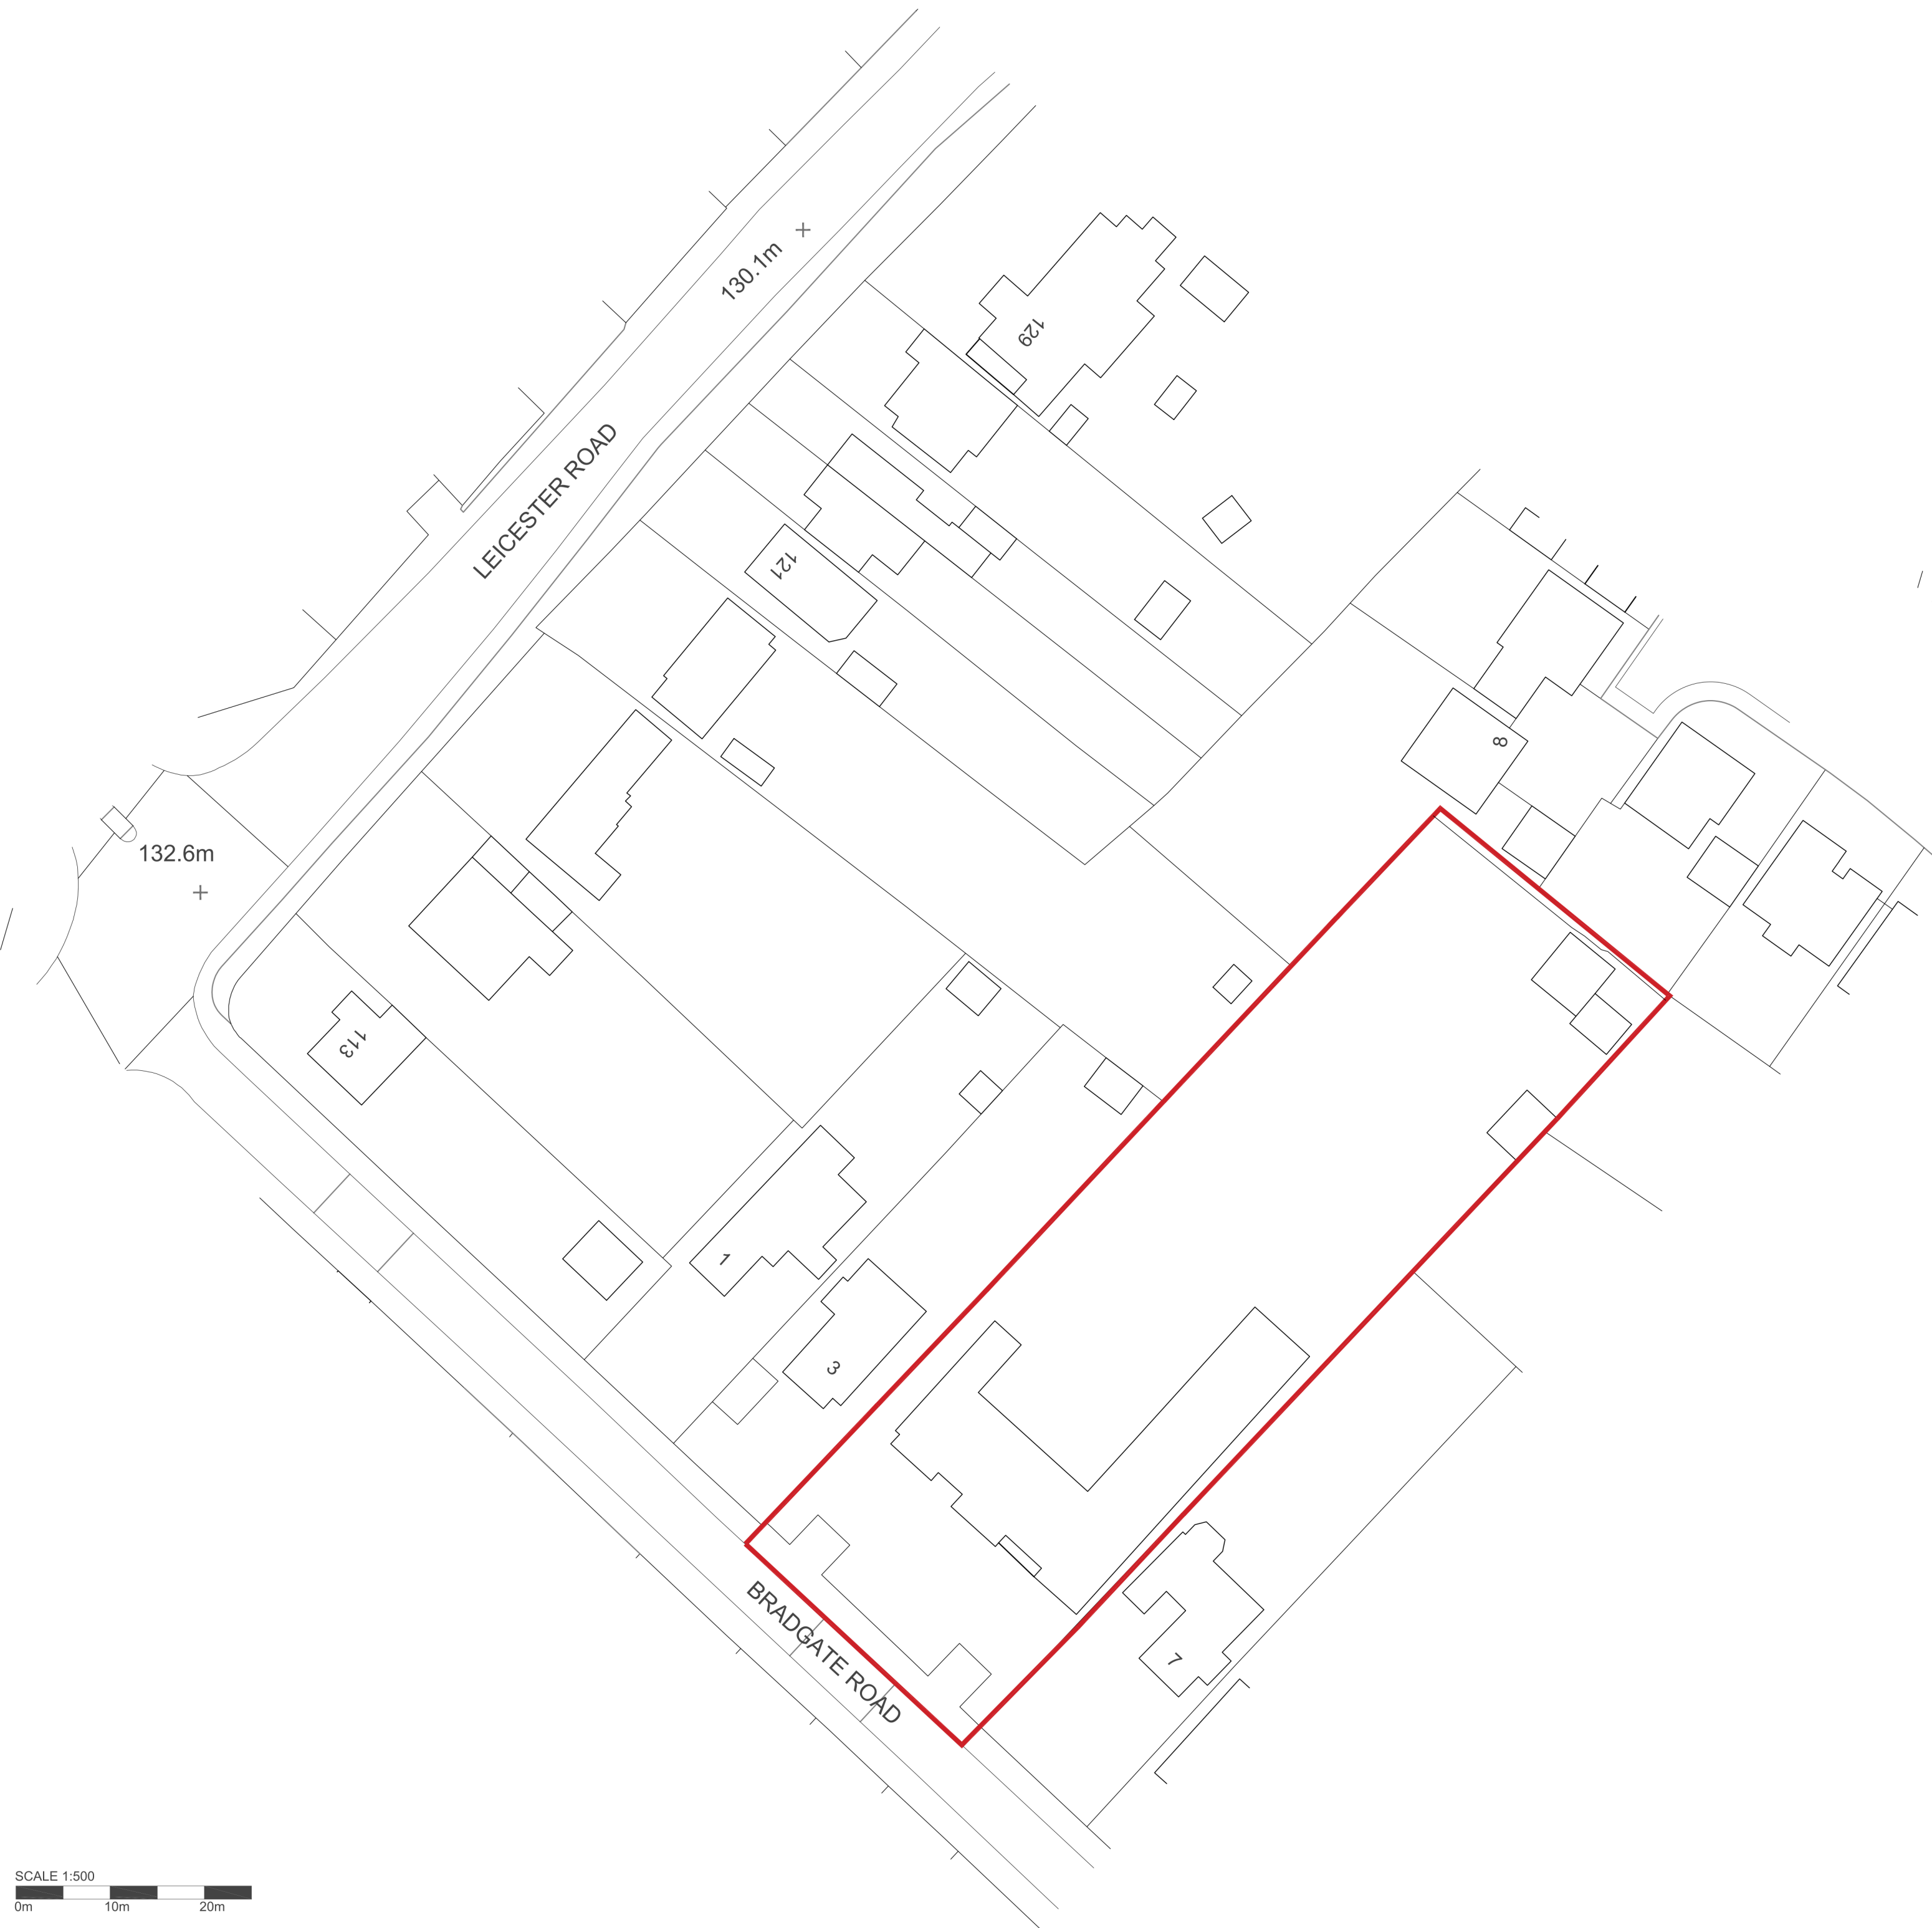

A - 12.08.25 - ADDITIONAL INTERNAL DOOR & BALCONY DOOR AMENDMENT

M: [REDACTED]
@: [REDACTED]
www.olliverdesignstudio.com

EXISTING SITE & LOCATION PLANS	
ADDRESS:	5 BRADGATE ROAD, HINCKLEY, LE10 1LA
WORKS:	PROPOSED OUTBUILDING
CLIENT:	C/O KEVIN CASSON, KCCONSTRUCTION
SCALE:	1:500 & 1:1250 @ A2
DATE:	15.09.25
DRAWING:	500.01