

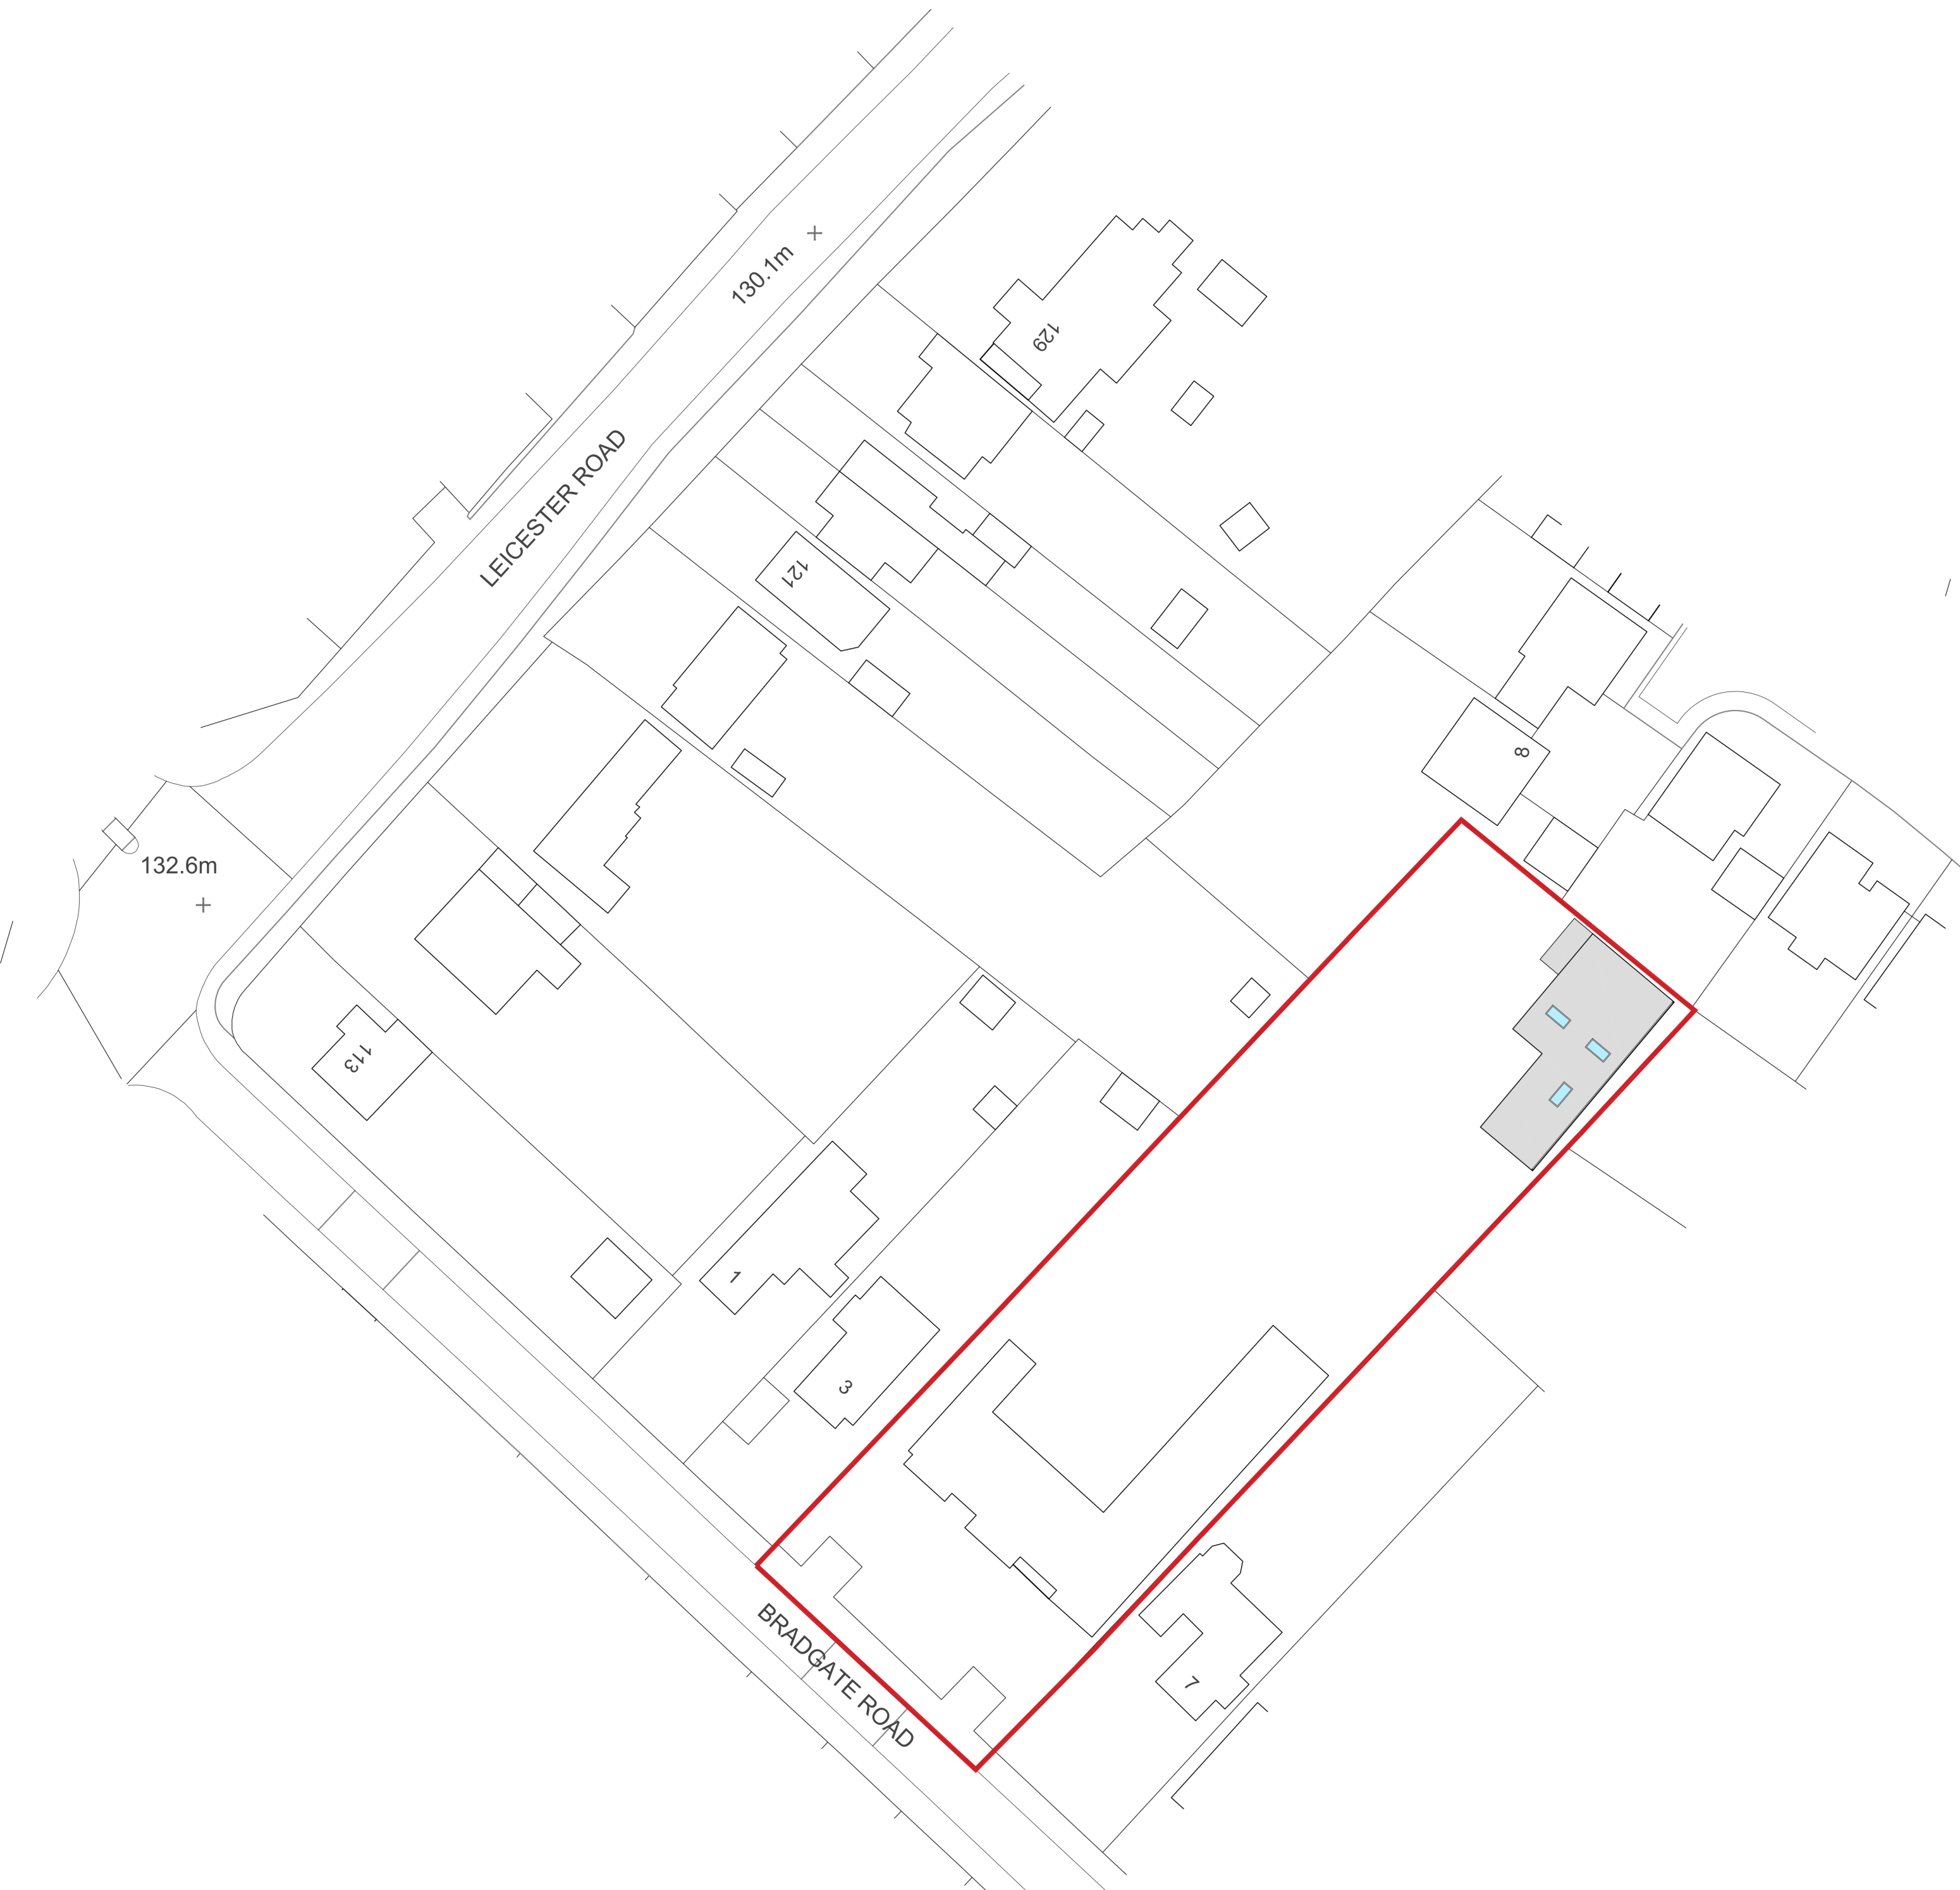


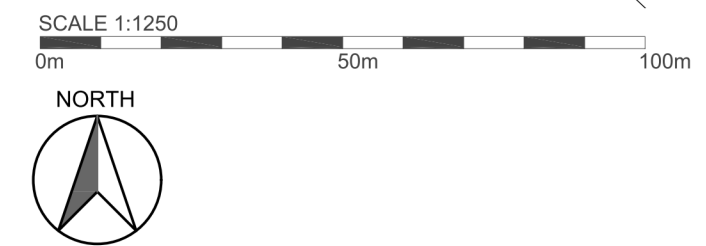

SCALE 1:500
0m 10m 20m

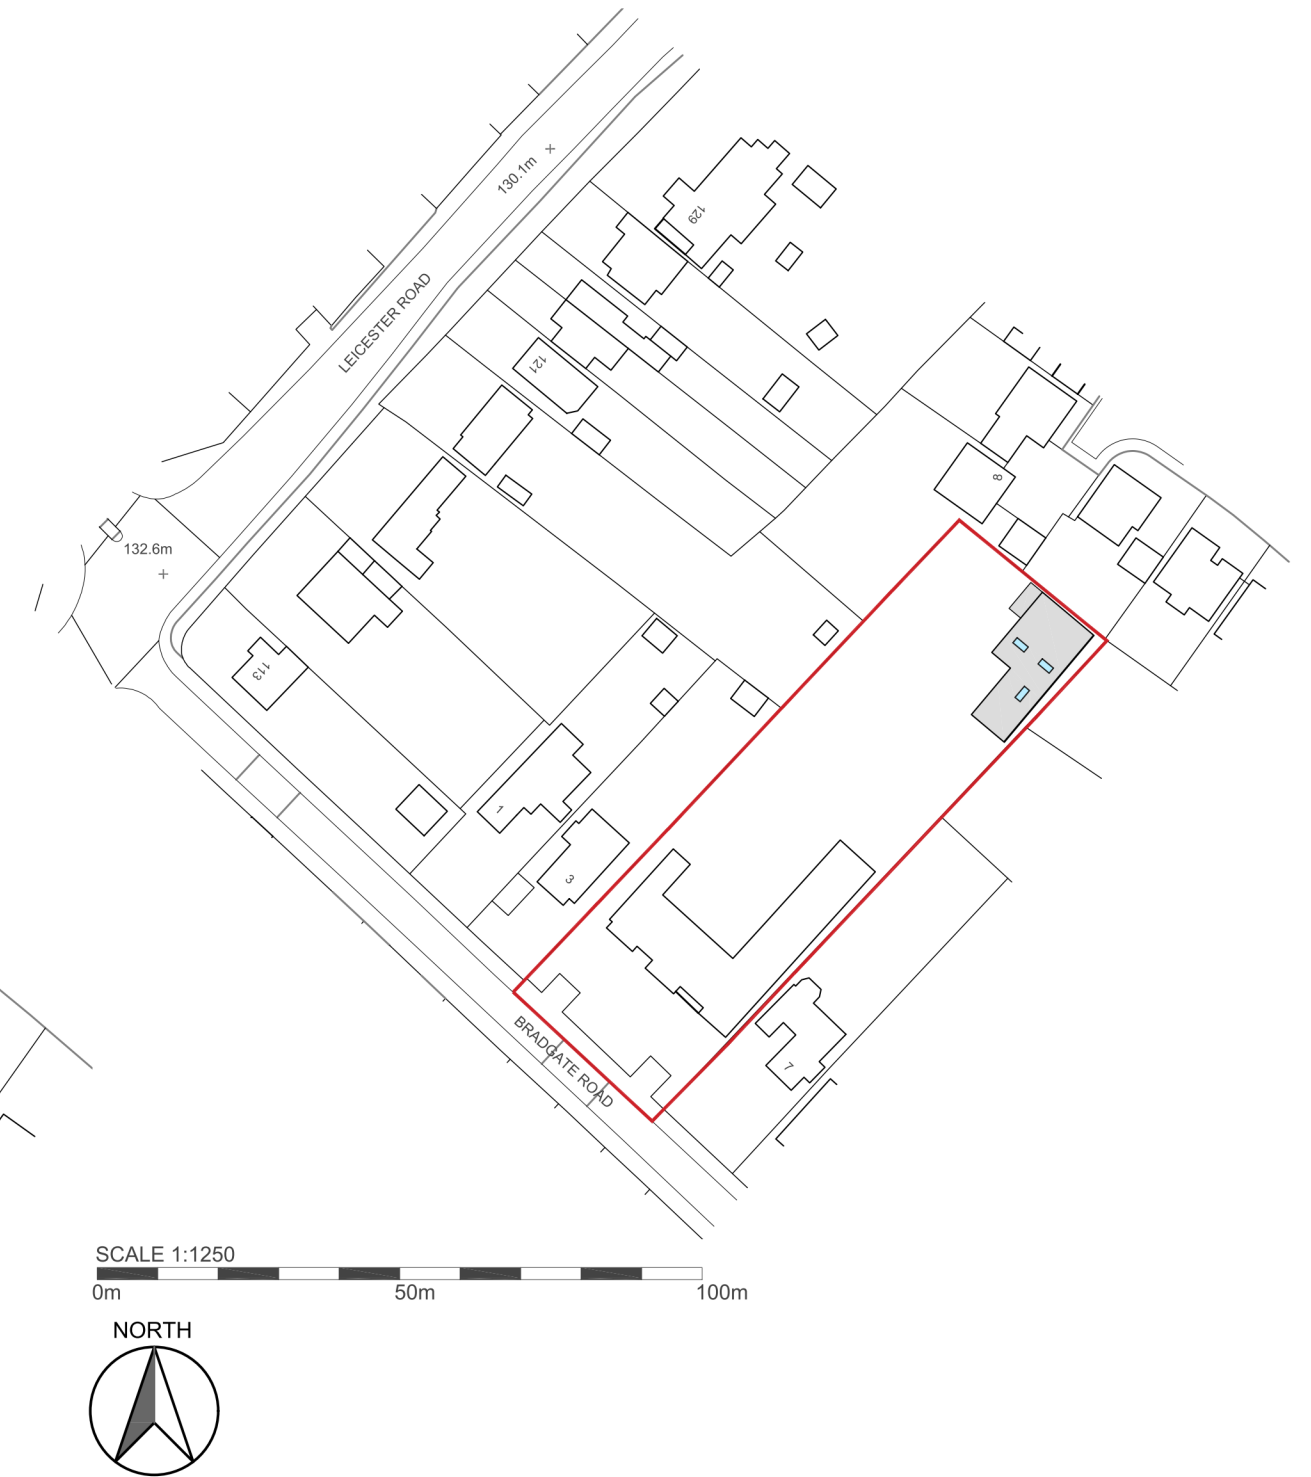

A - 12.08.25 - ADDITIONAL INTERNAL DOOR &
BALCONY DOOR AMENDMENT

M: [REDACTED]
@: [REDACTED]
www.olliverdesignstudio.com

PROPOSED SITE & LOCATION PLANS

ADDRESS: 5 BRADGATE ROAD, HINCKLEY, LE10 1LA
WORKS: PROPOSED OUTBUILDING
CLIENT: C/O KEVIN CASSON, KCCONSTRUCTION
SCALE: 1:500 & 1:1250 @ A2
DATE: 15.09.25

DRAWING: 500.02