
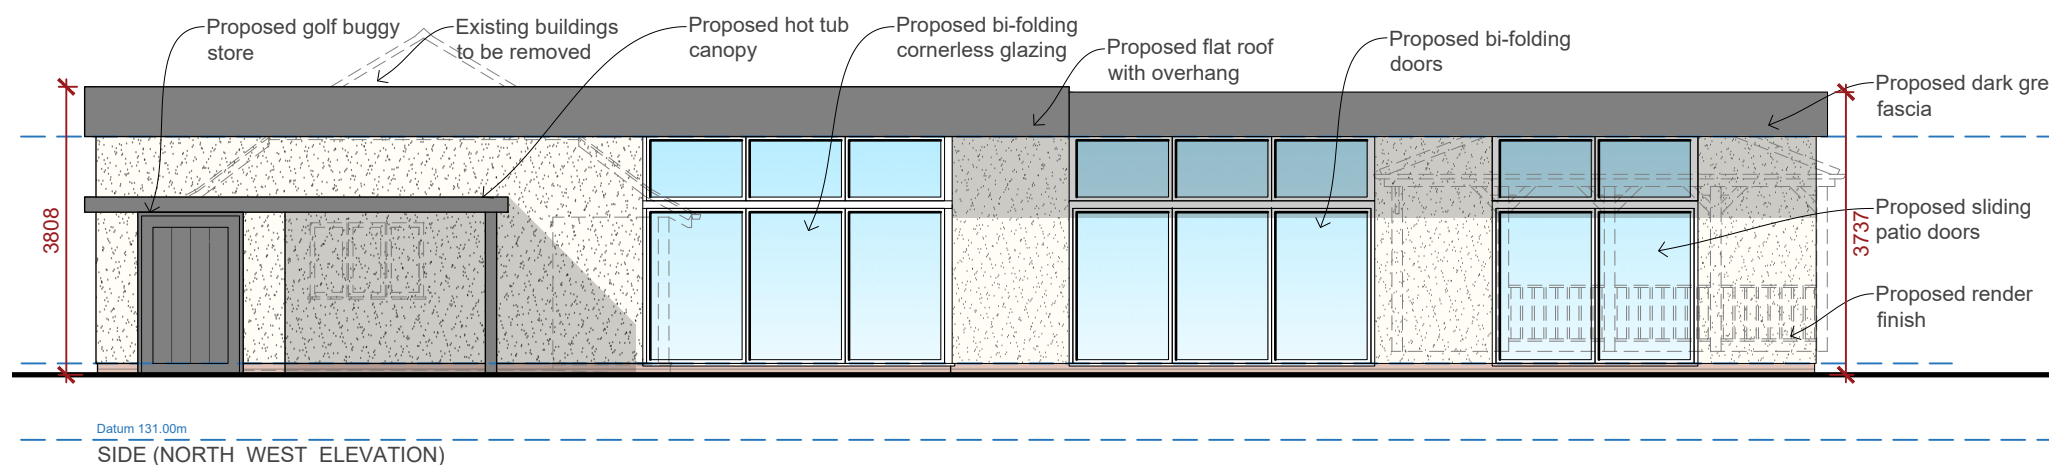
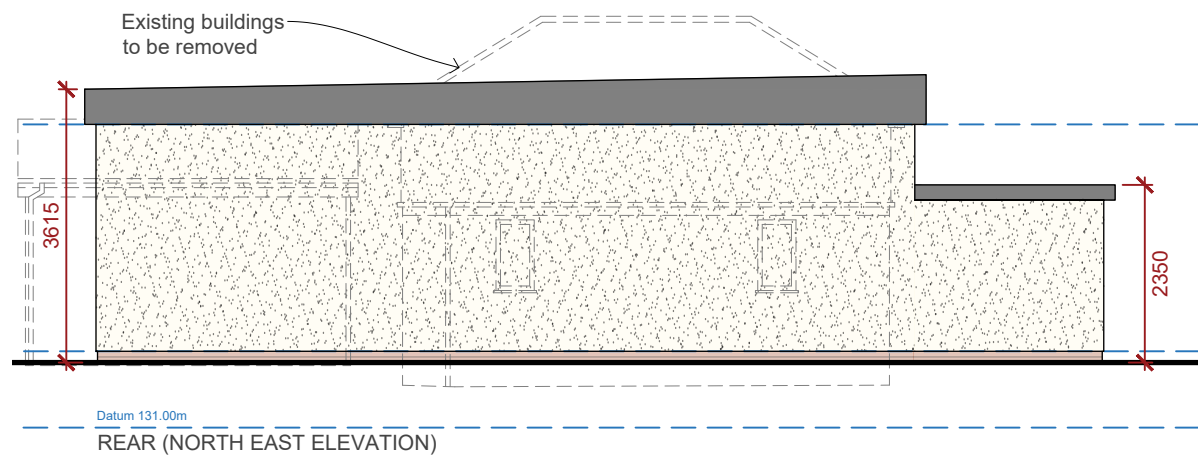
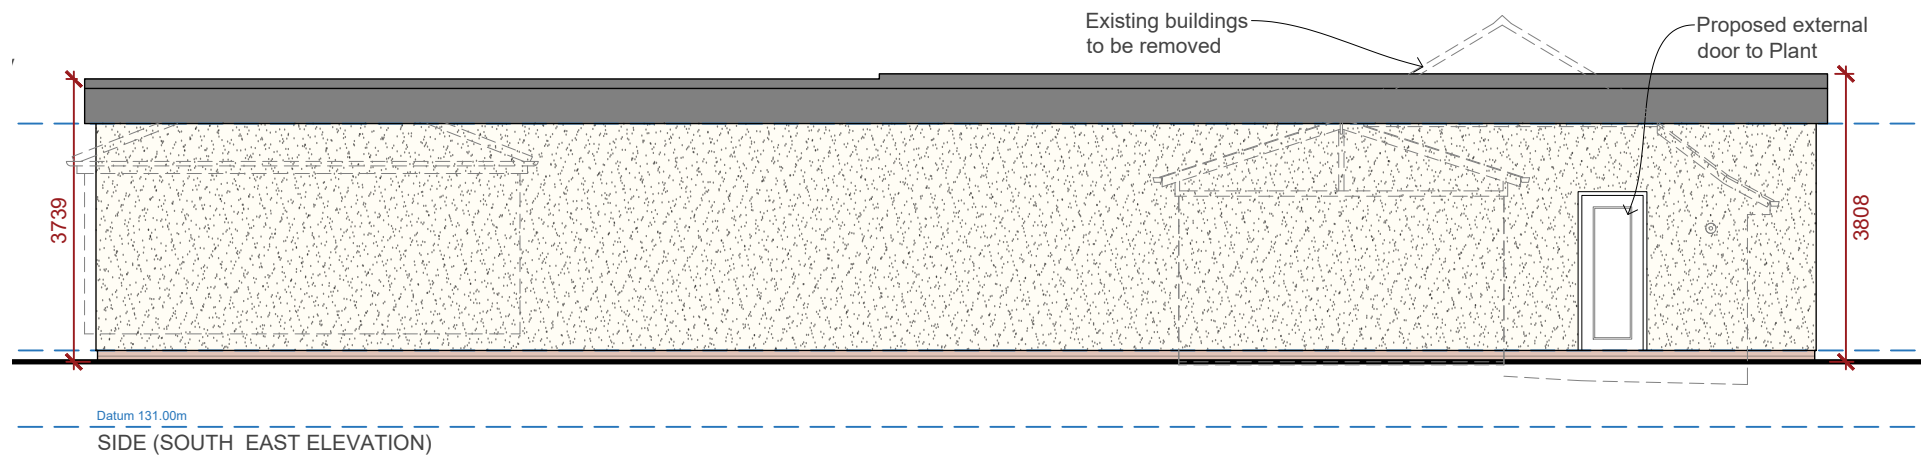


(C) This drawing is copyright. DO NOT SCALE FROM THIS DRAWING. Dimensions to be checked on site prior to work being carried out. This drawing is for the purpose of submitting a feasibility study only and it is to be read in conjunction with all other drawings and information in connection with the scheme. Any discrepancies to be reported to Olliver Design Studio in writing prior to works proceeding. No unauthorised copying or reproducing of this drawing without prior written permission from Olliver Design Studio

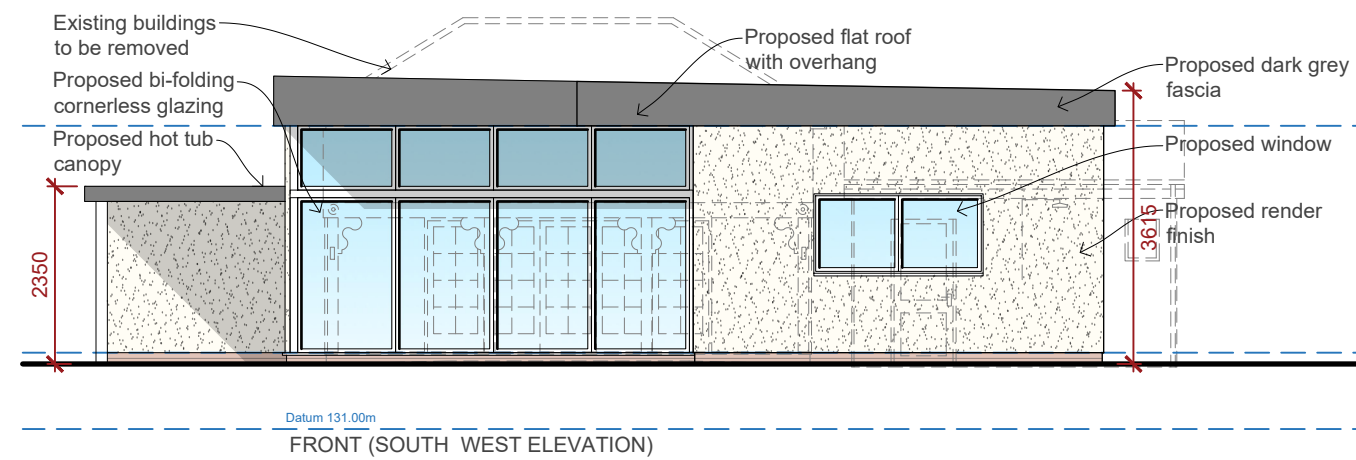

B - 02.10.25 - STORE & CANOPY ADDED
A - 25.09.25 - HEIGHT & WINDOW AMENDS

M: 07512 036643
@: office@olliverdesignstudio.com
www.olliverdesignstudio.com

PROPOSED ELEVATIONS

ADDRESS: 5 BRADGATE ROAD, HINCKLEY, LE10 1LA
WORKS: PROPOSED OUTBUILDING
CLIENT: C/O KEVIN CASSON, KCCONSTRUCTION
SCALE: 1:100 @ A3
DATE: 15.09.25

DRAWING: 500.06B